


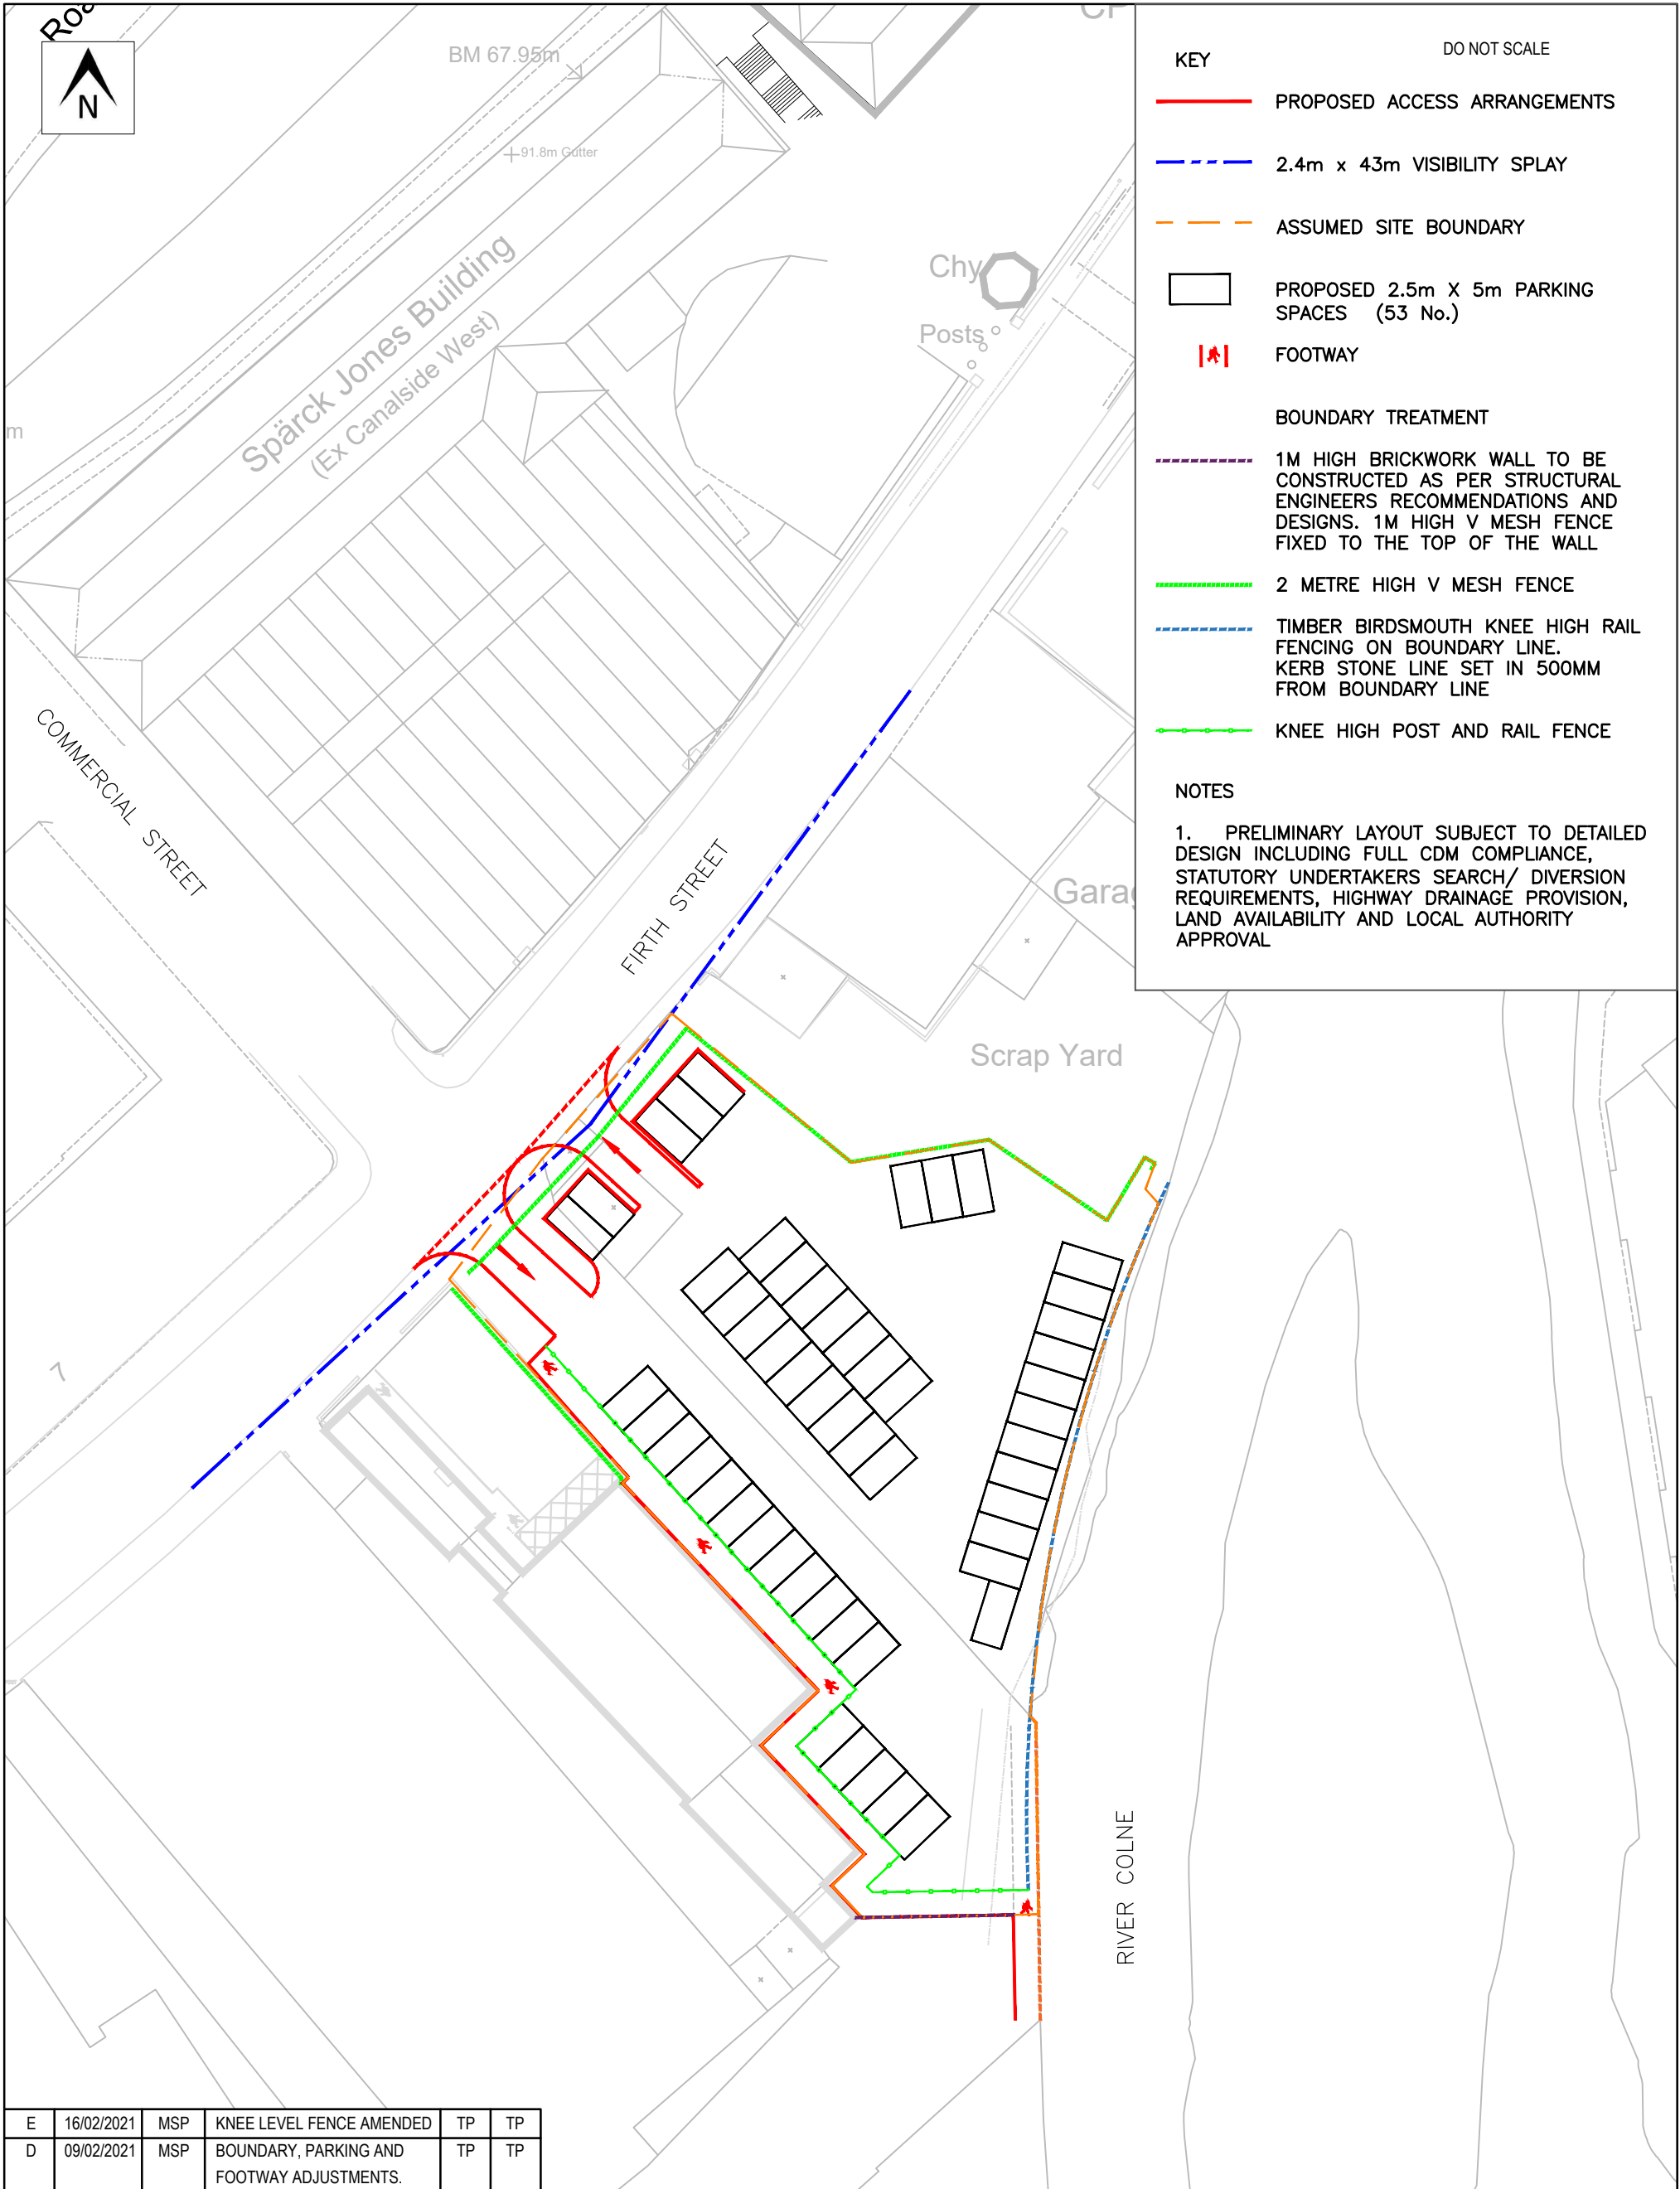

E	16/02/2021	MSP	KNEE LEVEL FENCE AMENDED	TP	TP
D	09/02/2021	MSP	BOUNDARY, PARKING AND FOOTWAY ADJUSTMENTS.	TP	TP
C	26/01/2021	MSP	KMC FOOTWAY AMENDMENT	TP	TP
B	20/10/2020	MSP	CAR PARK LAYOUT/NUMBERS AMENDED	PMO	TP
A	01/04/2020	MSP	ADJUSTED SPACES	TP	TP
-	12/03/2020	MSP	INITIAL ISSUE	TP	TP
REV	DATE	BY	DESCRIPTION	CHK	APP
STATUS			PRELIMINARY		

PROJECT		CLIENT	
HUDDERSFIELD UNIVERSITY FIRTH STREET CAR PARK		HUDDERSFIELD UNIVERSITY	
DRAWING TITLE		CHECKED	APPROVED
PROPOSED SITE ACCESS ARRANGEMENTS		TP	TP
		DRAWN BY:	SCALE @ A3
		MSP	1:500
		DATE	REV.
		FEBRUARY 2021	D


OPTIMA
Intelligent Highway Solutions
Suite 1, 3rd Floor, Goodbard House, Infirmary Street
Leeds LS1 2JP
optimahighways.com T 0113 245 1679