



NOTES


Do not scale from this Drawing

It is the Contractor's responsibility to check all governing dimensions and verify all dimensions on site before commencing any work or making any shop drawings.


This drawing is to be relied on in conjunction with structural, mechanical and electrical drawings and other relevant information and any discrepancies are to be reported to the Architect.

Work and materials to be in accordance with the Building Regulations and to comply with relevant British Standards.

This drawing is the copyright of Cals Architecture Limited and should not be reproduced in whole or in part without their written permission.

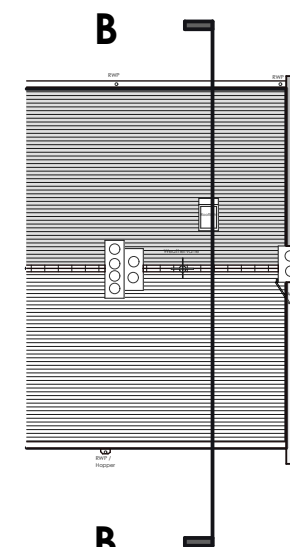

Key Plan 1:200

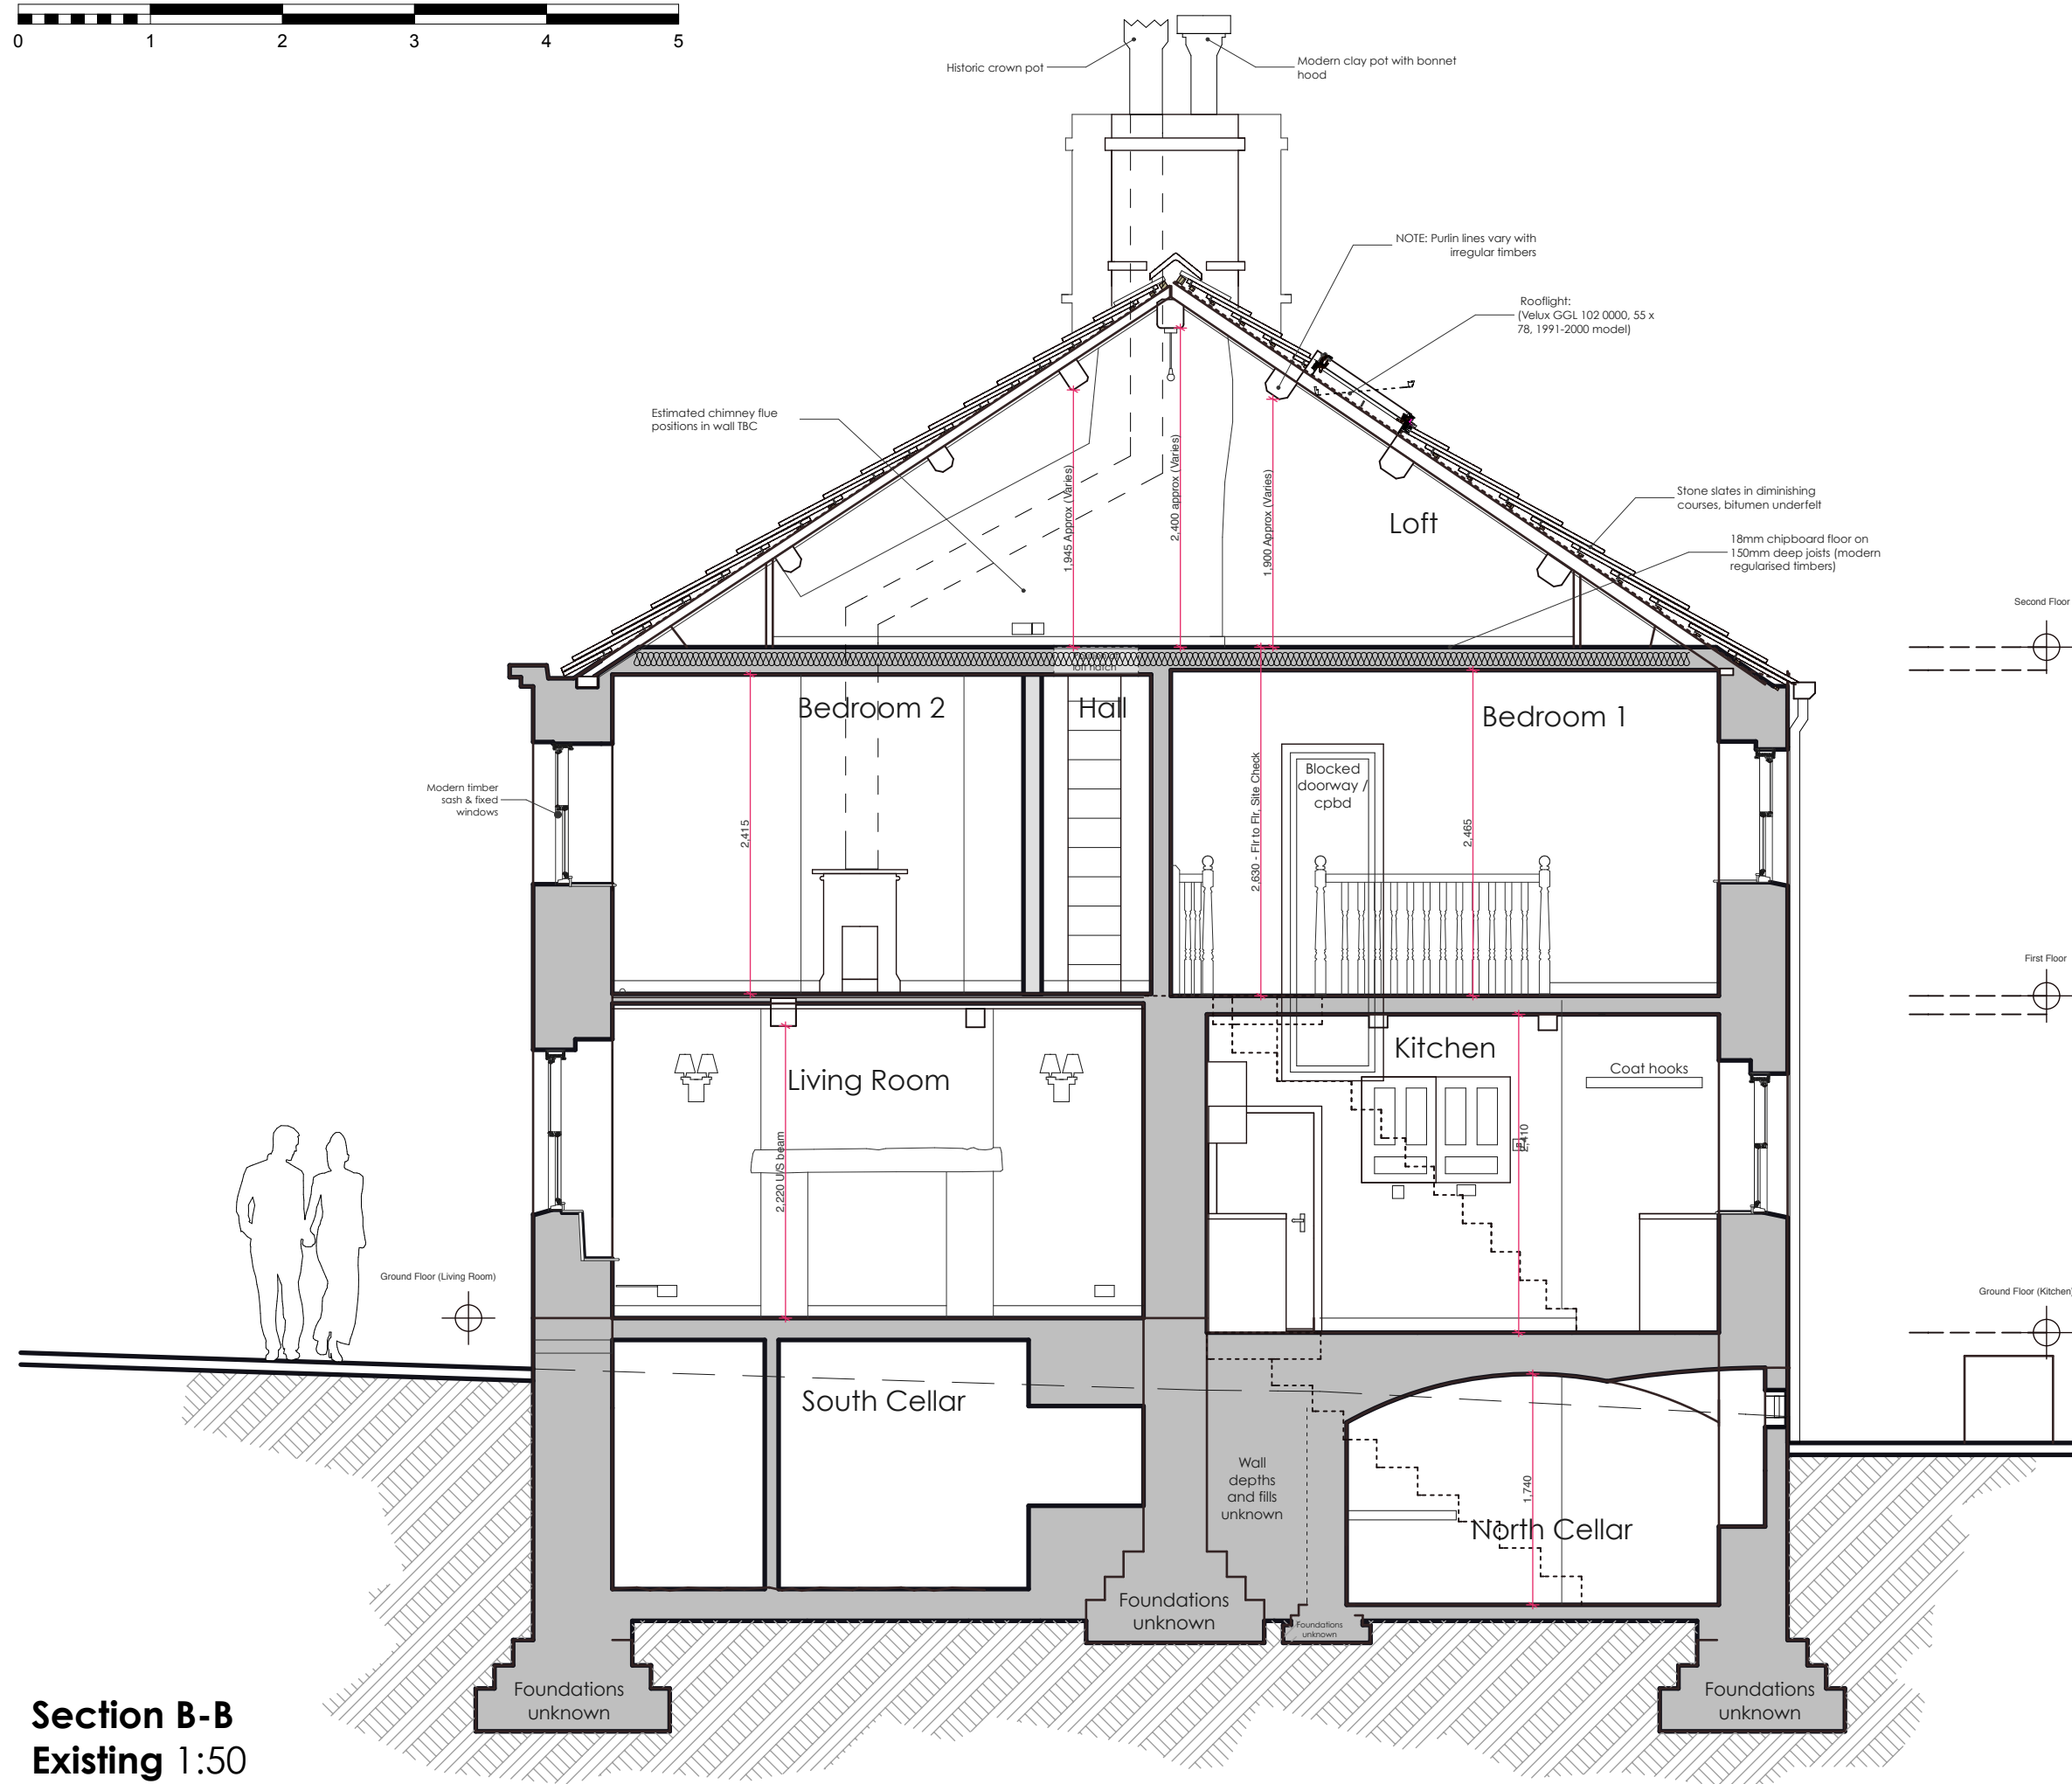

Section B-B
Existing 1:50

rev: notes: date: by:

Calls Architecture

project:	14 West Street, Lindley		
client:	Mr Dickinson		

drawing title:	Section B-B - Existing		
scale @ A3:	See Drawing	date:	May 2020
drawn:	SD		

job no:	1309	drawing no:	008
issue status:	Planning	revision:	

Calls Architecture Ltd | 11 Cotswold Drive | Garforth | Leeds | LS25 2DA
 t: 0113 318 0081
 architects@callsarchitecture.co.uk

www.callsarchitecture.co.uk