



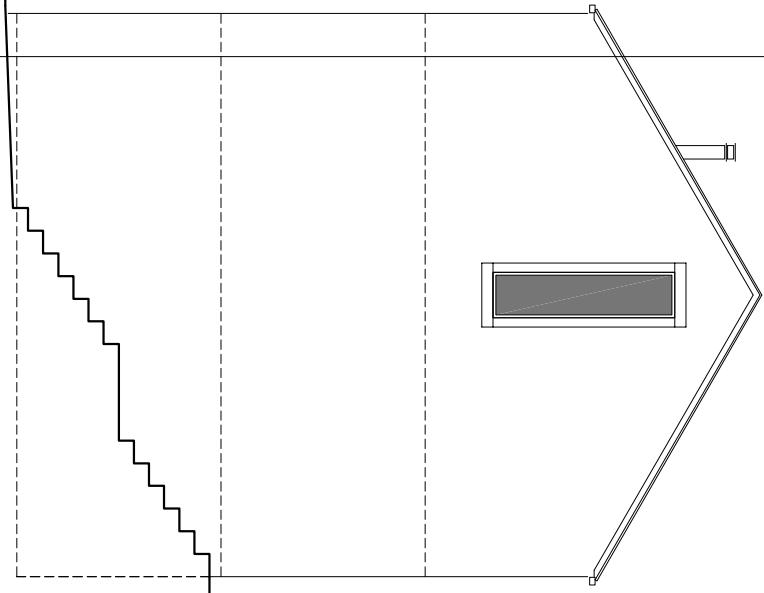


ELEVATION FACING SOUTH


| A        | B        | C        | D        | E        |
|----------|----------|----------|----------|----------|
| scale    | 1:500    | 1:500    | 1:500    | 1:500    |
| date     | 12.06.20 | 12.06.20 | 12.06.20 | 12.06.20 |
| author   | MJD      | MJD      | MJD      | MJD      |
| checked  |          |          |          |          |
| approved |          |          |          |          |

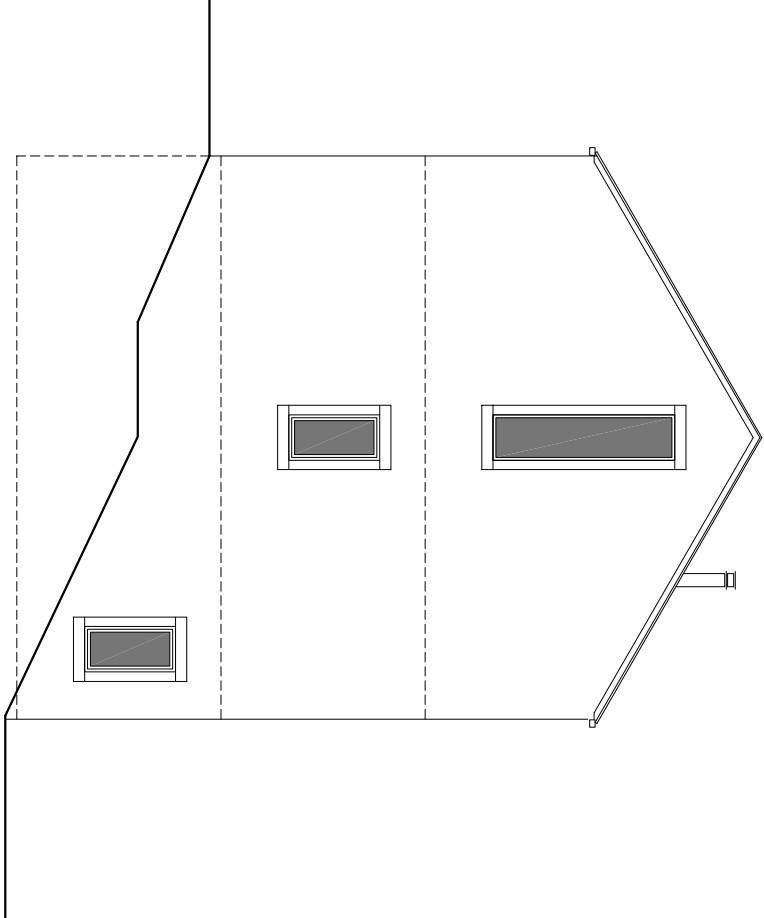


ELEVATION FACING NORTH

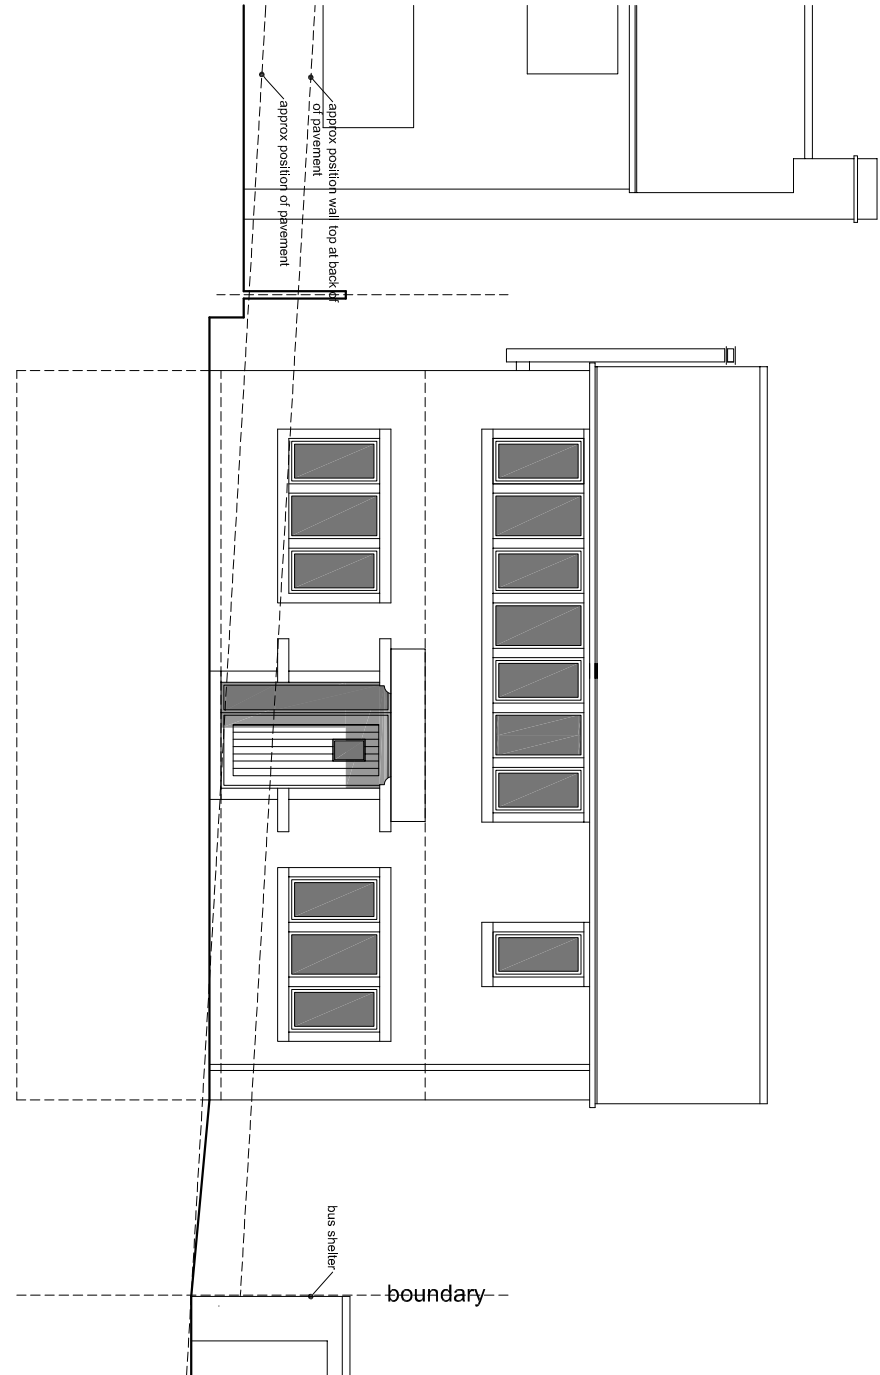


ELEVATION FACING DUNFORD ROAD

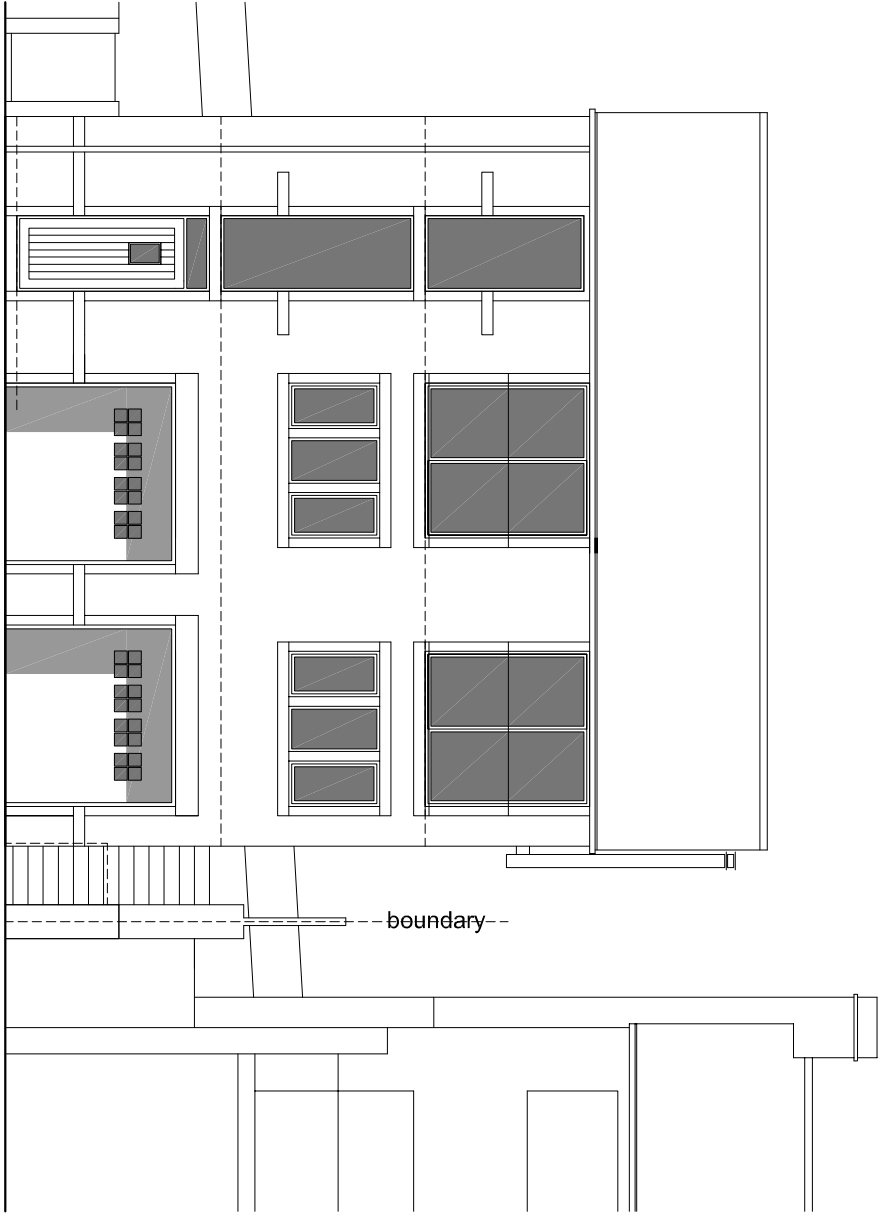


ELEVATION FACING WEST

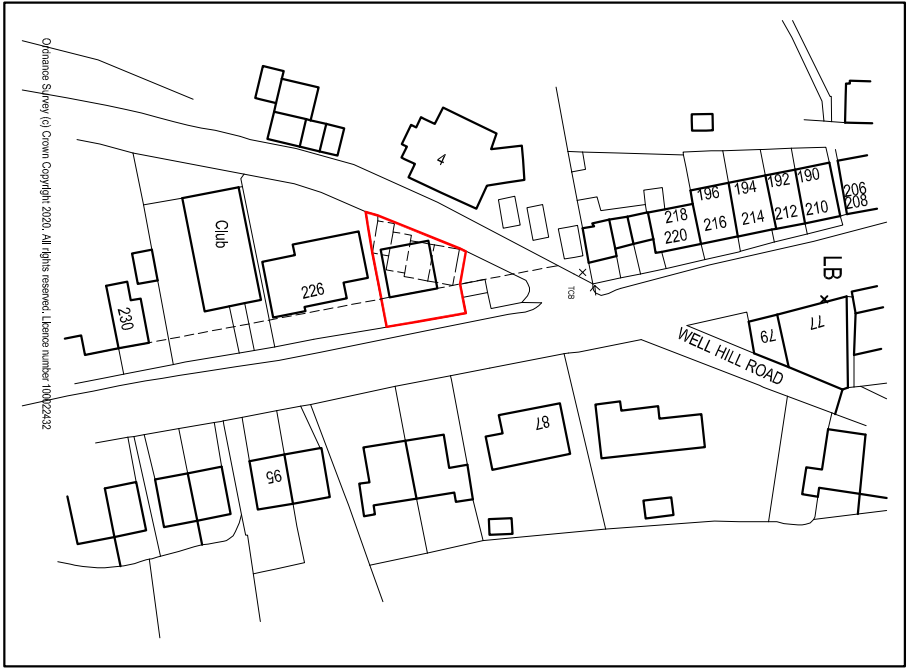


SITE LOCATION PLAN @ 1:1250

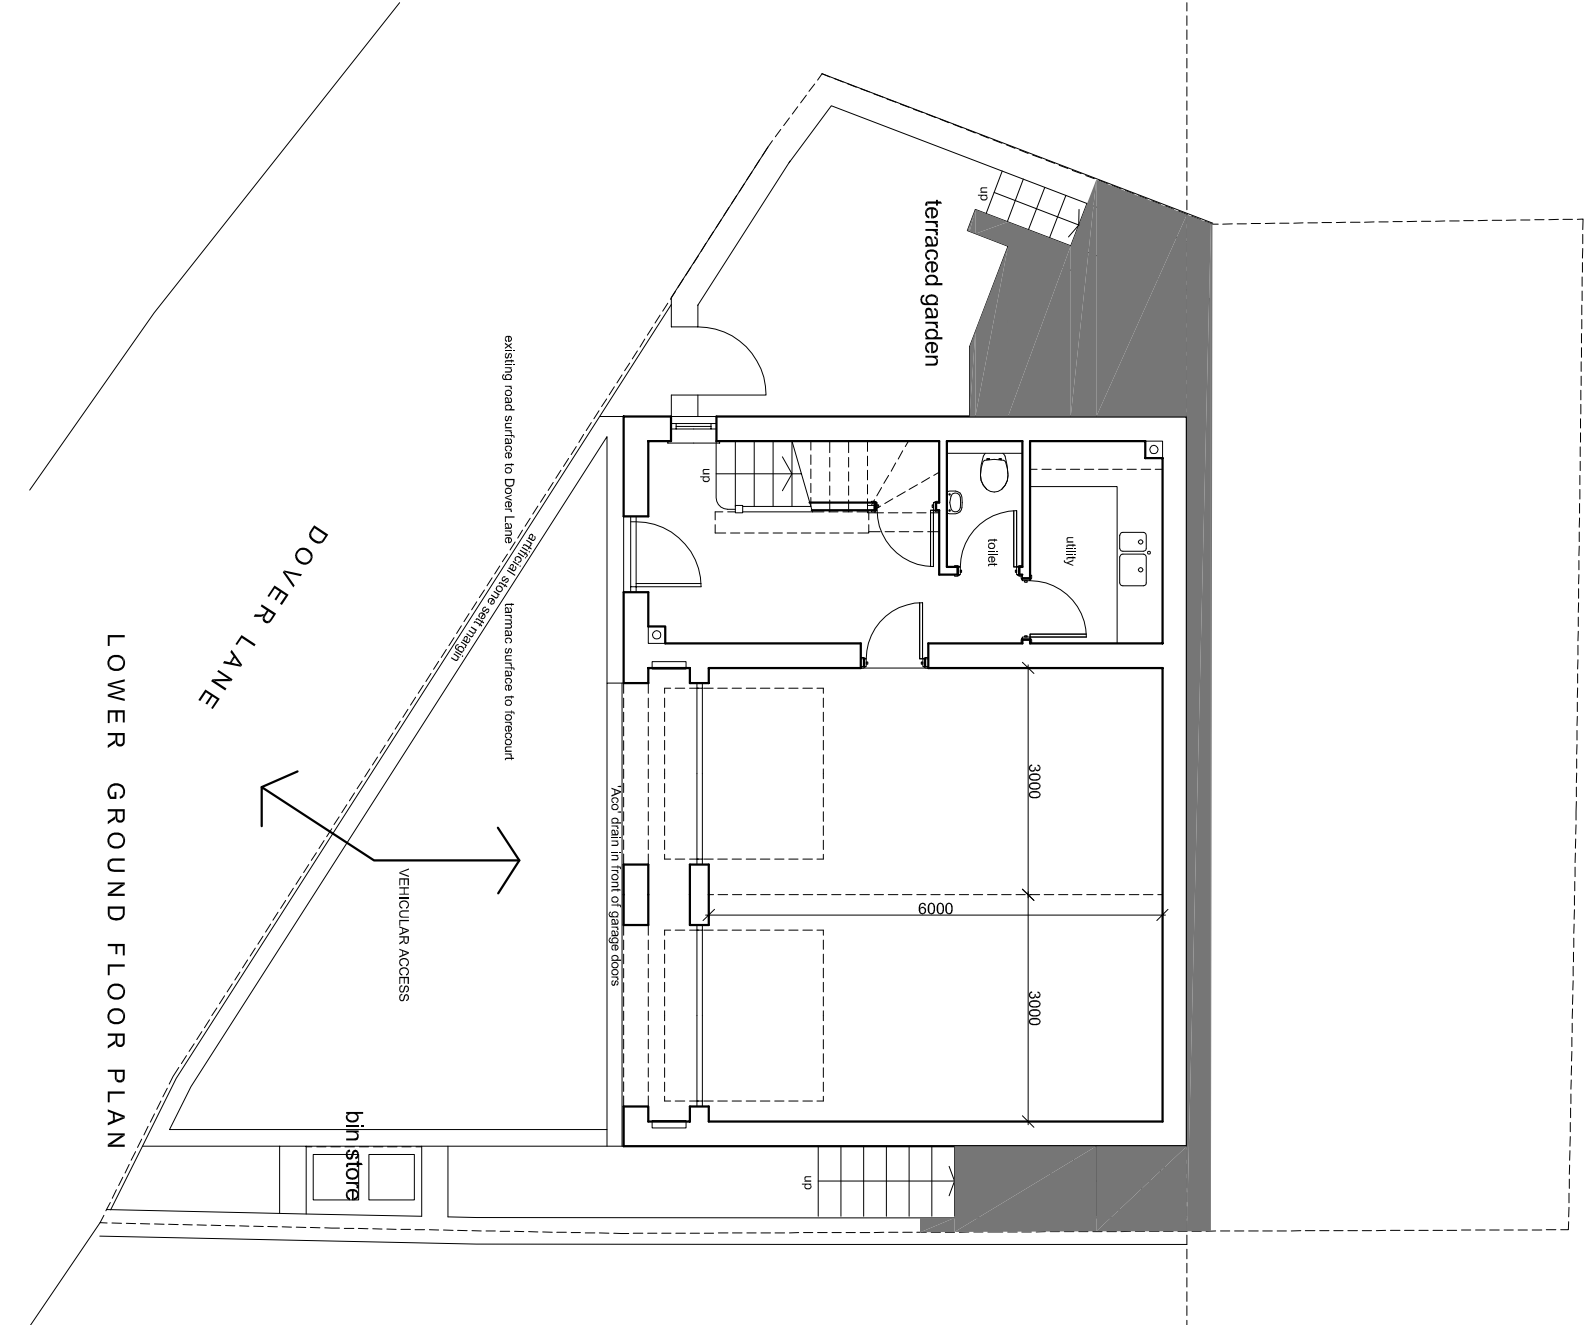


LOWER GROUND FLOOR PLAN

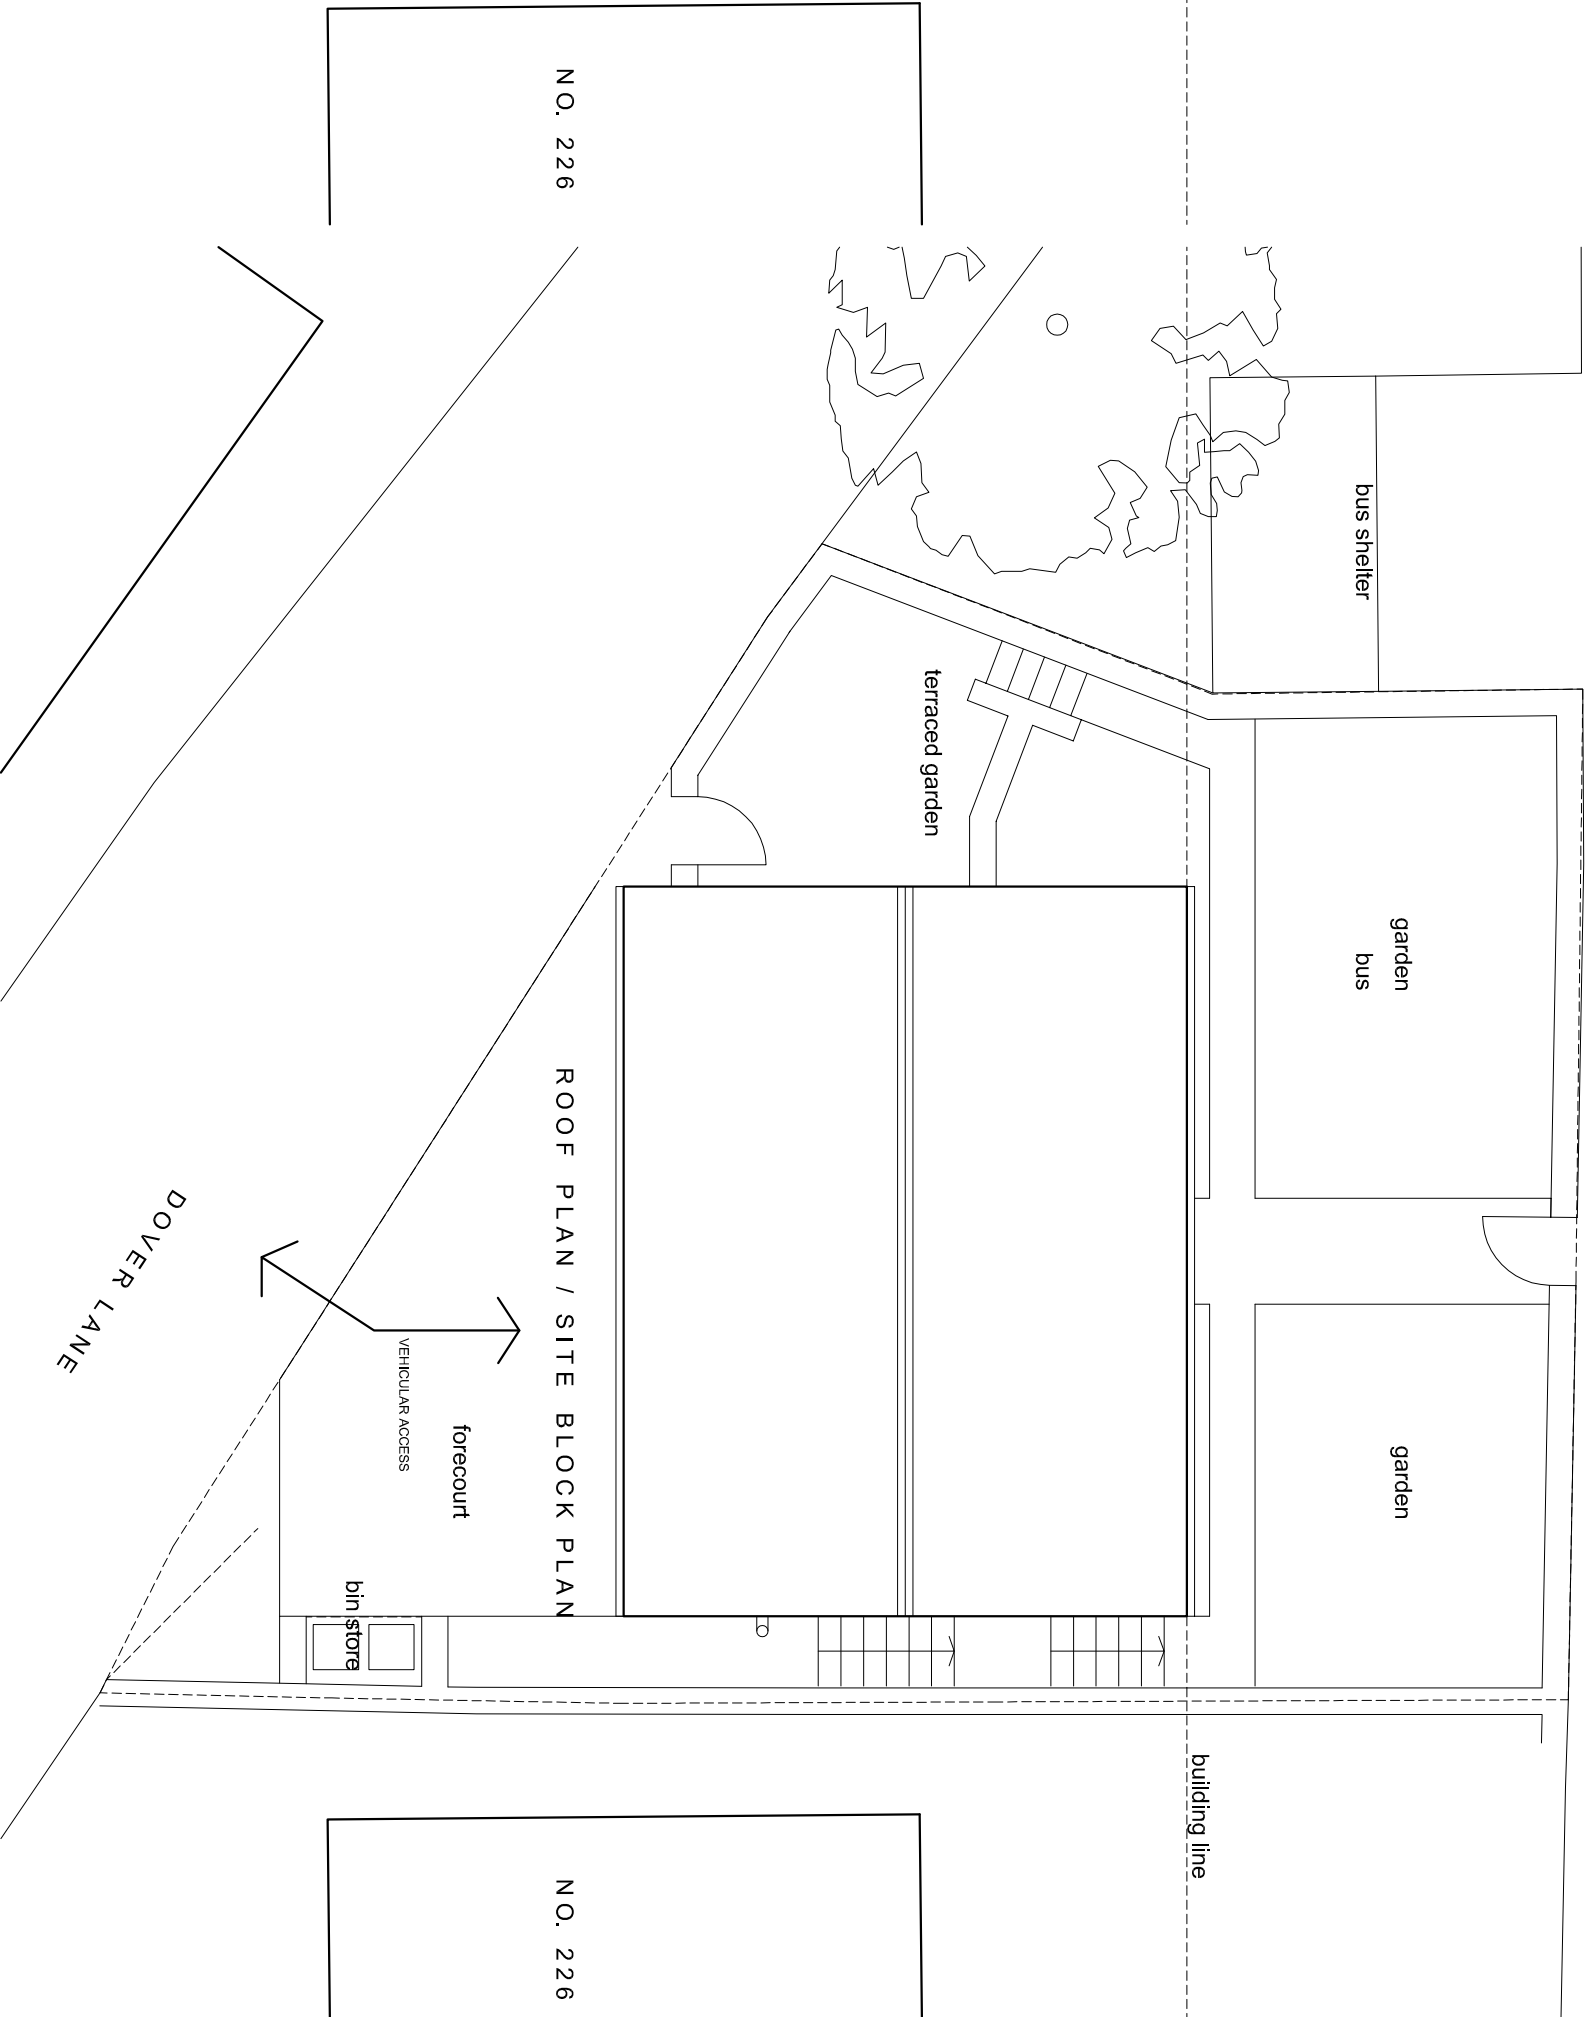

ROOF PLAN / SITE BLOCK PLAN

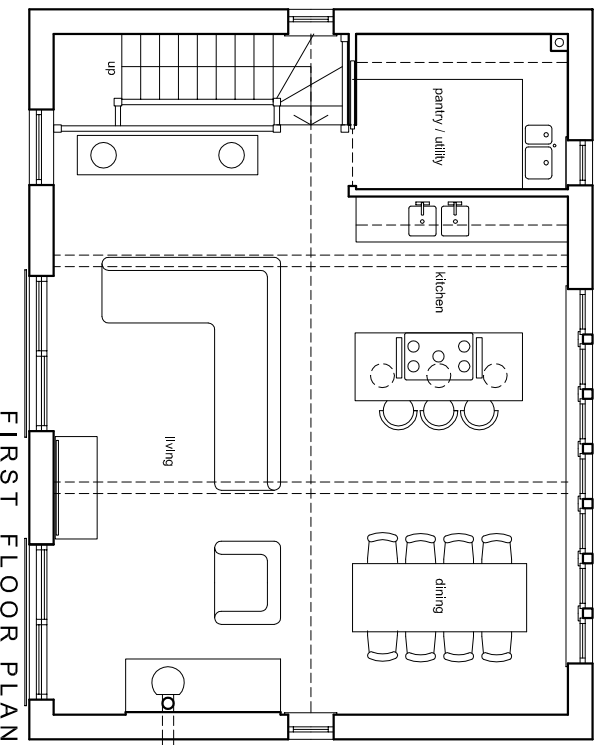

FIRST FLOOR PLAN

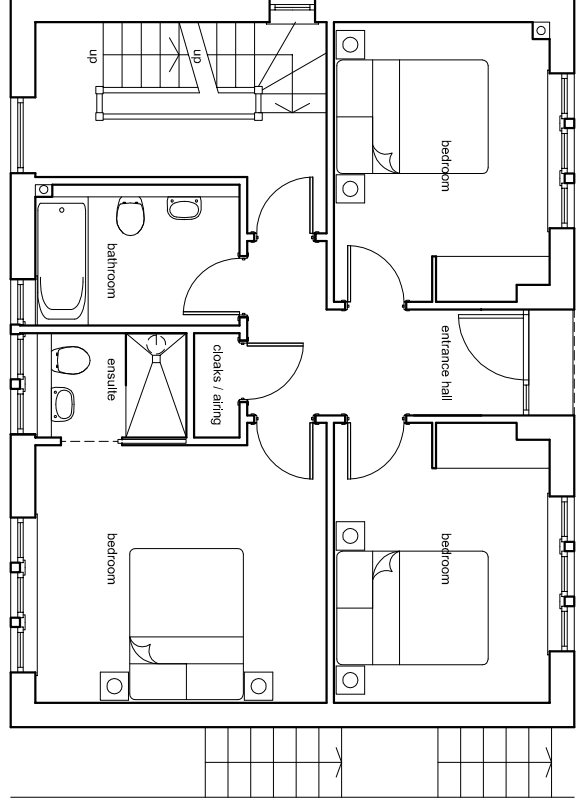

UPPER GROUND FLOOR PLAN

PLANNING APPLICATION

space architects and interior designers

The Studio  
 120-122  
 Blackwood Road  
 Huddersfield  
 HD2 7TB  
 Tel: 01484 644455  
 E: info@spacearchitects.co.uk  
 W: www.spacearchitects.co.uk

R and D Berry

226 Dunford Road  
 Holmfirth HD9 2DU

Site Location Plan