



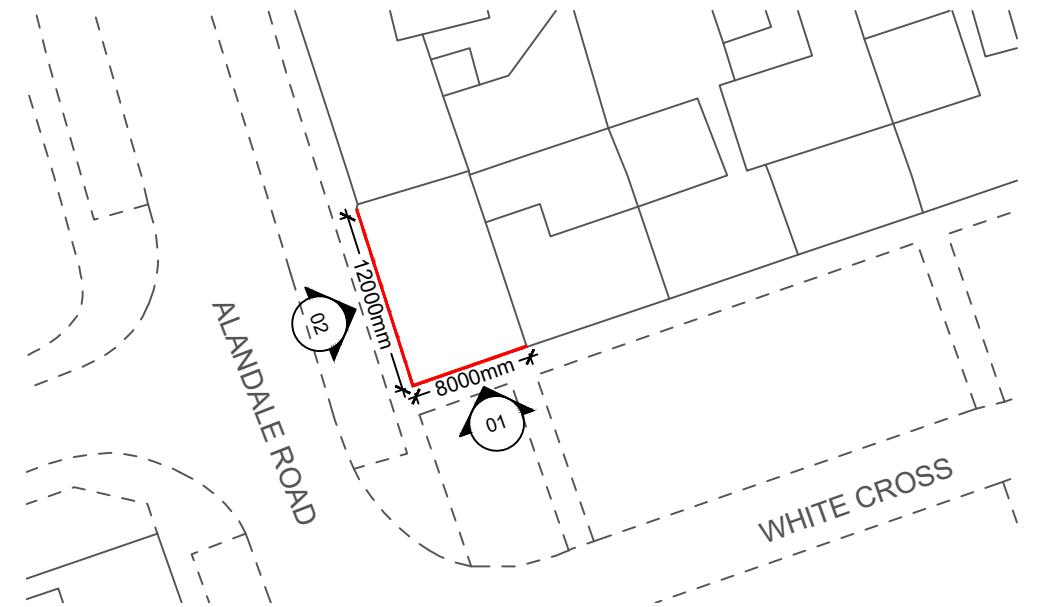

AERIAL VIEW
Scale 1:500

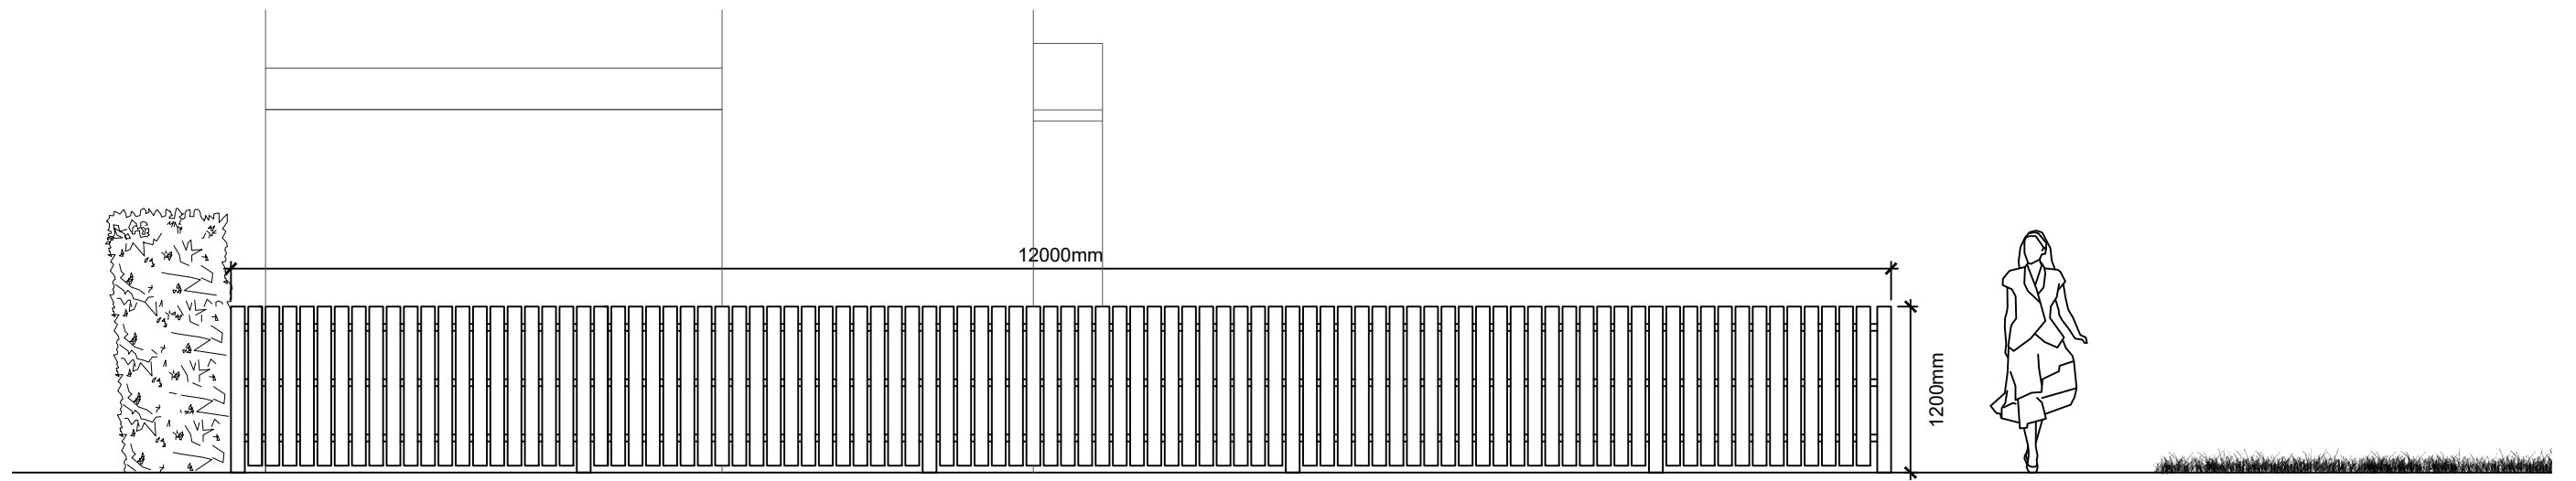

02 PLOT SIDE VIEW
Scale 1:50

DRAWING TITLE		
SIDE ELEVATION - PROPOSED NEW BOUNDARY FENCE		
ADDRESS		
1 WHITE CROSS, BRADLEY, HUDDERSFIELD, HD2 1RR		
SCALE	DRAWING NUMBER	REVISION
1:50-1:500 @A3	G103	B
ISSUE DATE		DRAWN BY
28.06.2020		E.Wightman

