


Deer Hill End Farm, Meltham

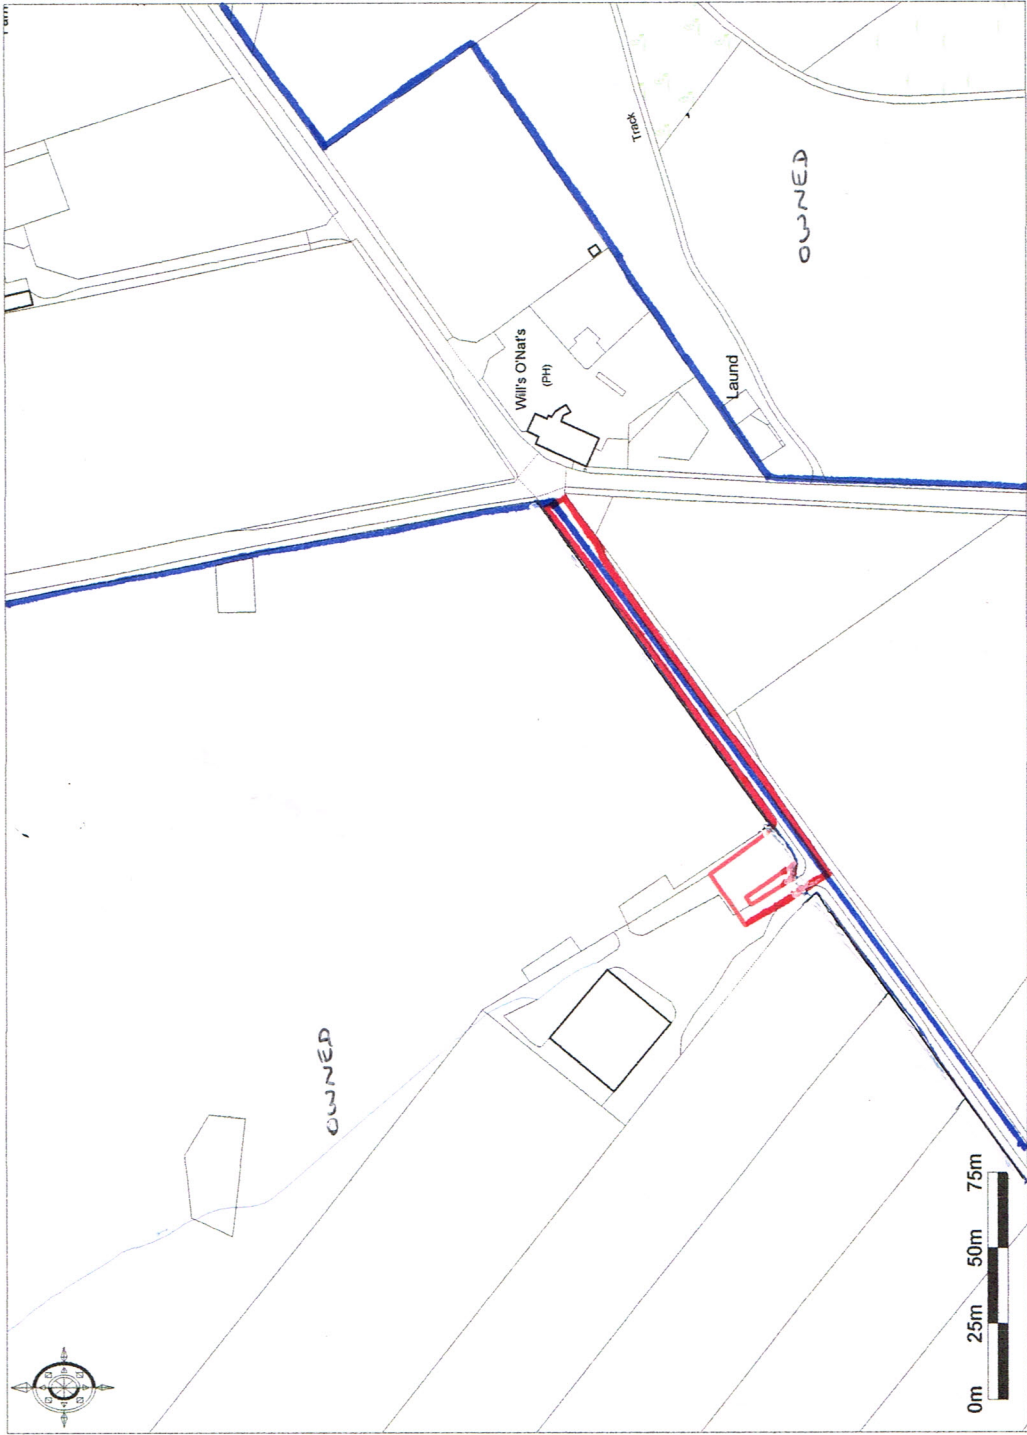

Ordnance Survey © Crown Copyright 2017. All rights reserved. Licence number 100022432. Plotted Scale - 1:2500



J M & V J Howard
Proposed Agricultural Worker's Dwelling at Deer Hill End Farm, Meltham
Location Plan 1:2500 @ A4 July 2017