


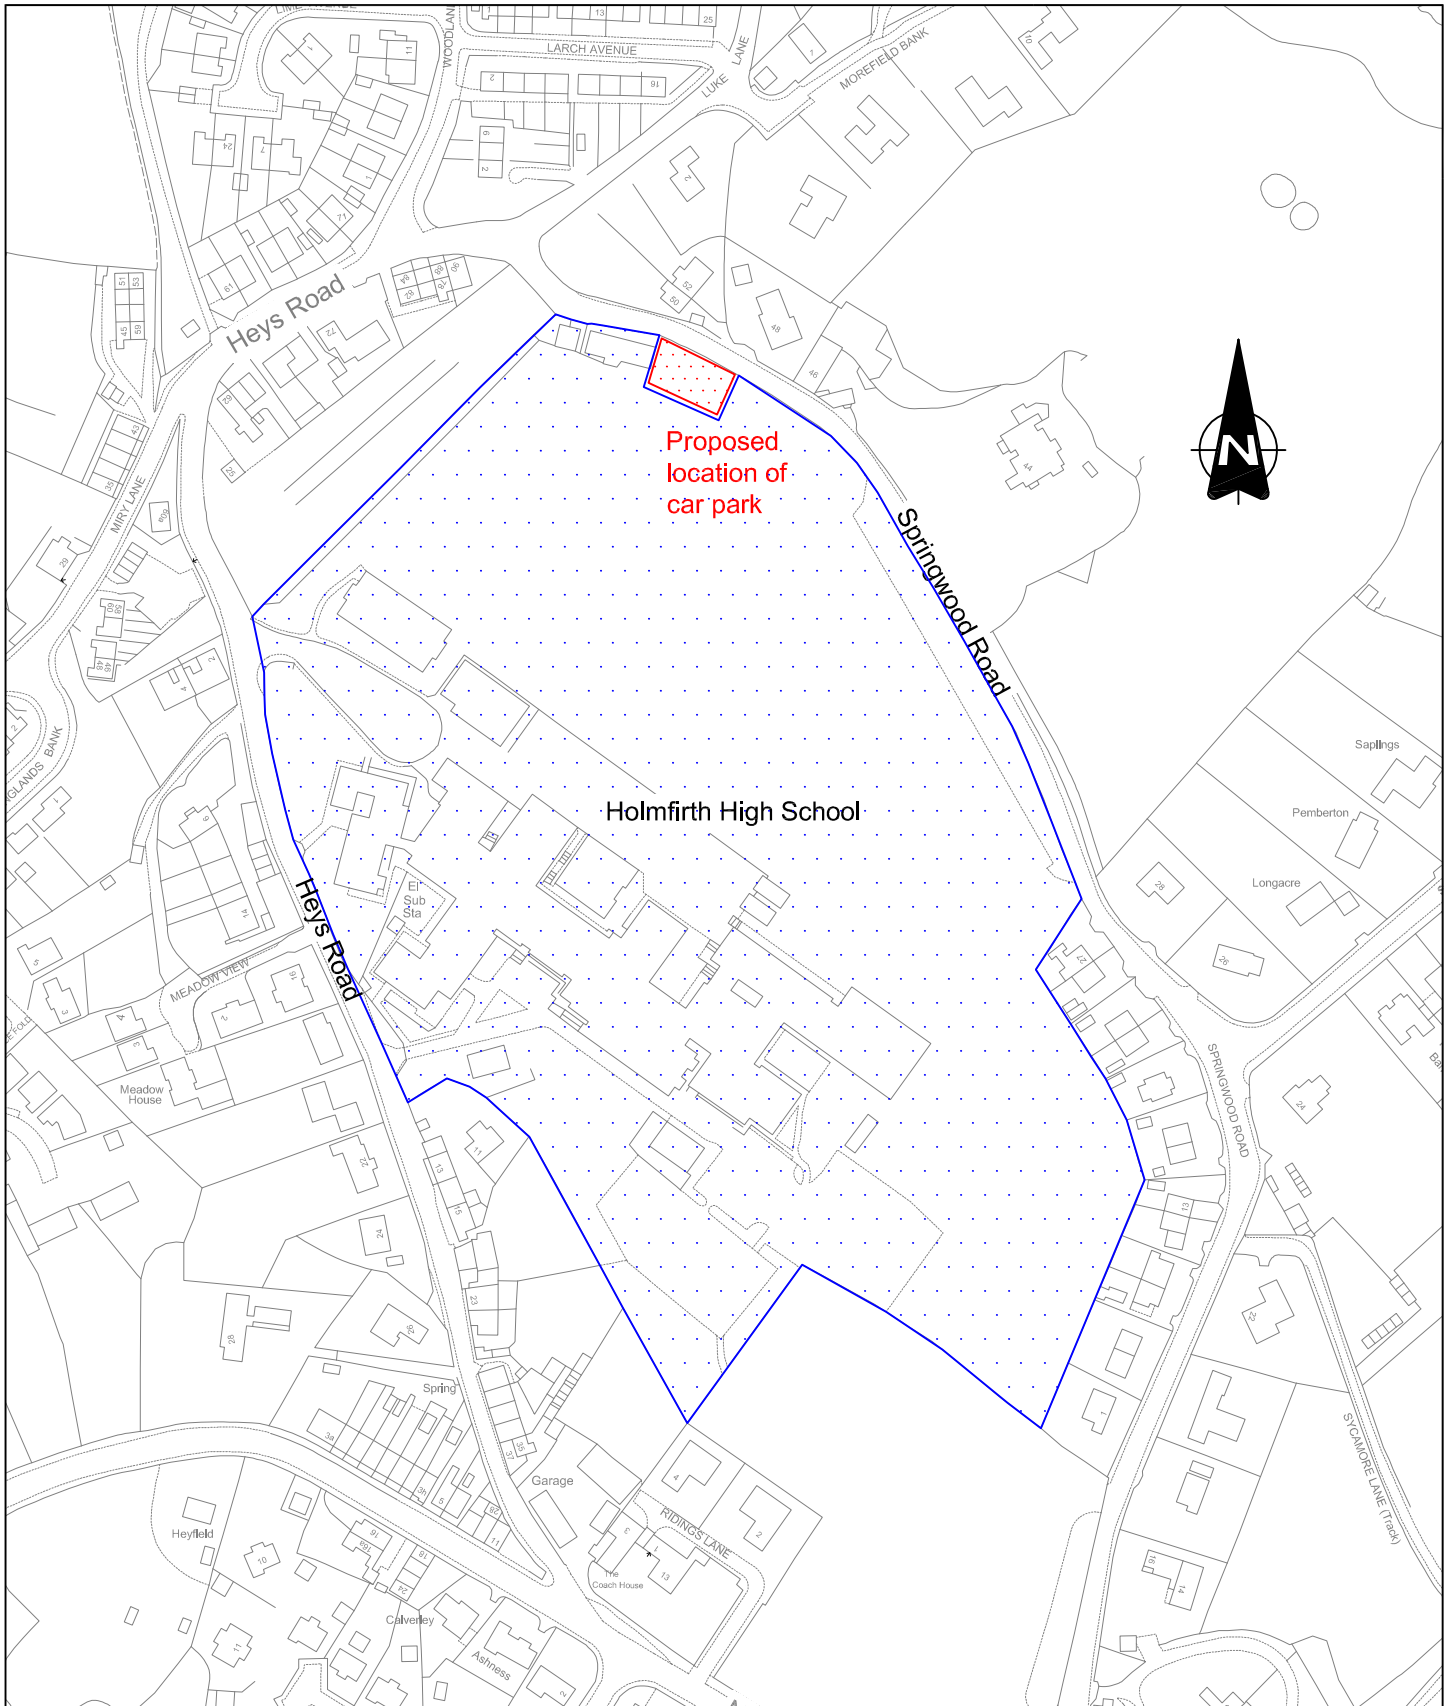

© Crown Copyright and database right 2017.
Ordnance Survey 100019241



Streetscene & Housing
Flint Street, Fartown
Huddersfield, HD1 6LG

Proposed car park — red outline
Land Ownership — green outline

Springwood Road, Thongsbridge
Holmfirth

Scale

1:2500

Drawn
PW

Checked

Section
Safety

Date
Jan 17

Drawing No. C.62847—LP