



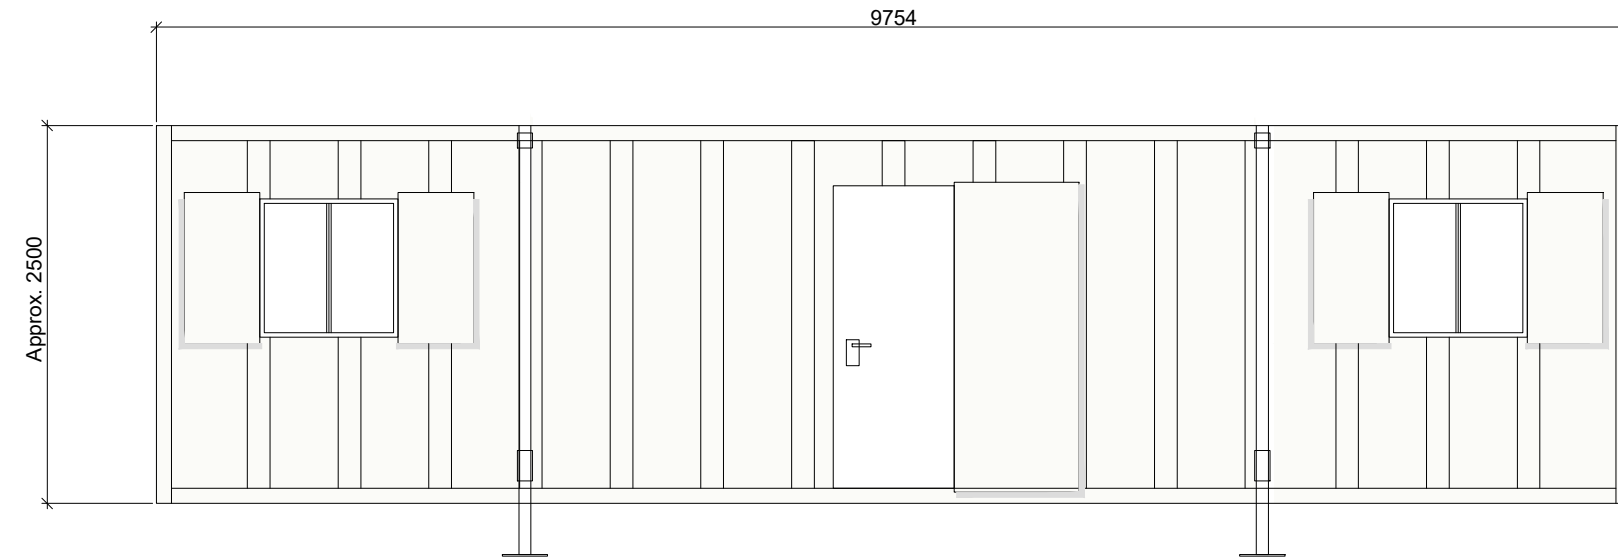

ELEVATION 1:50 @ A3

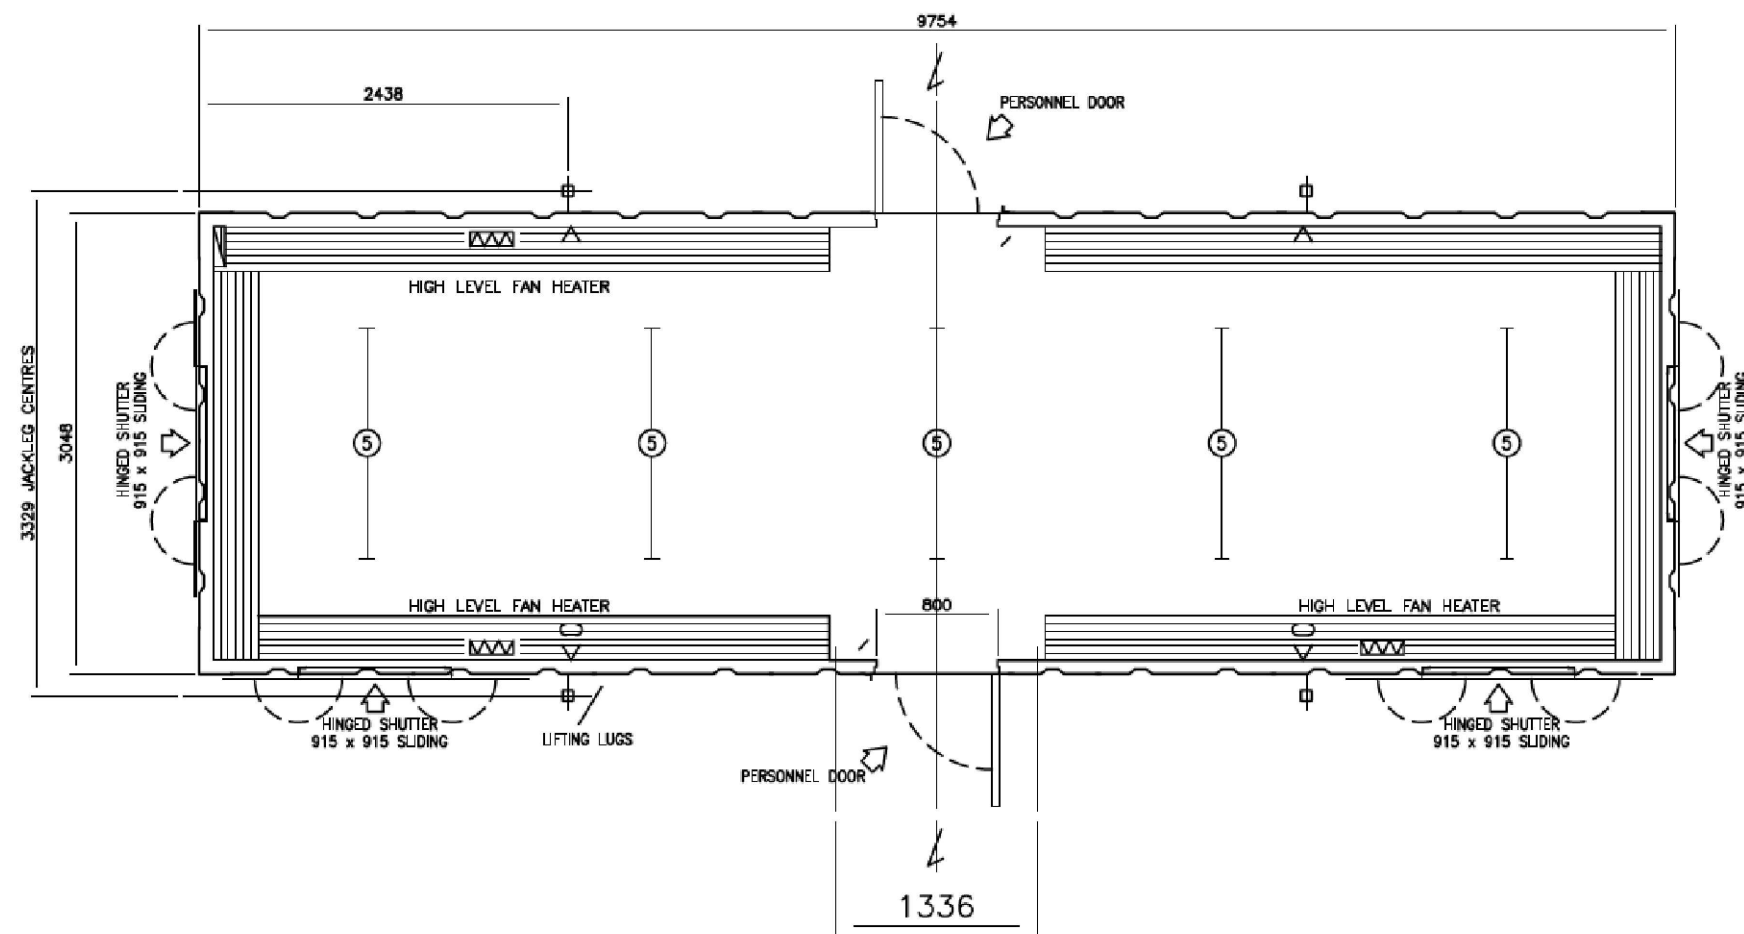

PLAN 1:50 @ A3



Select Plant Hire Company Ltd.

Title	Date	Drawn	Approval Signature	Drawing status	Rev Description	Date	Rev
AVU	24/08/2020	C.A		PLANNING			