


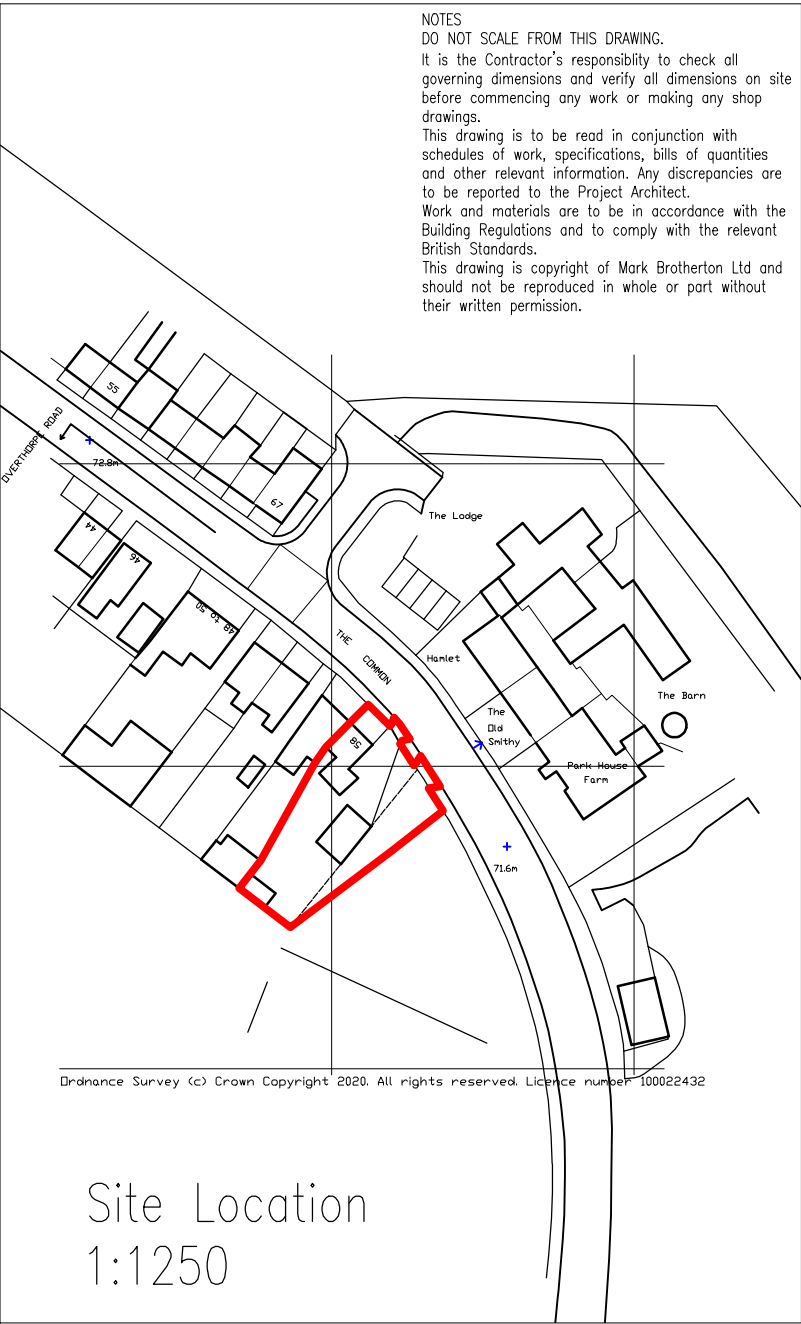

B	03/08/2020	Red line boundary updated
A	03/08/2020	Red line boundary updated
Rev:	Date:	Notes:

FOX | ARCHITECTURE & DESIGN

Fox Cottage, Whitley Road, Whitley
West Yorkshire, WF12 0LU
T 01924 459231
E info@foxarchitecture.co.uk
www.foxarchitecture.co.uk

Client: Mrs Amin	
Project: 58 The Common, Thornhill, Dewsbury, WF12 0LJ	
Drawing: Existing Site Location	
Date: July 2020	Scale: 1:1250, 1:200 @ A3
Drawing No: 2036/100	Rev: B