
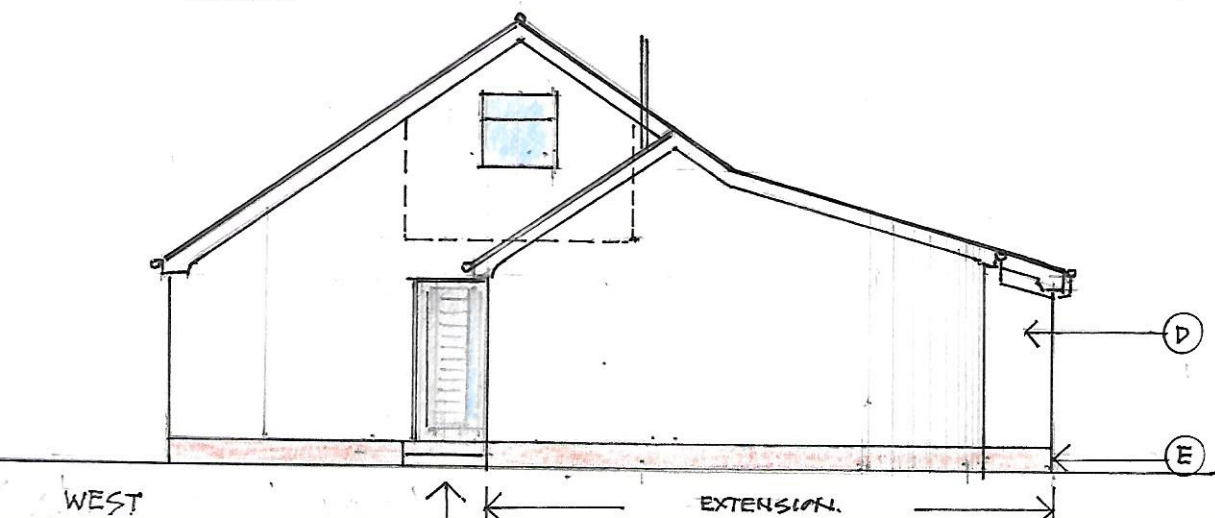


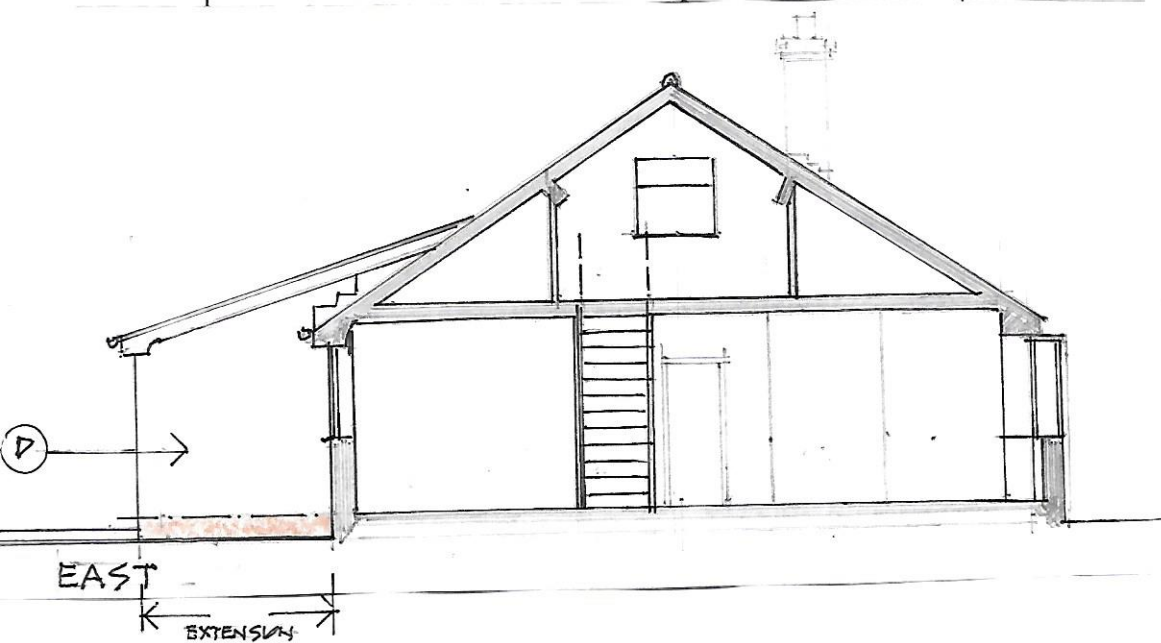

MATERIALS:

- (A) ROOF - CONCRETE TILES TO MATCH EXISTING
- (B) RAINWATER GOODS - BLACK UPVC
- (C) WINDOWS + DOORS - DARK GREY DOUBLE GLAZED UPVC OR. ALUMINIUM
- (D) WALLS - OFF WHITE RENDER TO MATCH EXISTING
- (E) PLINTH - RED RUSTIC BRICK TO MATCH EXISTING

MR N. WALSH

PROPOSED
EXTENSIONS &
ALTERATIONS AT

49 CONISTON ROAD,
DEWSBURY,
WF12 7EB

ELEVATIONS - PROPOSED

SCALE 1:100 @ A4	DATE JULY 20	DRAWING NW/7
DRAWN AL	CHECKED	REVISION 1

ANTHONY LIGHTOWLER RIBA
ARCHITECT
PROJECT MANAGEMENT
email: al@architect@hotmail.co.uk
mob: 07946 410339