


CONISTON ROAD

GARDEN WALL

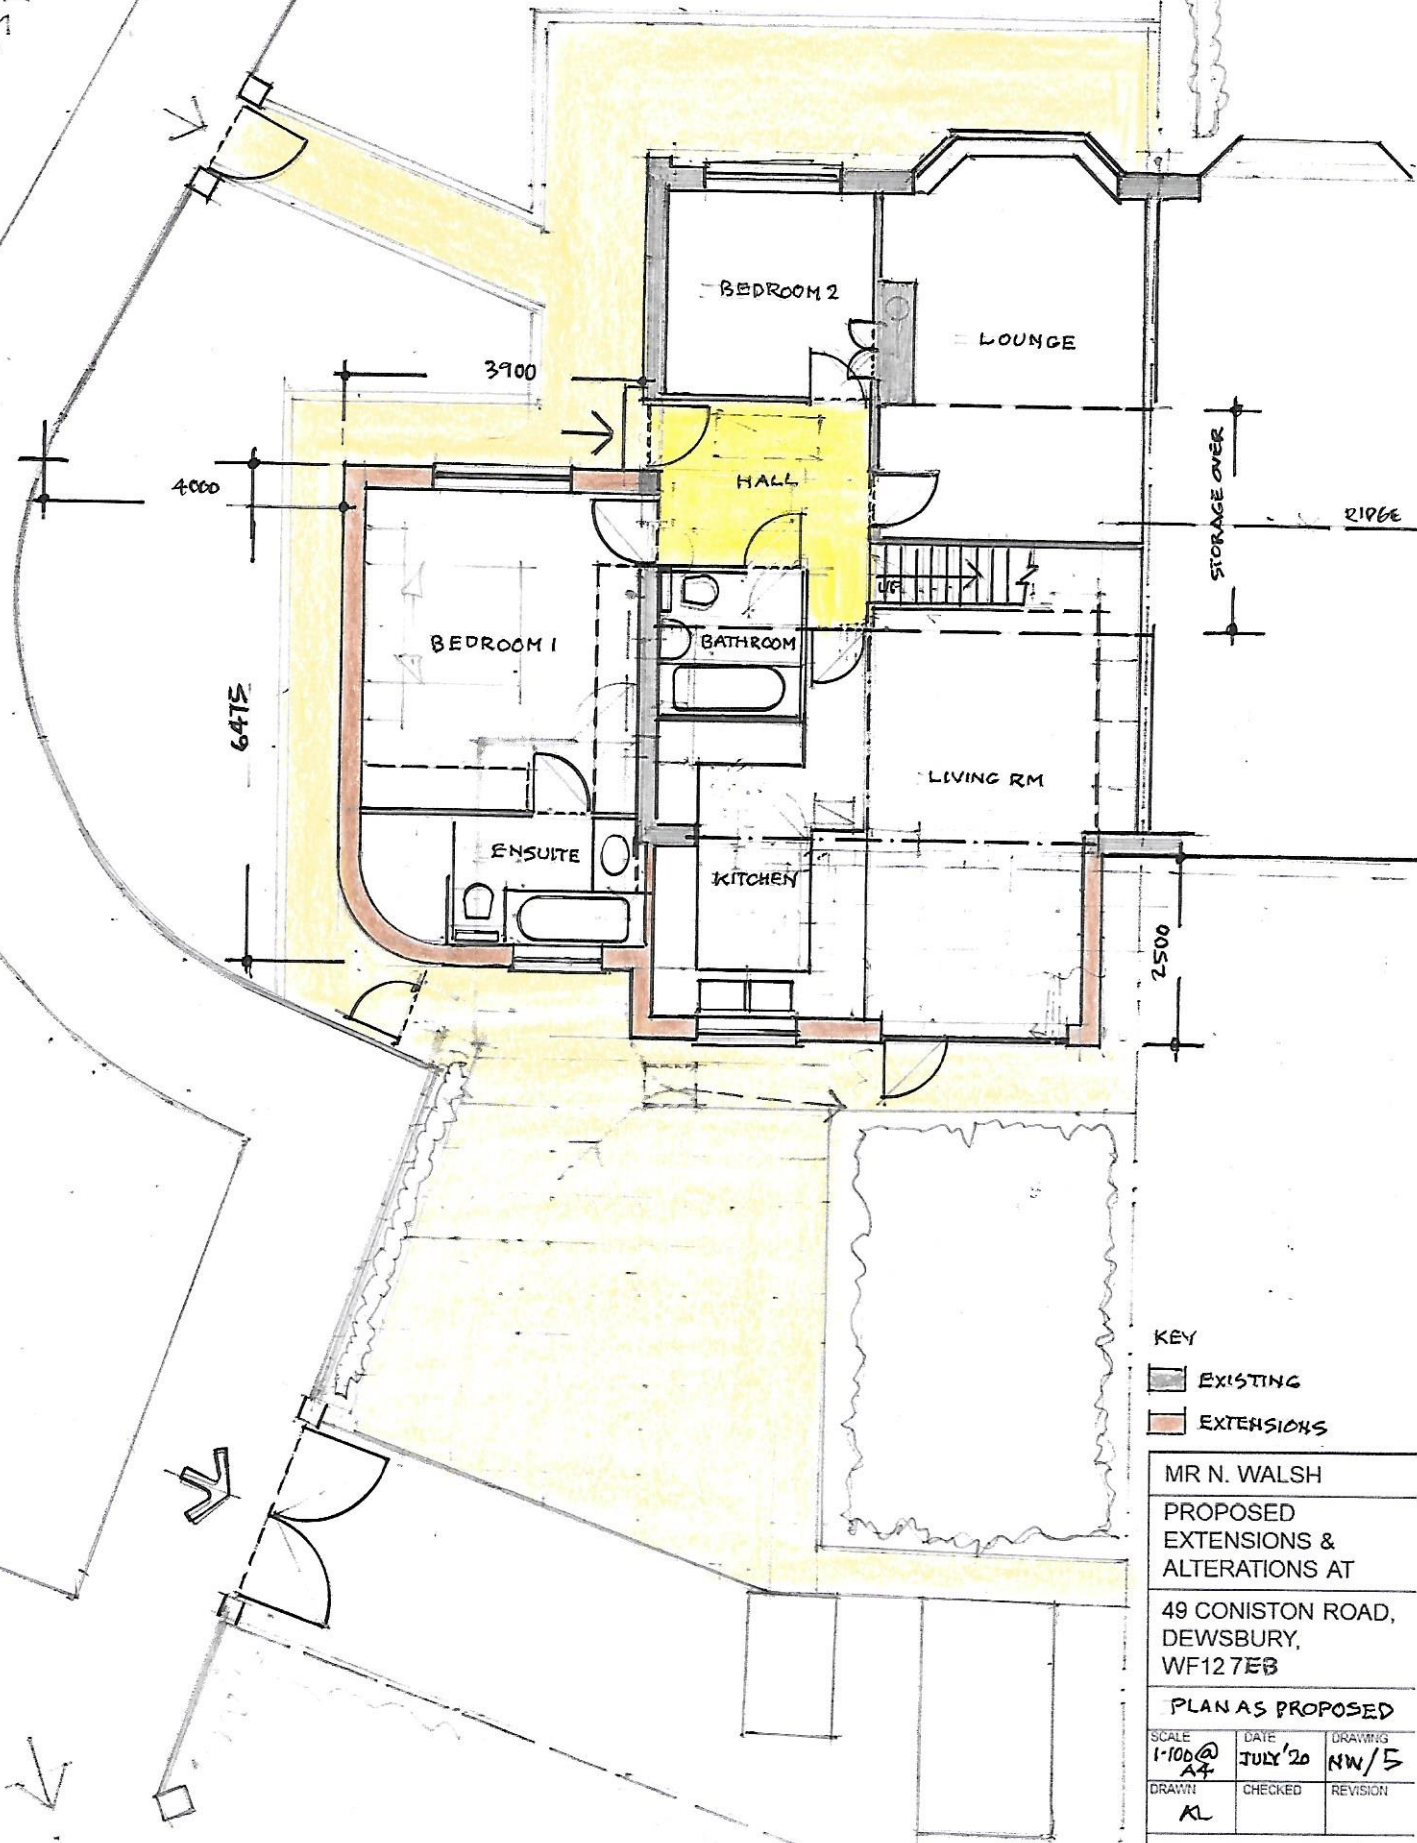

- KEY
- EXISTING
 - EXTENSIONS

MR N. WALSH
PROPOSED
EXTENSIONS &
ALTERATIONS AT
49 CONISTON ROAD,
DEWSBURY,
WF12 7EB

PLAN AS PROPOSED

SCALE 1:100 @ A4	DATE JULY '20	DRAWING NW/5
DRAWN KL	CHECKED	REVISION

ANTHONY LIGHTOWLER RIBA
ARCHITECT
PROJECT MANAGEMENT
email: a@architect@hotmail.co.uk
mob: 07946 410339