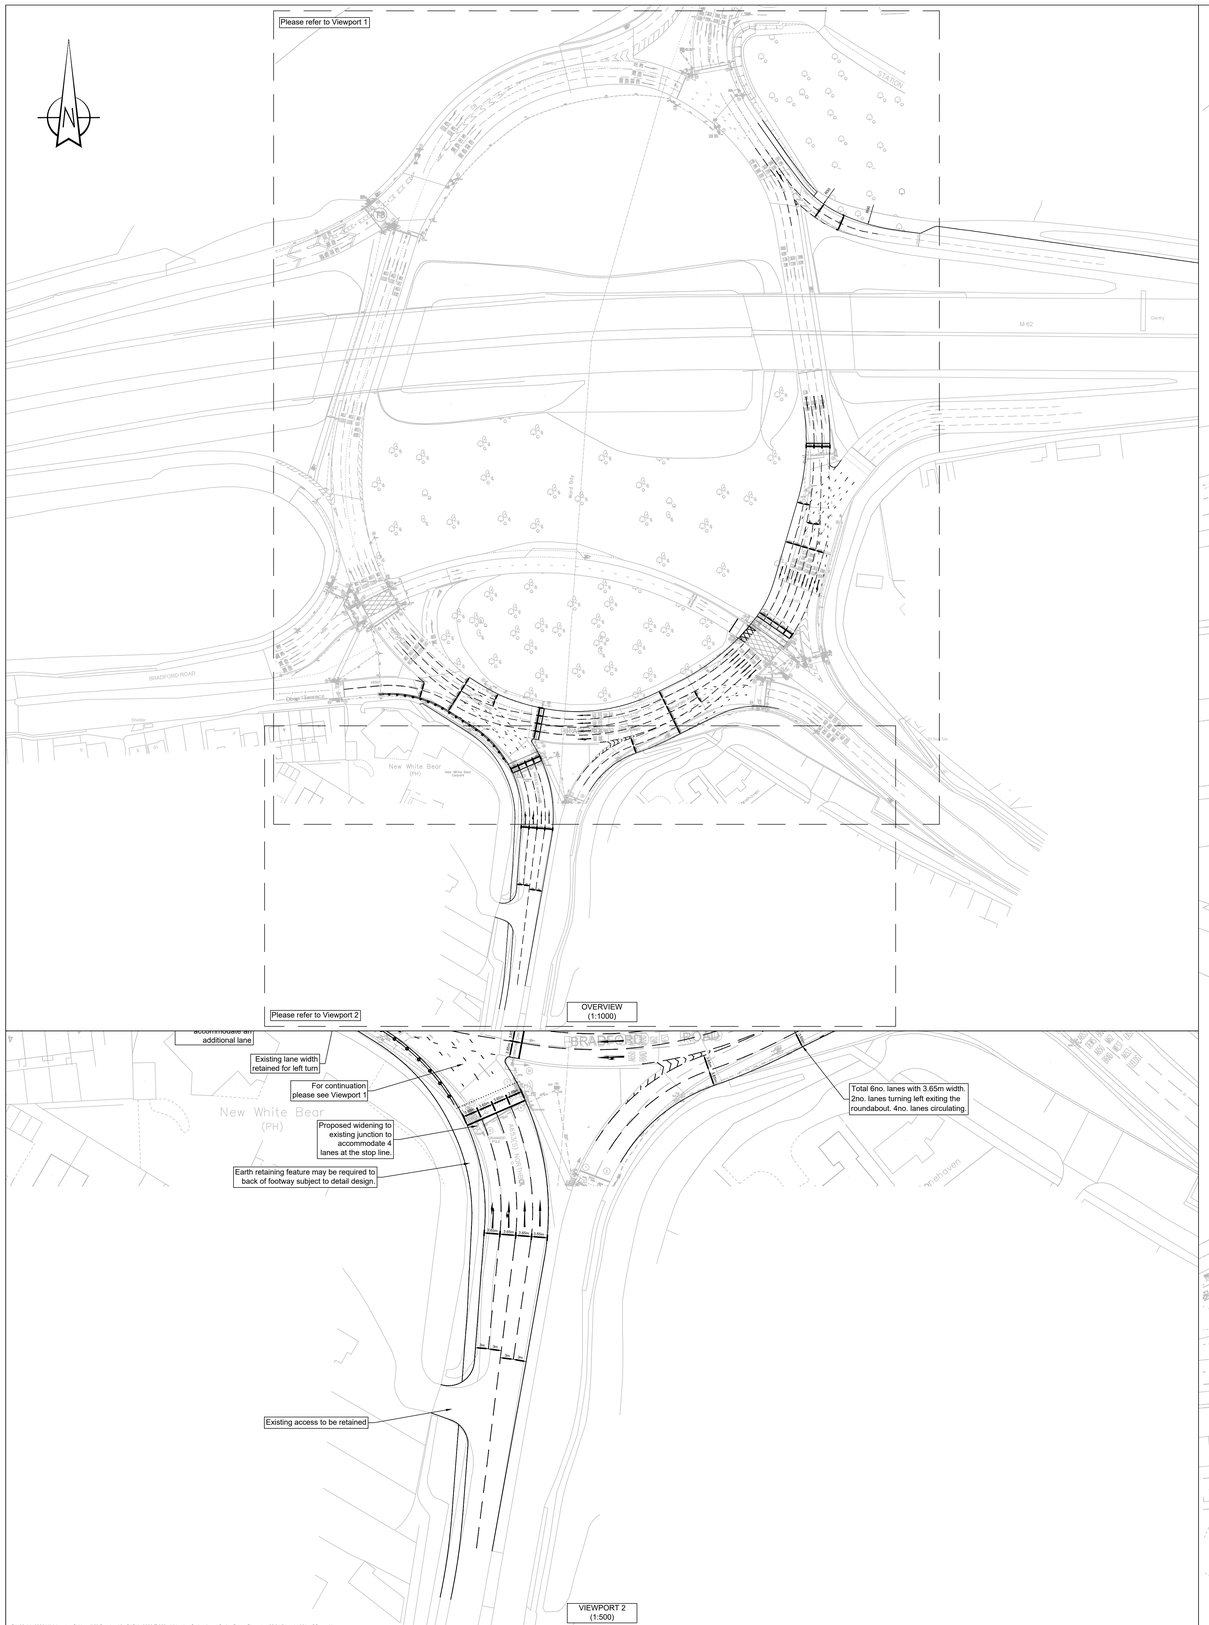

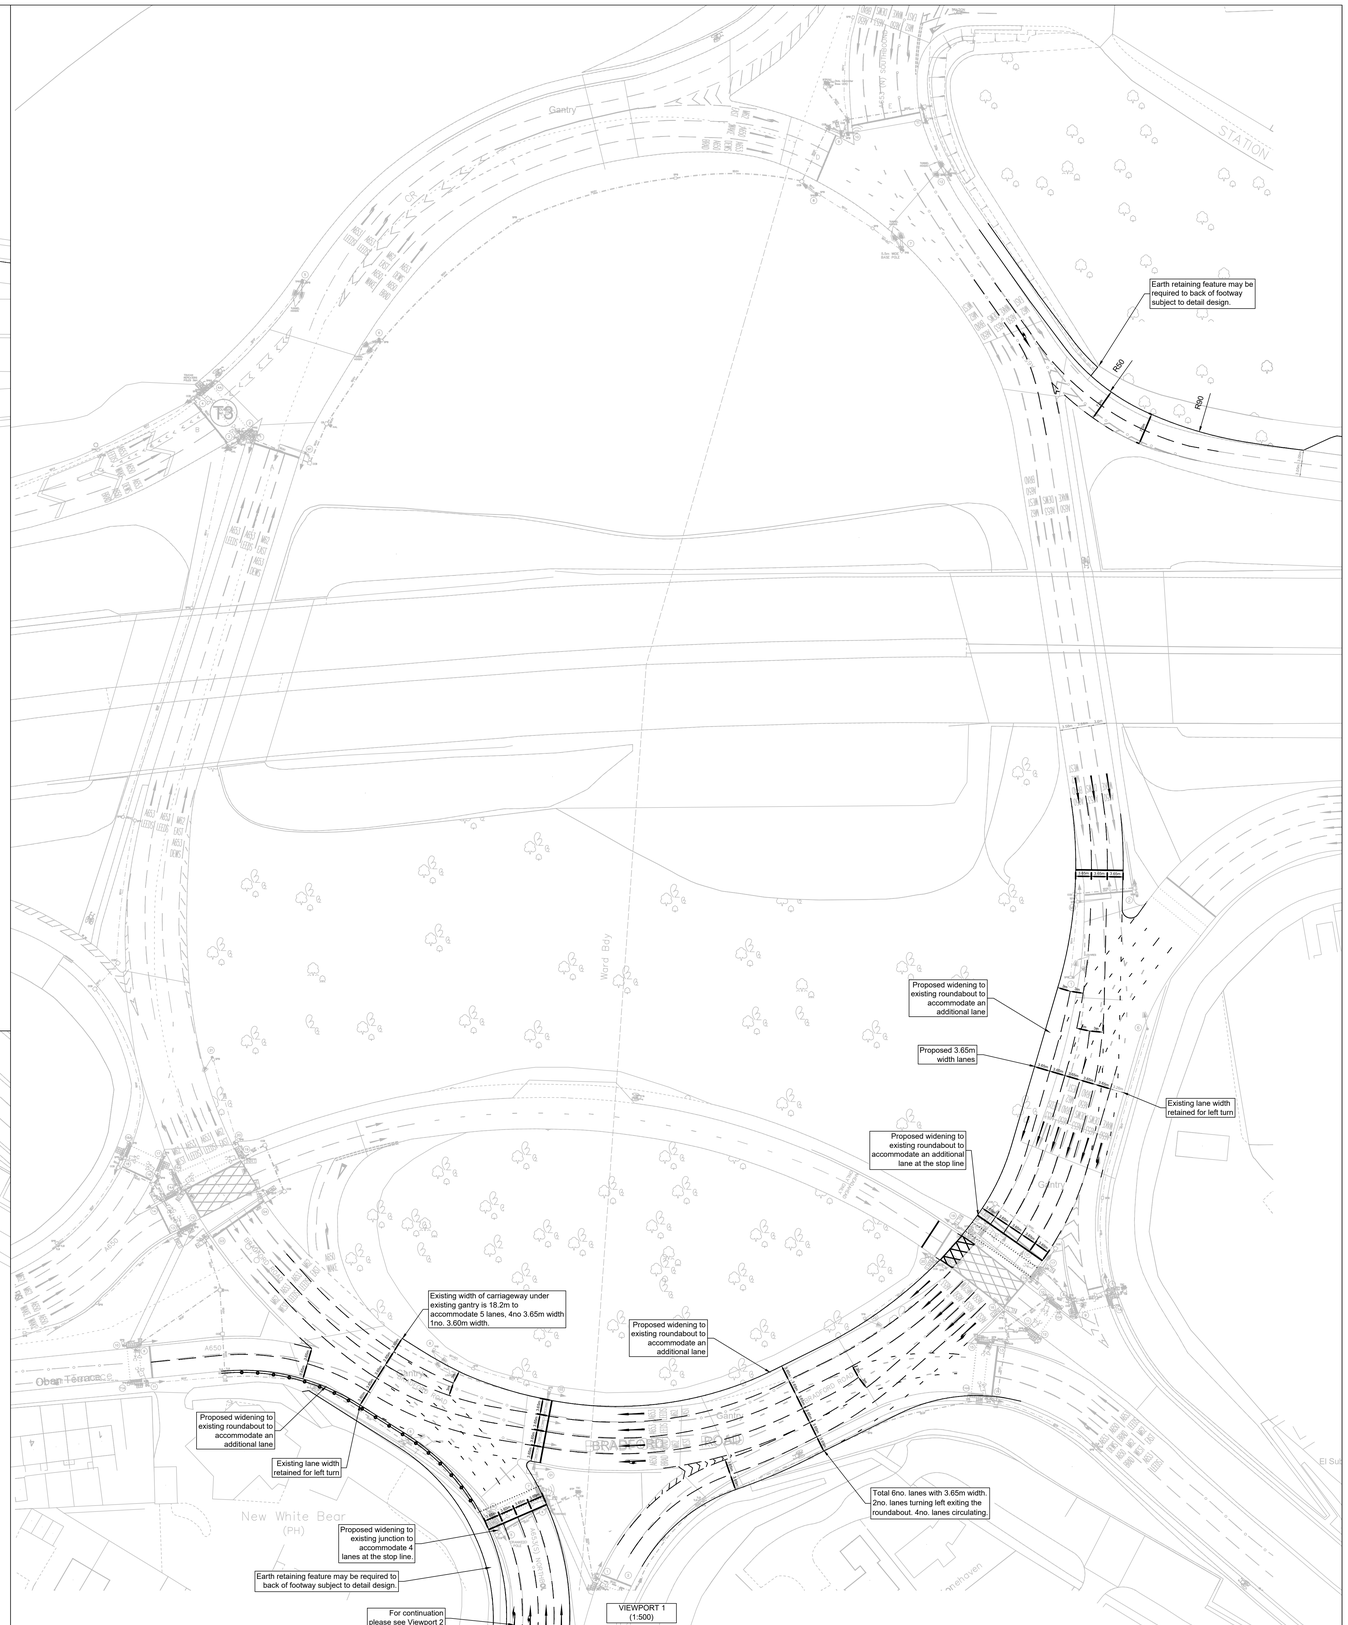

P:\133-\A13398-VAA Land at Chidswell\50 Drawings\01 CAD\A13398-T-022 - Mitigation Option A and Option D.dwg Plotted on 22/01/21 at 14:30 by COzowski

REVISIONS					
REV	DESCRIPTION	DRN	CHK	APP	DATE
-					

NOTES:

GENERAL
1. Do not scale from drawing.
2. All dimensions are in metres, unless stated otherwise.
3. This drawing to be read & printed in colour.
4. This drawing to be read in conjunction with other contract drawings.

DISCLAIMERS
1. The information contained in this drawing is based on OS data provided by others and Pell Frischmann shall not be liable for any inaccuracies or deficiencies.
2. Existing layout and road markings based on drawings UTC-769L-05_03_02, UTC-770L-05_03_02 and UTC-771L-1-05_09_17(2) and Pell Frischmann shall not be liable for any inaccuracies or deficiencies.
3. Layout to be confirmed once topographical survey is obtained.

Client: C.C. Projects

Pell Frischmann
5 MANCHESTER SQUARE LONDON W1U 3PD
Telephone +44 (0)20 7486 3661
Email: pflondon@pellfrischmann.com
www.pellfrischmann.com

	Name	Date
Drawn	HL	21.12.2020
Designed		
Checked		
Approved		
Drawing Status	Preliminary	

Project: Land at Chidswell

File No.: A13398-T-022 - Mitigation Option A and Option D.dwg

Scale: As Stated

Drawing Title: Mitigation Option A and Option D

Drawing No.: A13398-T-022

Revision: -