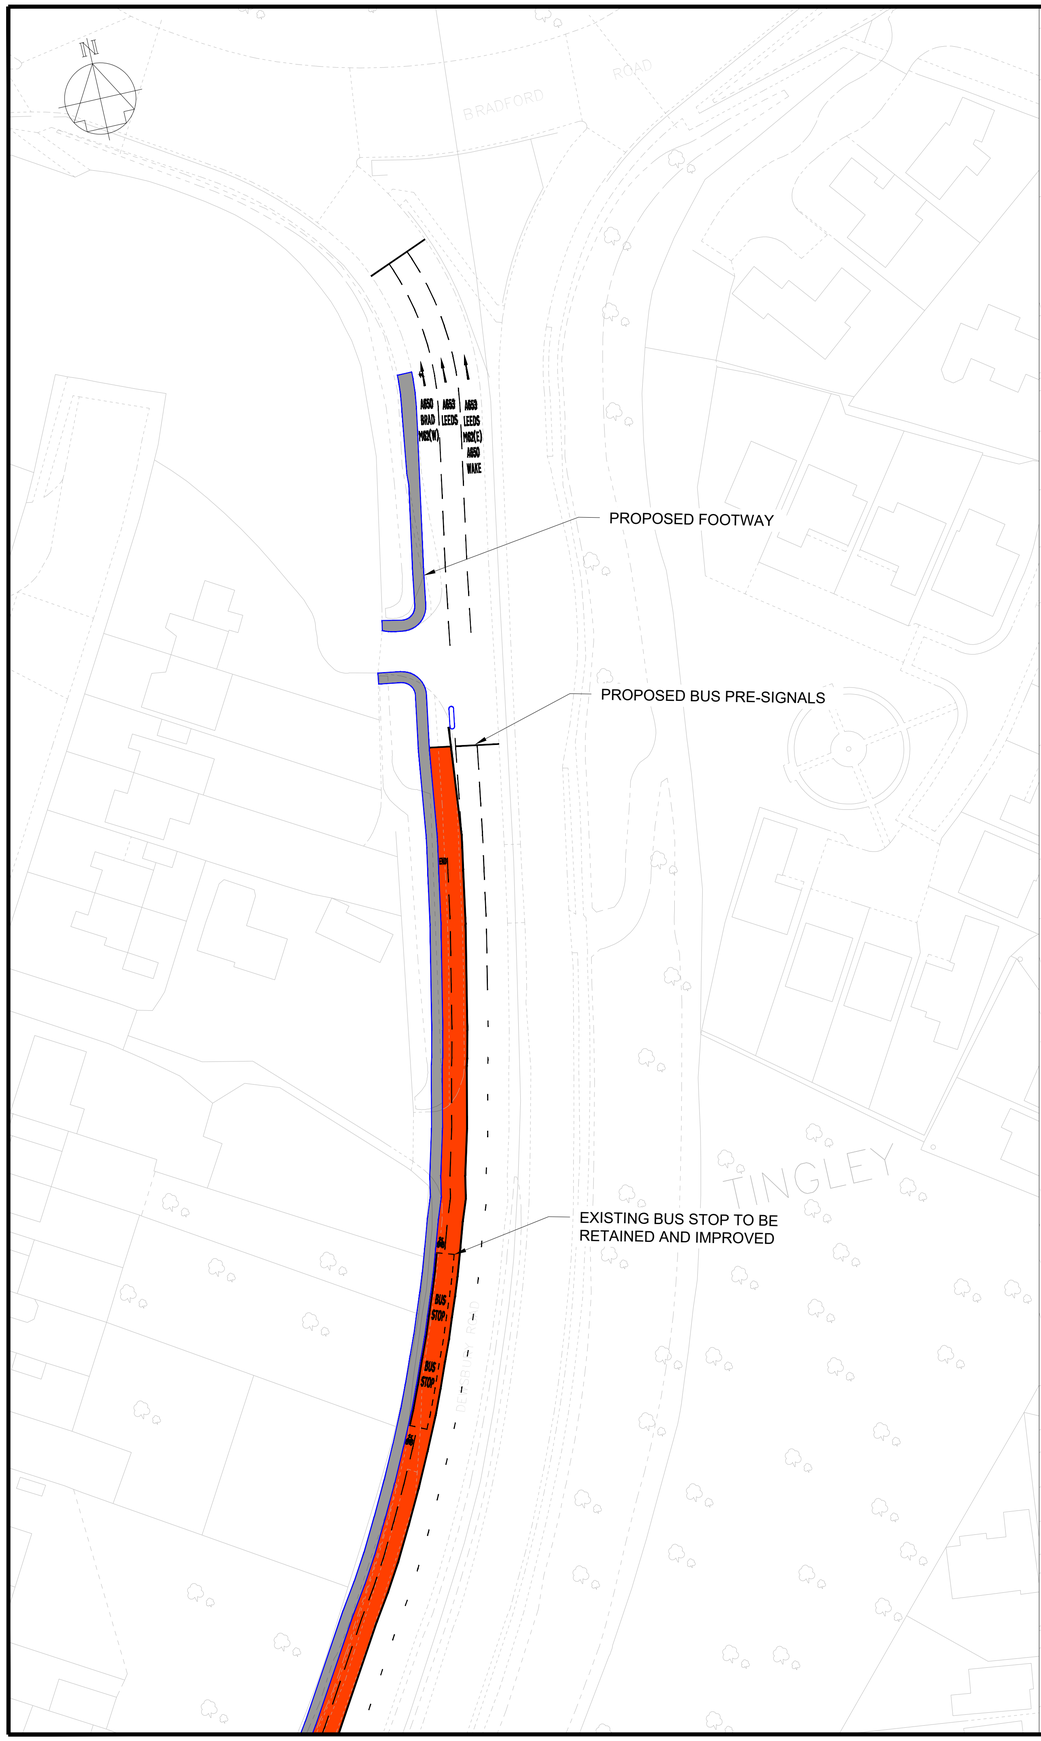

INSET A

SCALE: 1:125

Notes

Key to symbols

Reference drawings

Rev	Date	Amendment Details	Drawn	Chk'd	App'd

Grove House
Mansion Gate Drive
Leeds
LS7 4DN
Tel : +44 (0)113 262 0000
Fax : +44 (0)113 262 0737
www.sweco.co.uk

SWECO

Client

Leeds CITY COUNCIL

Drawing Status: WIP

Suitability: P01

Project Title: MIRFIELD - DEWSBURY - LEEDS (M2D2L)
PHASE 1, WY+TF
MAJOR TRANSPORT SCHEME

Drawing Title: TINGLEY BUS LANE SOUTH
SHEET 1 OF 1

Scale	Designed	Drawn	Checked	Approved
1:500	Mark Philpotts	Ashley Knowles	Chris Stott	Chris Stott
Original Size: A1	Date: 17/02/20	Date: 17/02/20	Date: 17/02/20	Date: 17/02/20

Drawing Number

HE PIN	Originator	Volume		
-	LCC	- HWT	-	
2B	- DR	- CH	-	0001
Location	Type	Role		Number

Project Ref. No.

Revision: P01.1