


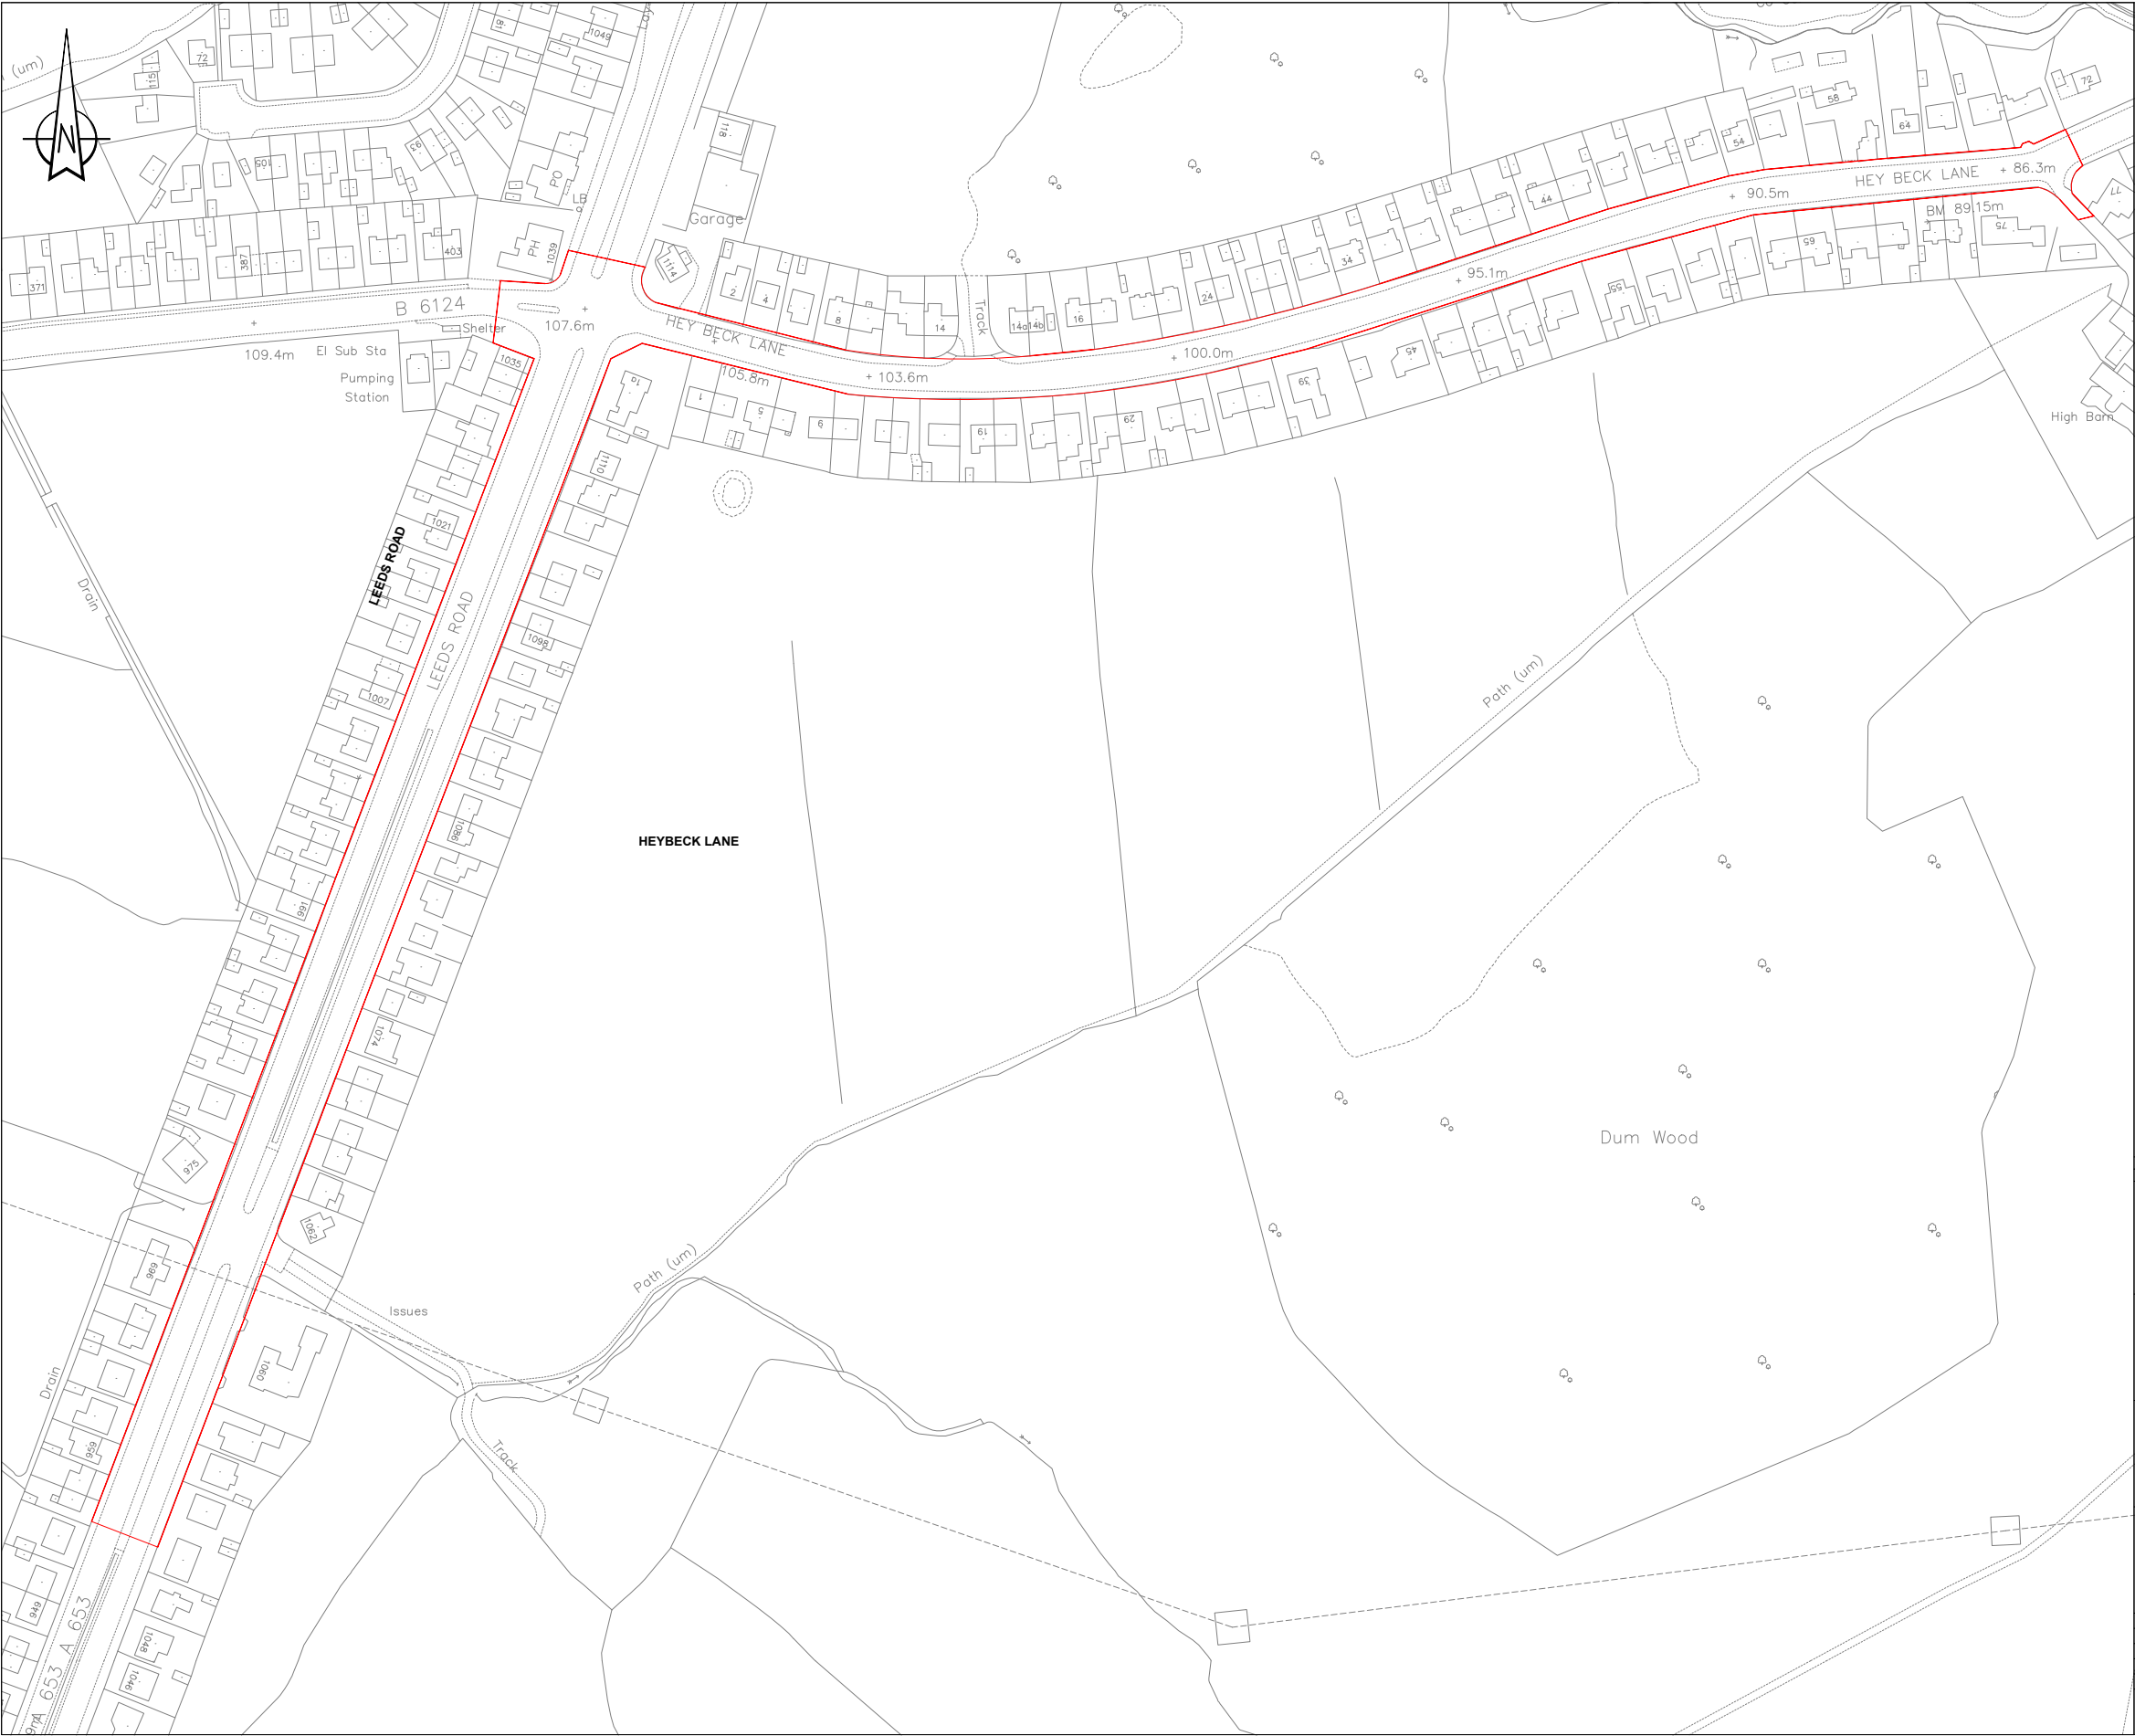

NOTES:

GENERAL

1. Do not scale from drawing.
2. All dimensions are in metres, unless stated otherwise.
3. This drawing to be read & printed in colour.
4. This drawing to be read in conjunction with other contract drawings.

DISCLAIMERS

1. The information contained in this drawing is based on a combination of OS and survey data provided by others and Pell Frischmann shall not be liable for any inaccuracies or deficiencies.
2. All highway works subject to review and approval by Kirklees Council

KEY:

— Extents of Survey

REV	DESCRIPTION	DRN	CHK	APP	DATE
Pell Frischmann 5TH FLOOR, 85 STRAND LONDON WC2R 0DW Telephone +44 (0)20 7486 3661 Email: pflondon@pellfrischmann.com www.pellfrischmann.com					
Client Church Commissioners for England					
Project Land South of Heybeck Lane					
Drawing Title Extents of Conditions Survey					
Drawn	PA	22 April 2024	Scale	NTS @ A1	
Designed	PA	22 April 2024	File No.	A13398-T-063B.dwg	
Checked	SE	22 April 2024	Drawing Status		
Approved	SE	22 April 2024	Drawing No.		
A13398-T-063			Revision B		