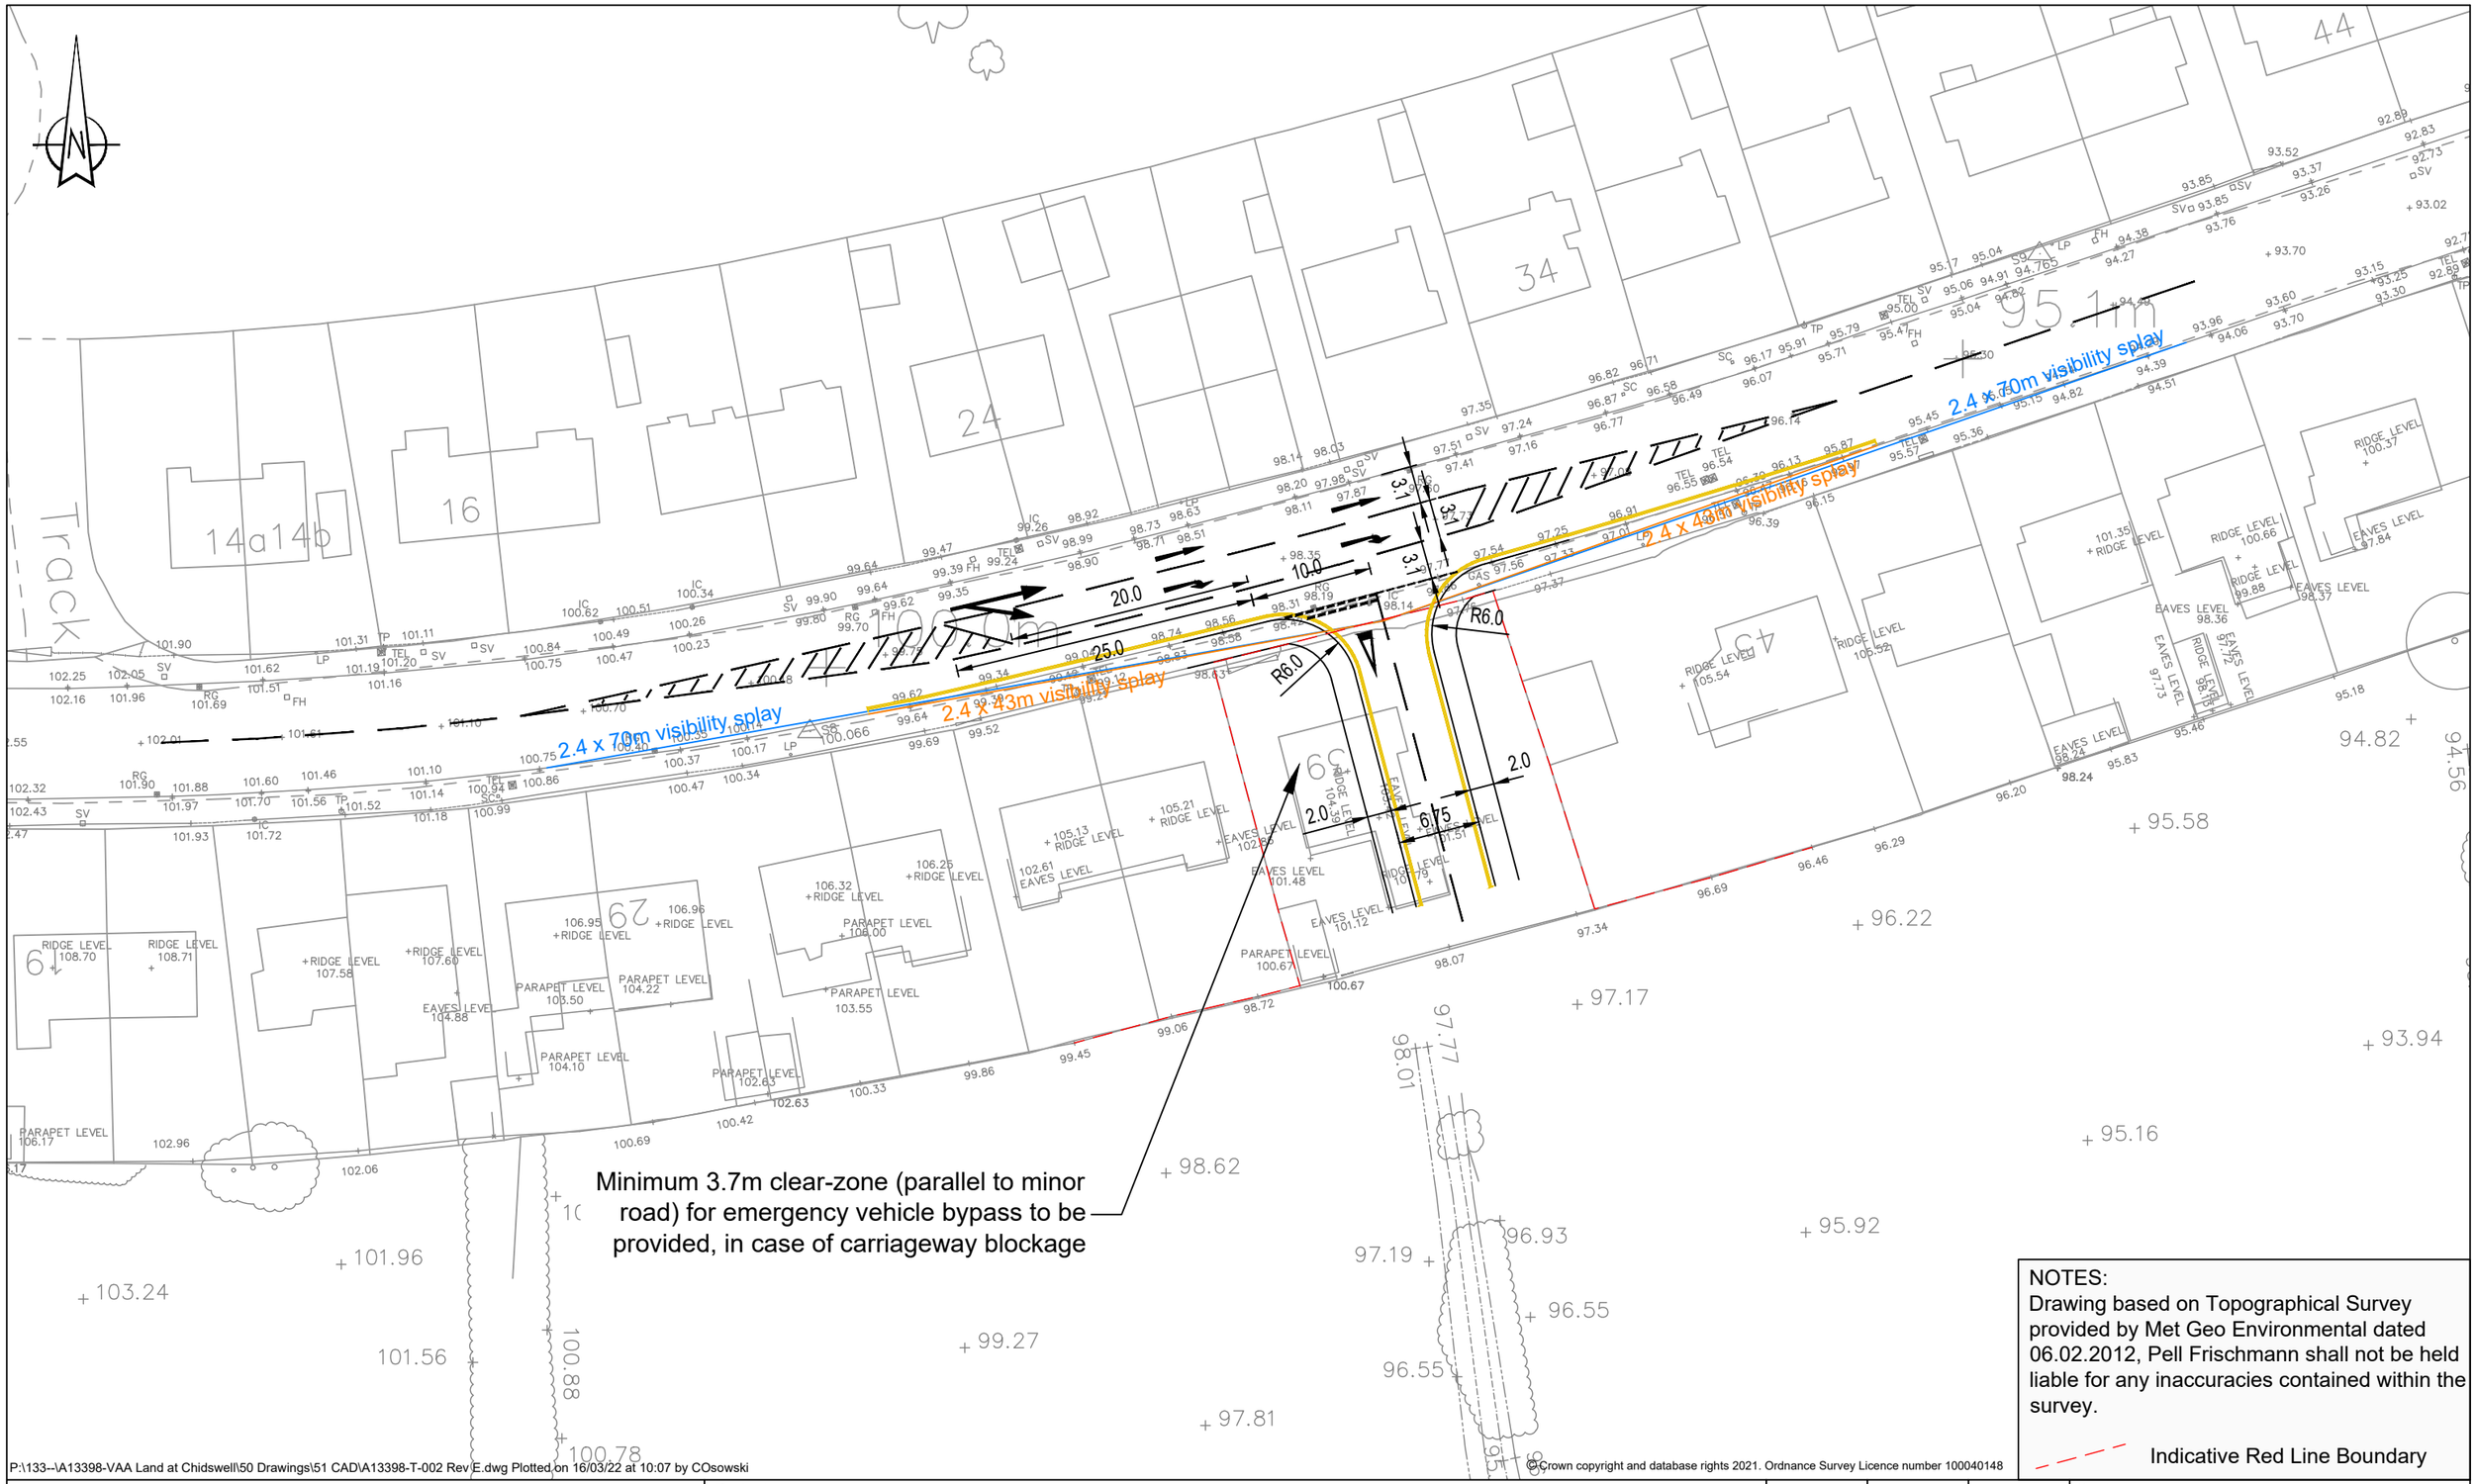

NOTES:
Drawing based on Topographical Survey provided by Met Geo Environmental dated 06.02.2012, Pell Frischmann shall not be held liable for any inaccuracies contained within the survey.

Indicative Red Line Boundary

P:\133--\A13398-VAA Land at Chidswell\50 Drawings\51 CAD\A13398-T-002 Rev E.dwg Plotted on 16/03/22 at 10:07 by COsowski

©Crown copyright and database rights 2021. Ordnance Survey Licence number 100040148

Pell Frischmann
5TH FLOOR, 85 STRAND, LONDON, WC2R 0DW
Telephone +44 (0)20 7486 3661
Email: pflondon@pellfrischmann.com
www.pellfrischmann.com

Project
C.C. PROJECTS
LAND AT HEYBECK LANE (SITE A)

Drawing Title
PROPOSED SITE ACCESS 1 - 39 HEYBECK LANE

	Name	Date
Drawn	CJO	15.03.2022
Designed	CJO	15.03.2022
Checked	SME	16.03.2022
Approved	PDS	16.03.2022

Scale: 1:500 @ A3
File No.: A13398-T-002 Rev E.dwg
Drawing Status: FOR PLANNING
Drawing No.: A13398-T-002
Revision: E