PROPOSED SOUTH WEST FACING ELEVATION
SCALE 1:50

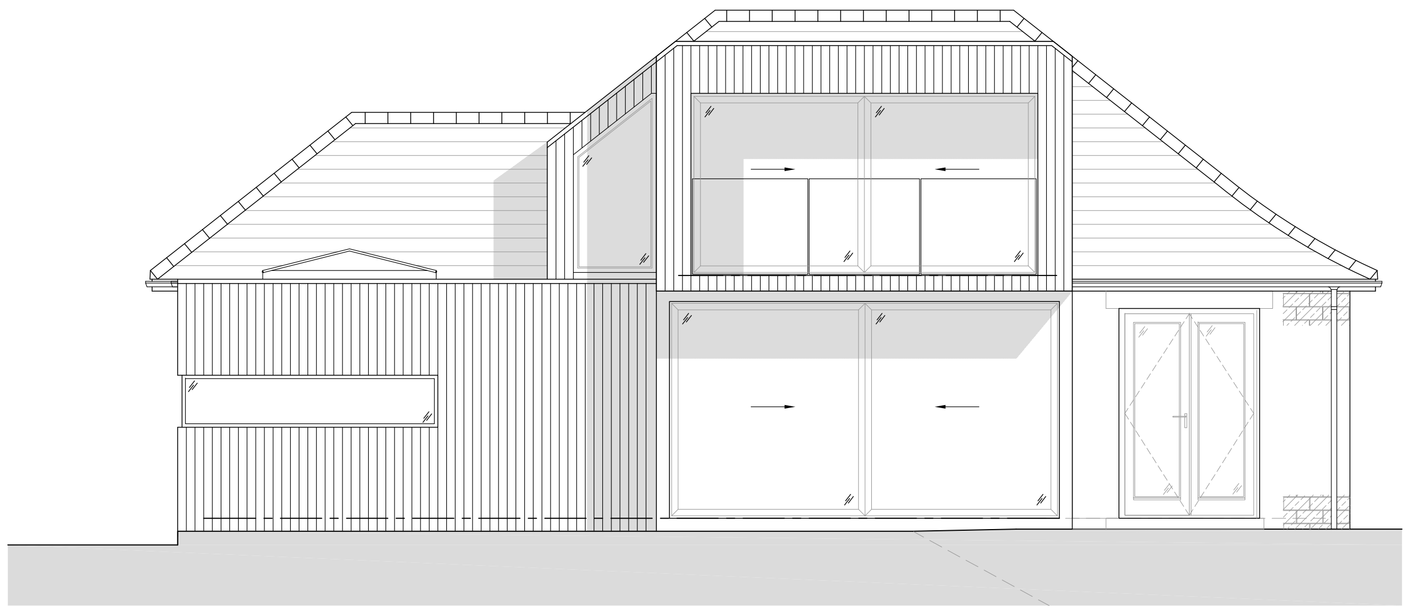

PROPOSED NORTH EAST FACING ELEVATION
SCALE 1:50

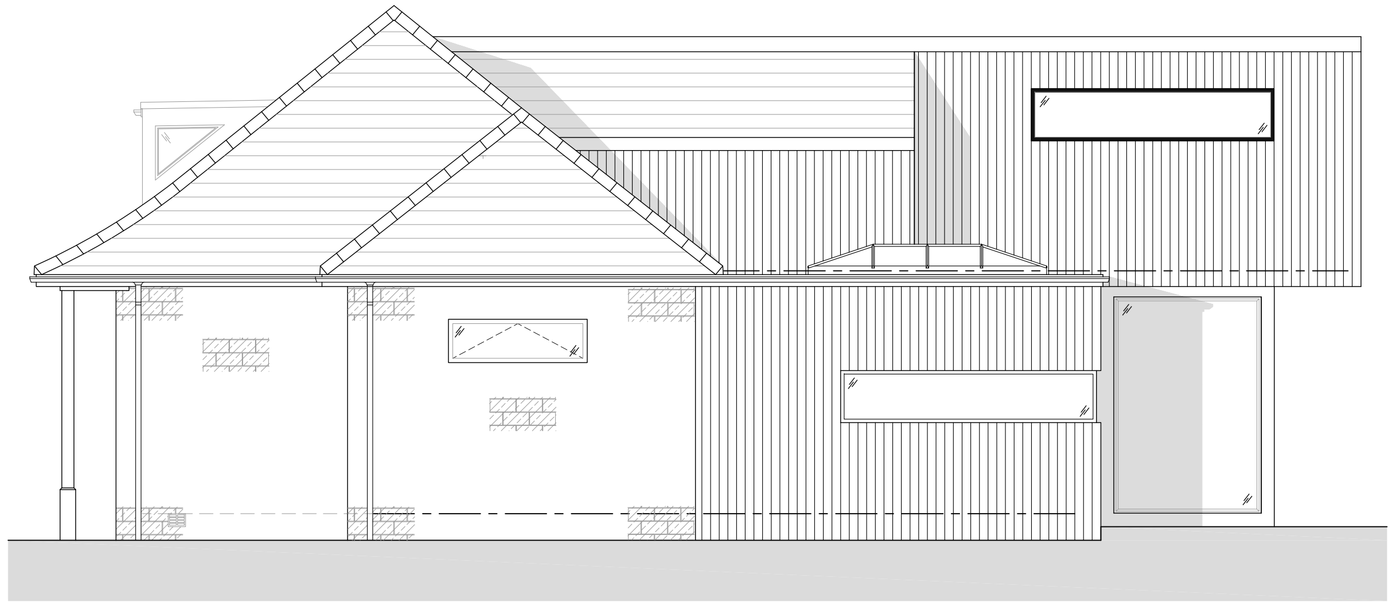

PROPOSED SOUTH EAST FACING ELEVATION
SCALE 1:50

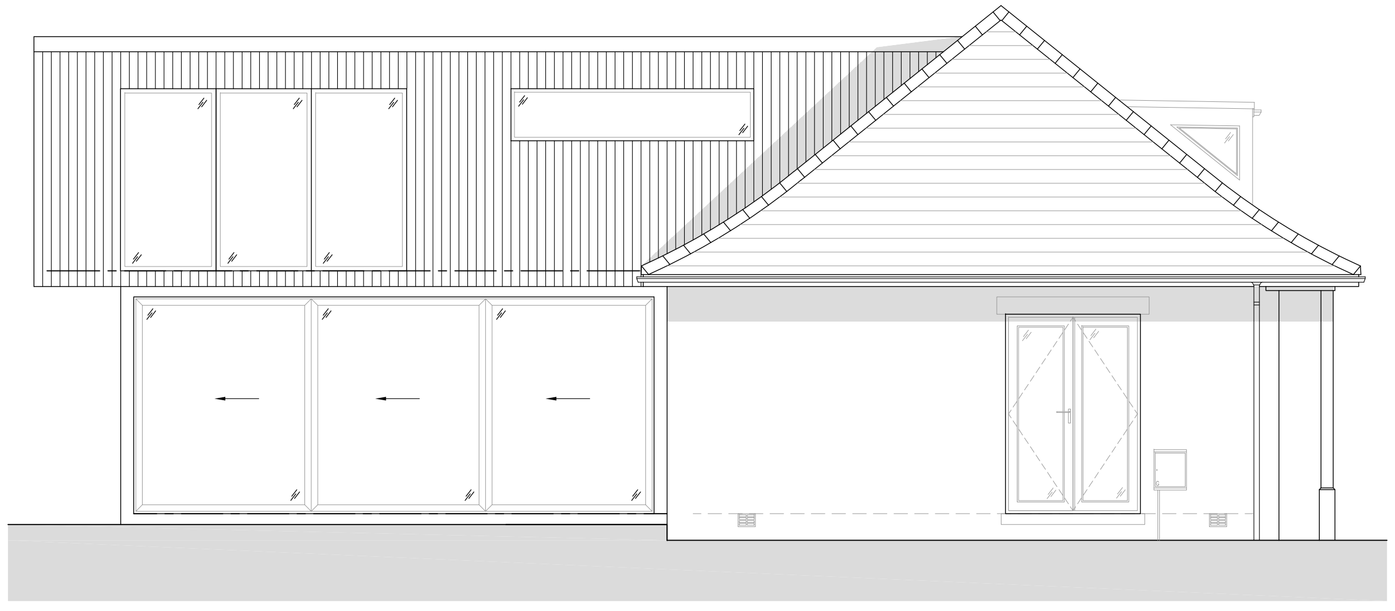

PROPOSED NORTH WEST FACING ELEVATION
SCALE 1:50

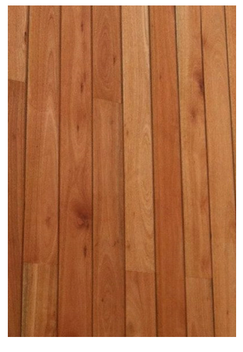

PROPOSED CLADDING
SCALE N.T.S

PROPOSED MATERIALS

• MASONRY	– NATURAL COURSED STONE
• ROOF	– SINGLE PLY GRP & BLUE SLATE
• BI–FOLDS	– BLACK POWDER COATED ALUMINUM
• WINDOWS	– BLACK POWDER COATED ALUMINUM
• RAINWATER GOODS	– BLACK PVCu
• CLADDING	– VERTICAL SPANNING TIMBER (TO SILVER OVER TIME)

NOTES

1. No dimensions to be scaled. IF IN DOUBT ASK.

2. All dimensions must be checked and verified on site by the Contractor prior to the commencement of works and Hinchliffe Architecture & Design Ltd. to be notified of any discrepancies.

3. The copyright of these drawings remains the property or Hinchliffe Architecture & Design Ltd. They must not be reproduced in any way without prior written consent from the originator (Hinchliffe Architecture & Design Ltd.)

Rev.	Date	Description

Status
PLANNING

hinchliffe
architecture & design
Hinchliffe A&D
24 Carr View Road
Hepworth
Holmfirth
West Yorkshire
HD9 1HX
07921 907 162
01484 520 764
info@hinch-architecture.co.uk
www.hinch-architecture.co.uk

Client
MR & MRS J. MILLER

Project
69 HALL ING LANE
HONLEY
HUDDERSFIELD
HD9 6QW

Drawing Title
PROPOSED ELEVATIONS

Scale (at A1)	Date
AS SHOWN	21.10.2019

Drg. no.	Rev.
69HIL–20–PL03	–

10 0 10 20 50 100mm NATURAL SCALE

ORIGINAL DRAWING SIZE 841 x 594