IF IN ANY DOUBT PLEASE ASK THE ARCHITECT FOR CLARIFICATION.

DO NOT SCALE FROM DRAWING. ALL DIMENSIONS TO BE CHECKED ON SITE

THE COPYRIGHT FOR THESE DRAWINGS REMAINS THE PROPERTY OF THE ARCHITECT, THEY MUST NOT BE REPRODUCED IN ANY WAY WITHOUT THE ARCHITECTS PRIOR WRITTEN CONSENT.

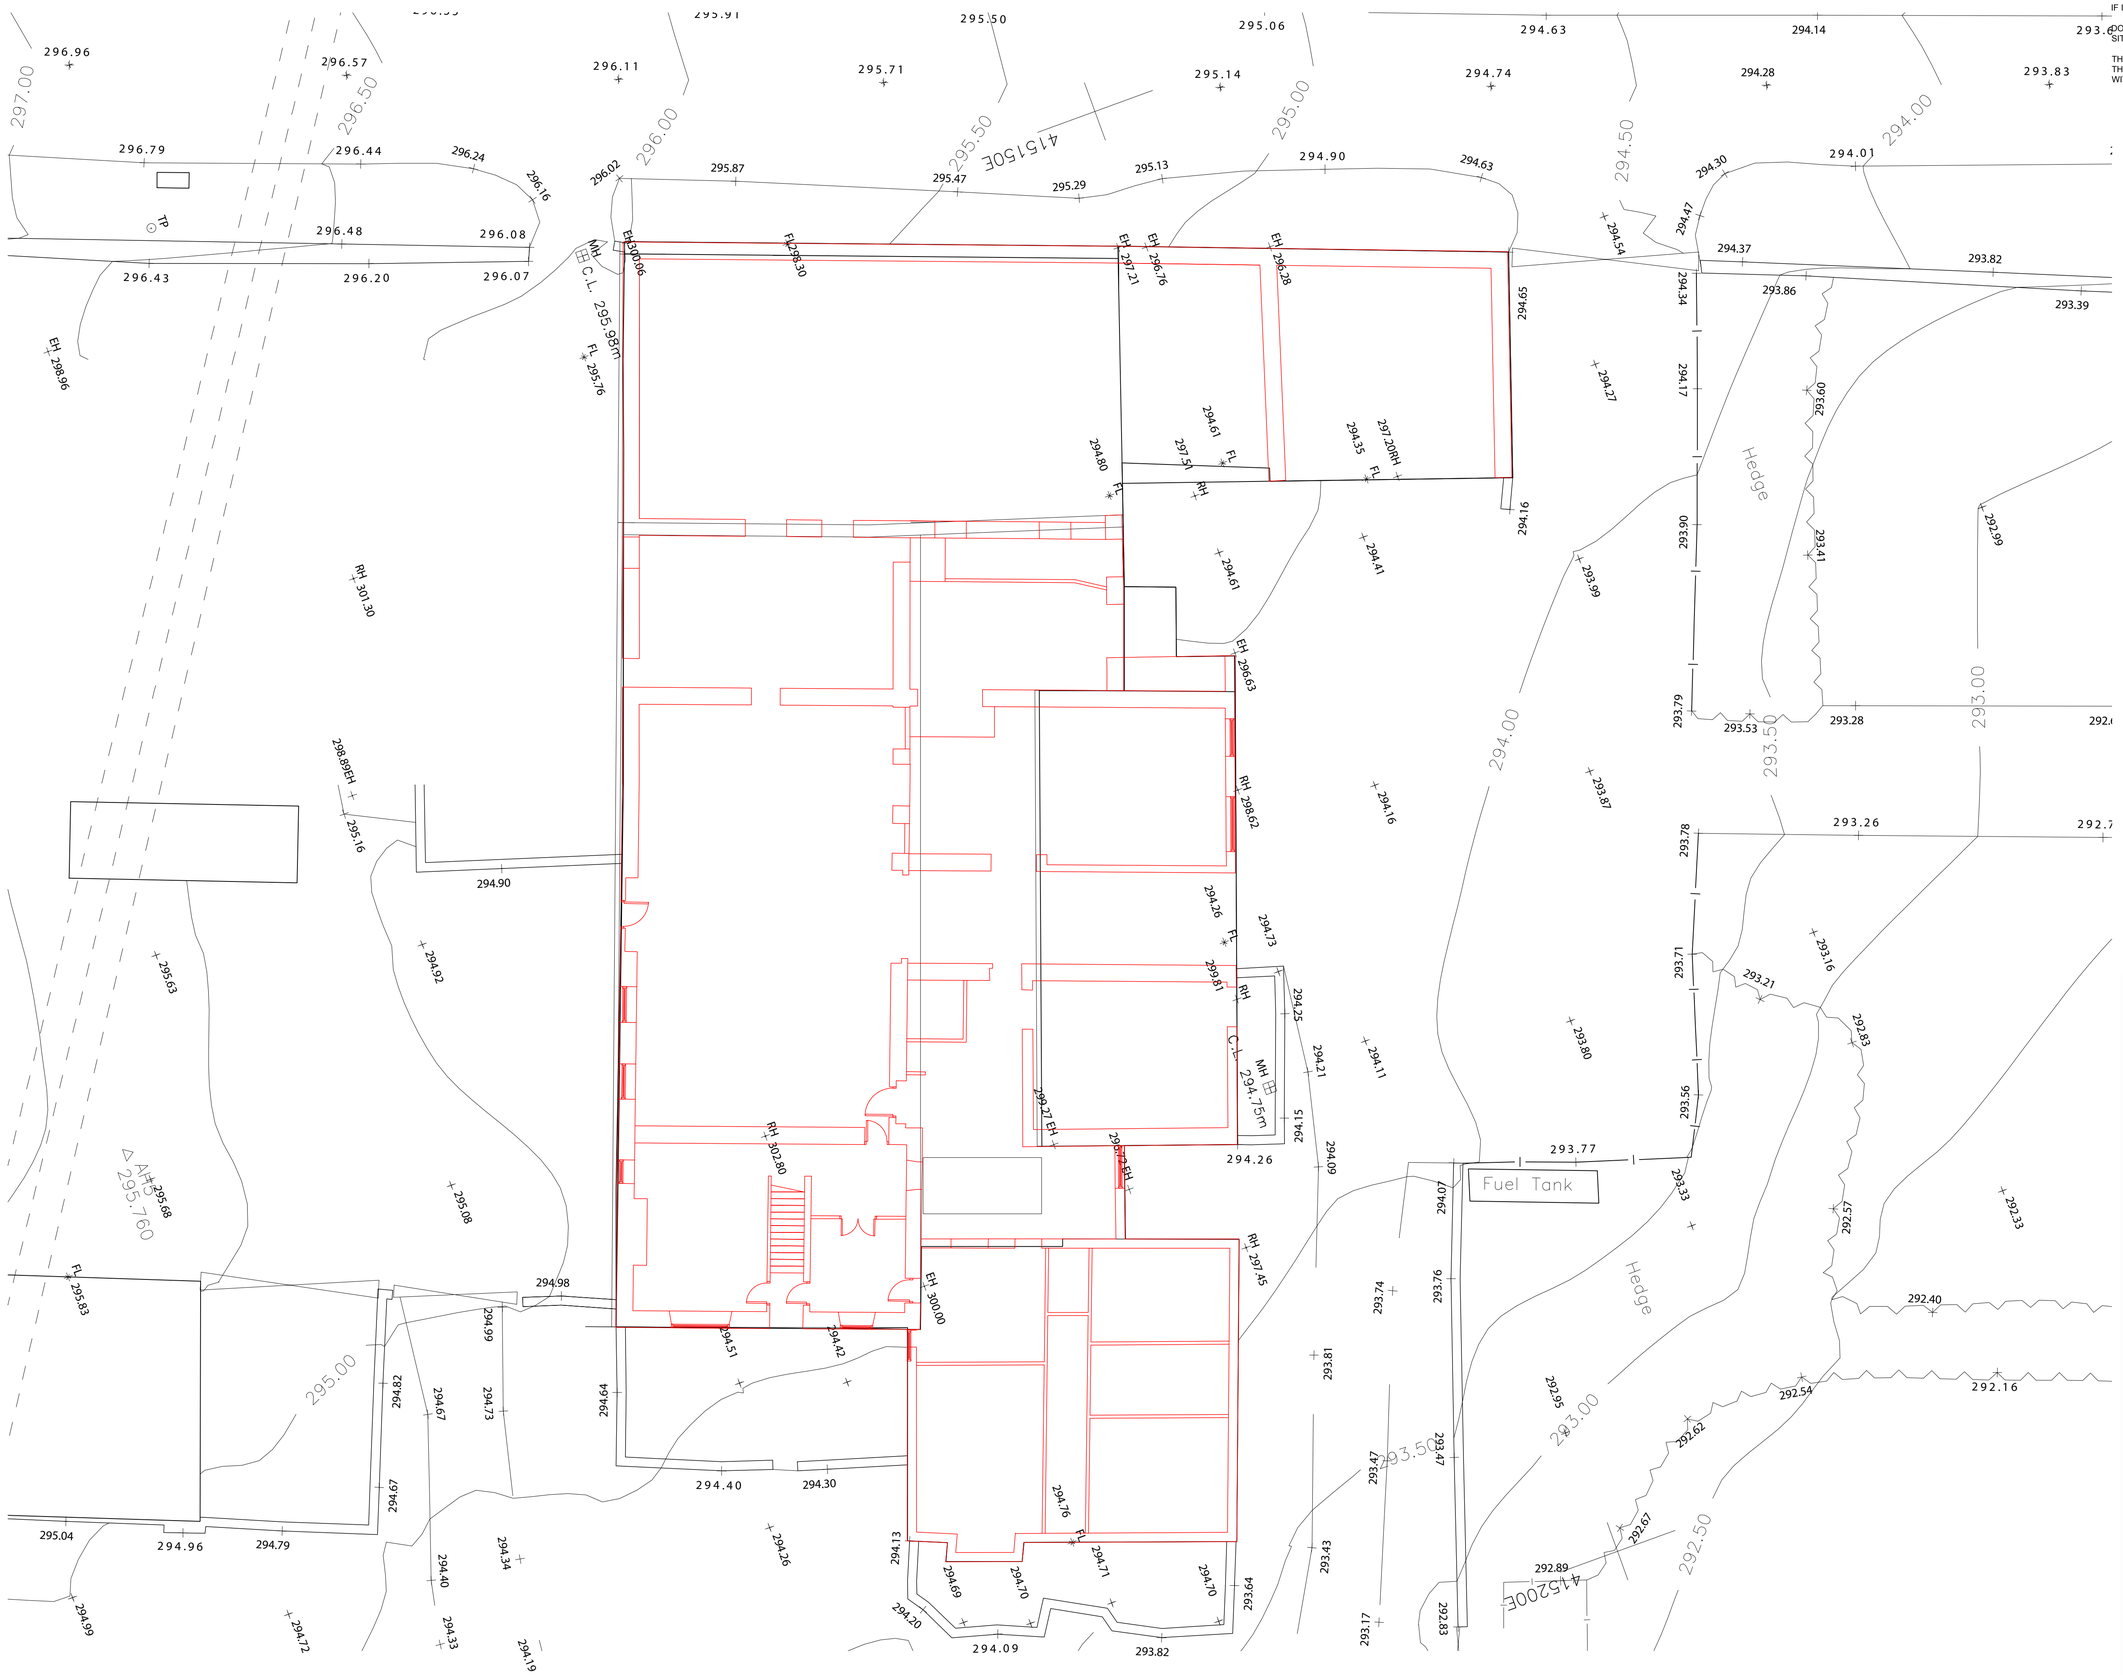

NORTHERN DESIGN PARTNERSHIP

Chartered Architects

The Chapel
Millmoor Road
Meltham
Huddersfield HD9 5JU
Telephone (01484) 854848
Fax (01484) 854949

CLIENT

NULLI SECUNDAS DEVELOPMENTS LTD

PROJECT

CONVERSION OF ABINGER FARM
SCHOLES MOOR ROAD
SCHOLES, HOLMFIRTH
HD9 1RU

DRAWING TITLE

EXISTING SITE PLAN

Rev.	Notes	Date	Drawn

SCALE		
1:100 AT A1	03.20	MG

PROJECT No.	DRAWING No.	Rev.
1993	01	