


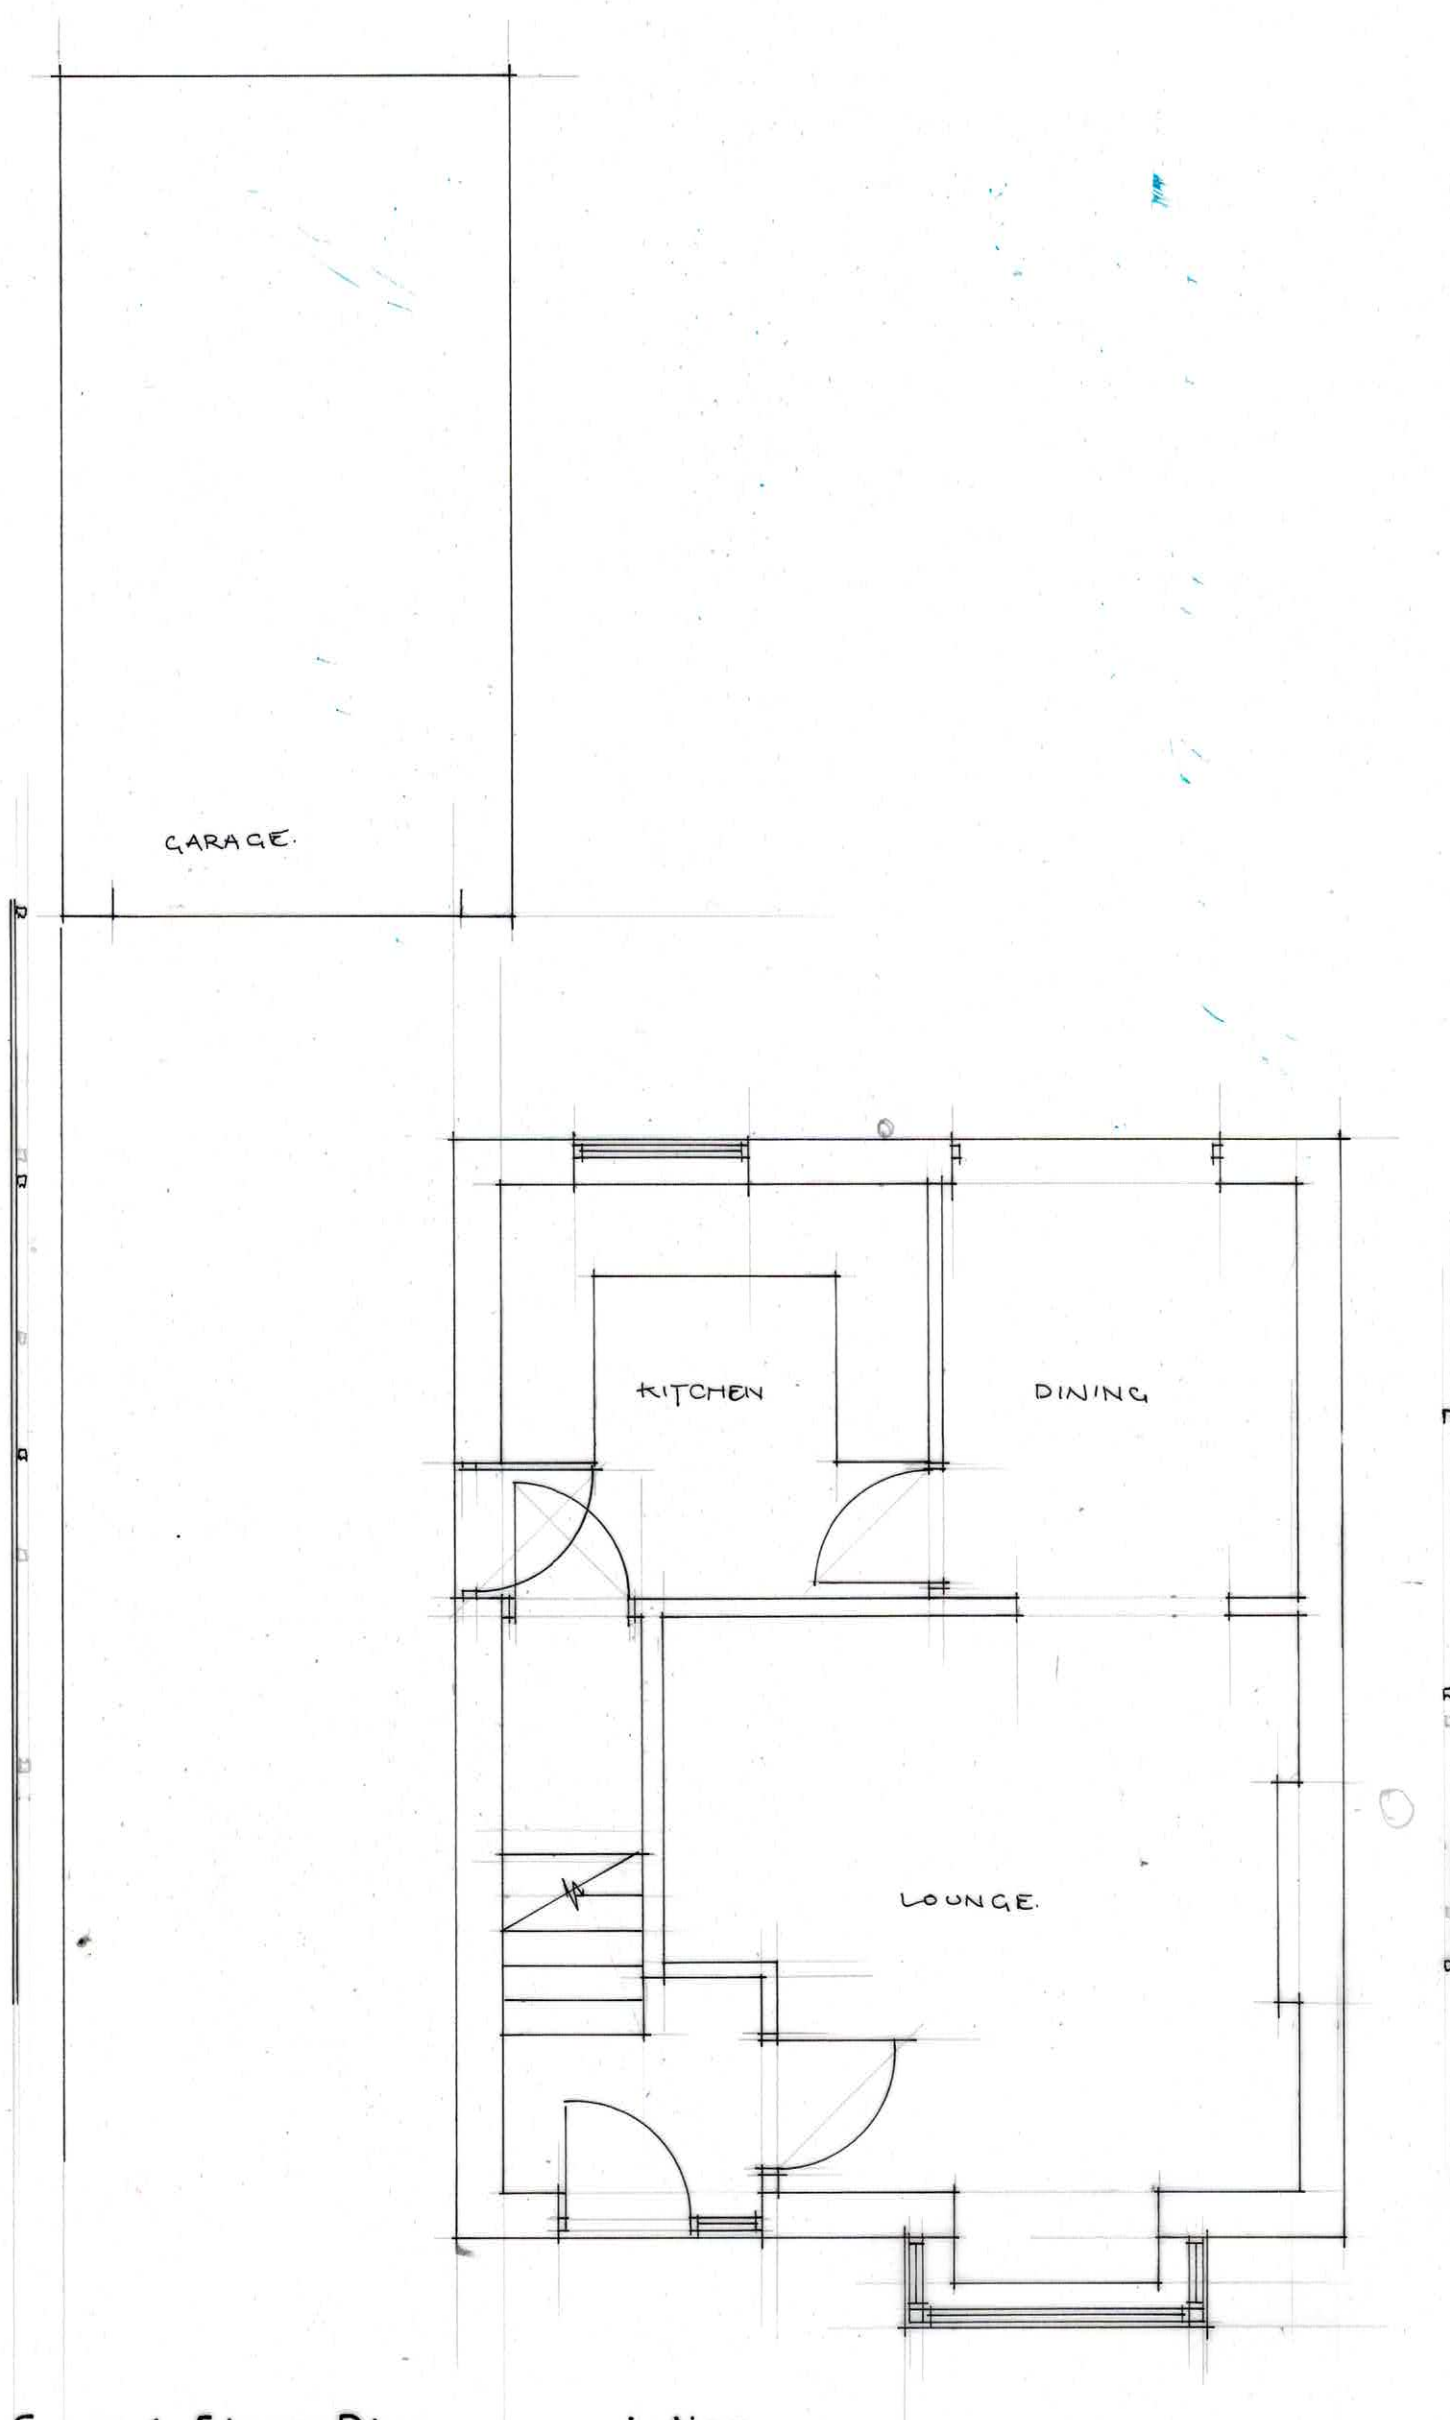

Ground Floor Plan - as existing

Proposed Extension
at 1 Mendip Avenue, Lindley