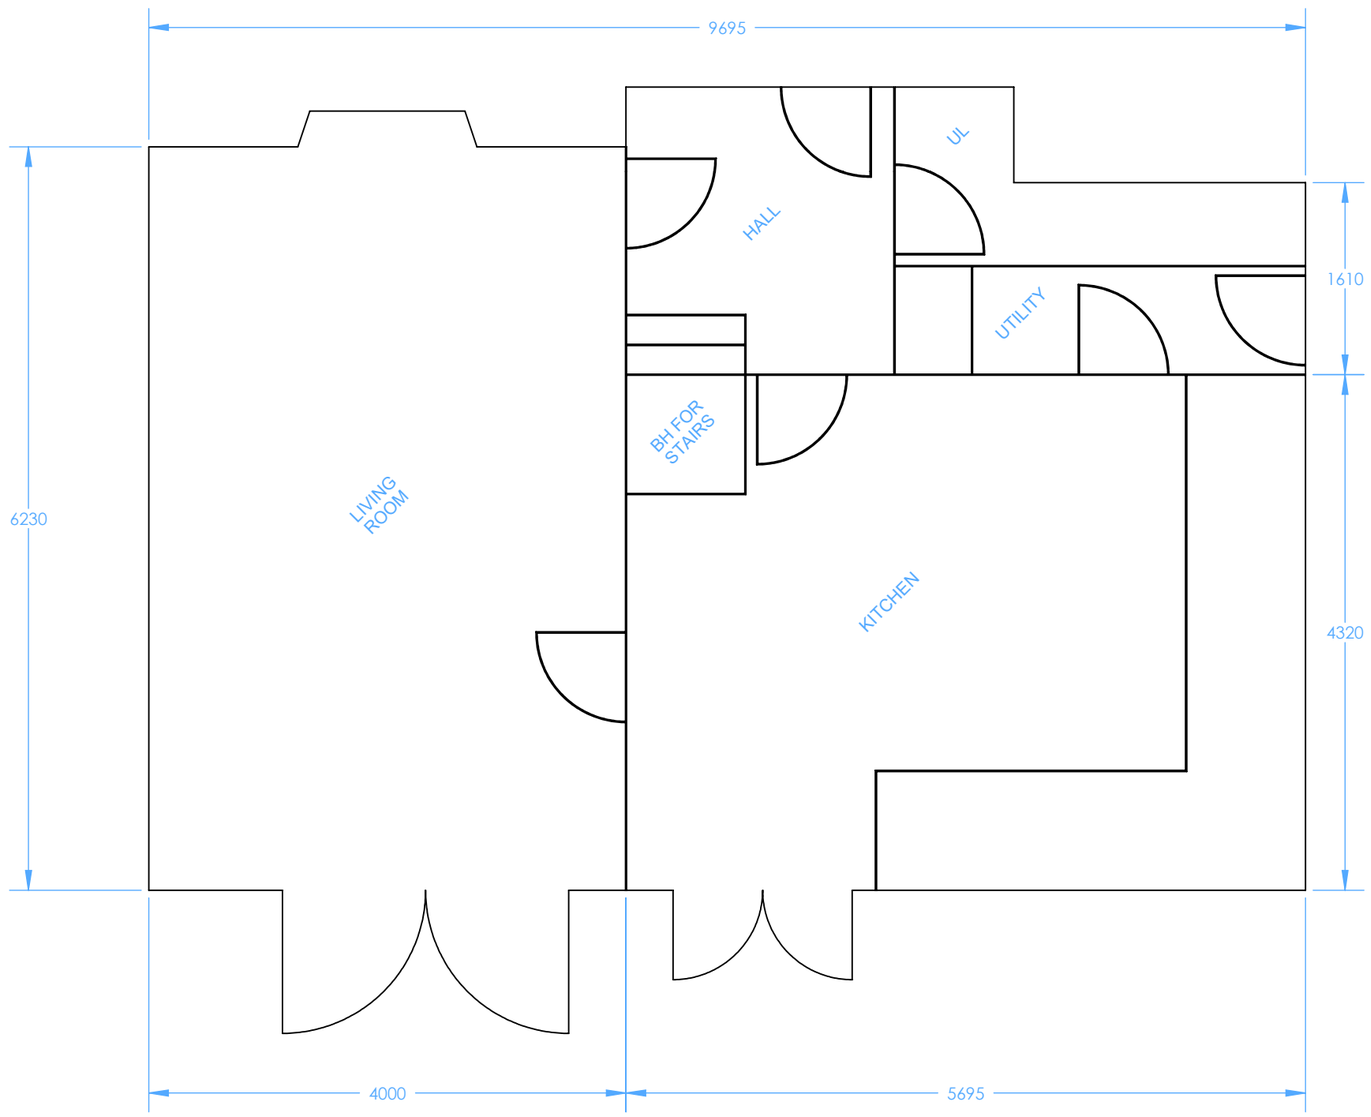

ALL DIMENSIONS IN MM

REV	DATE	INITIALS	NOTES
1.2.2	8/3/20	SDC	REVISE TITLE BLOCK, REMOVE LOGO
1.2.1	8/3/20	SDC	ADD TITLE BLOCK NOTE, UPDATE EXPANSION WIDTH TO 3300MM

PROPRIETARY AND CONFIDENTIAL

THIS DRAWING CONTAINS PROPRIETARY INFORMATION WHICH MAY NOT BE REPRODUCED, DISTRIBUTED, DISCLOSED OR USED FOR MANUFACTURE OR SALE OF GOODS WITHOUT THE EXPRESS WRITTEN CONSENT OF ELECTRIC PROGRESSION LLC.

DIMENSIONS ARE IN INCHES UNLESS NOTED

DO NOT SCALE DRAWING

TOLERANCE
FRACTION ± 1/8
TWO DECIMAL ± 0.020
THREE DECIMAL ± 0.005

CUSTOMER

PROJECT: EXPANSION PROPOSAL

NOTES

MATERIAL

DRAWN BY: SDC

CHECKED BY

DATE: 7/30/2020

WAYNE MORGAN
FLOCKTON

DESCRIPTION: EXISTING FLOOR PLAN

SIZE: B | ITEM NO. | REV.: 1.2.2

SCALE: 1:50 | WEIGHT: N/A LBS | SHEET 2 OF 5

EXISTING FLOOR PLAN