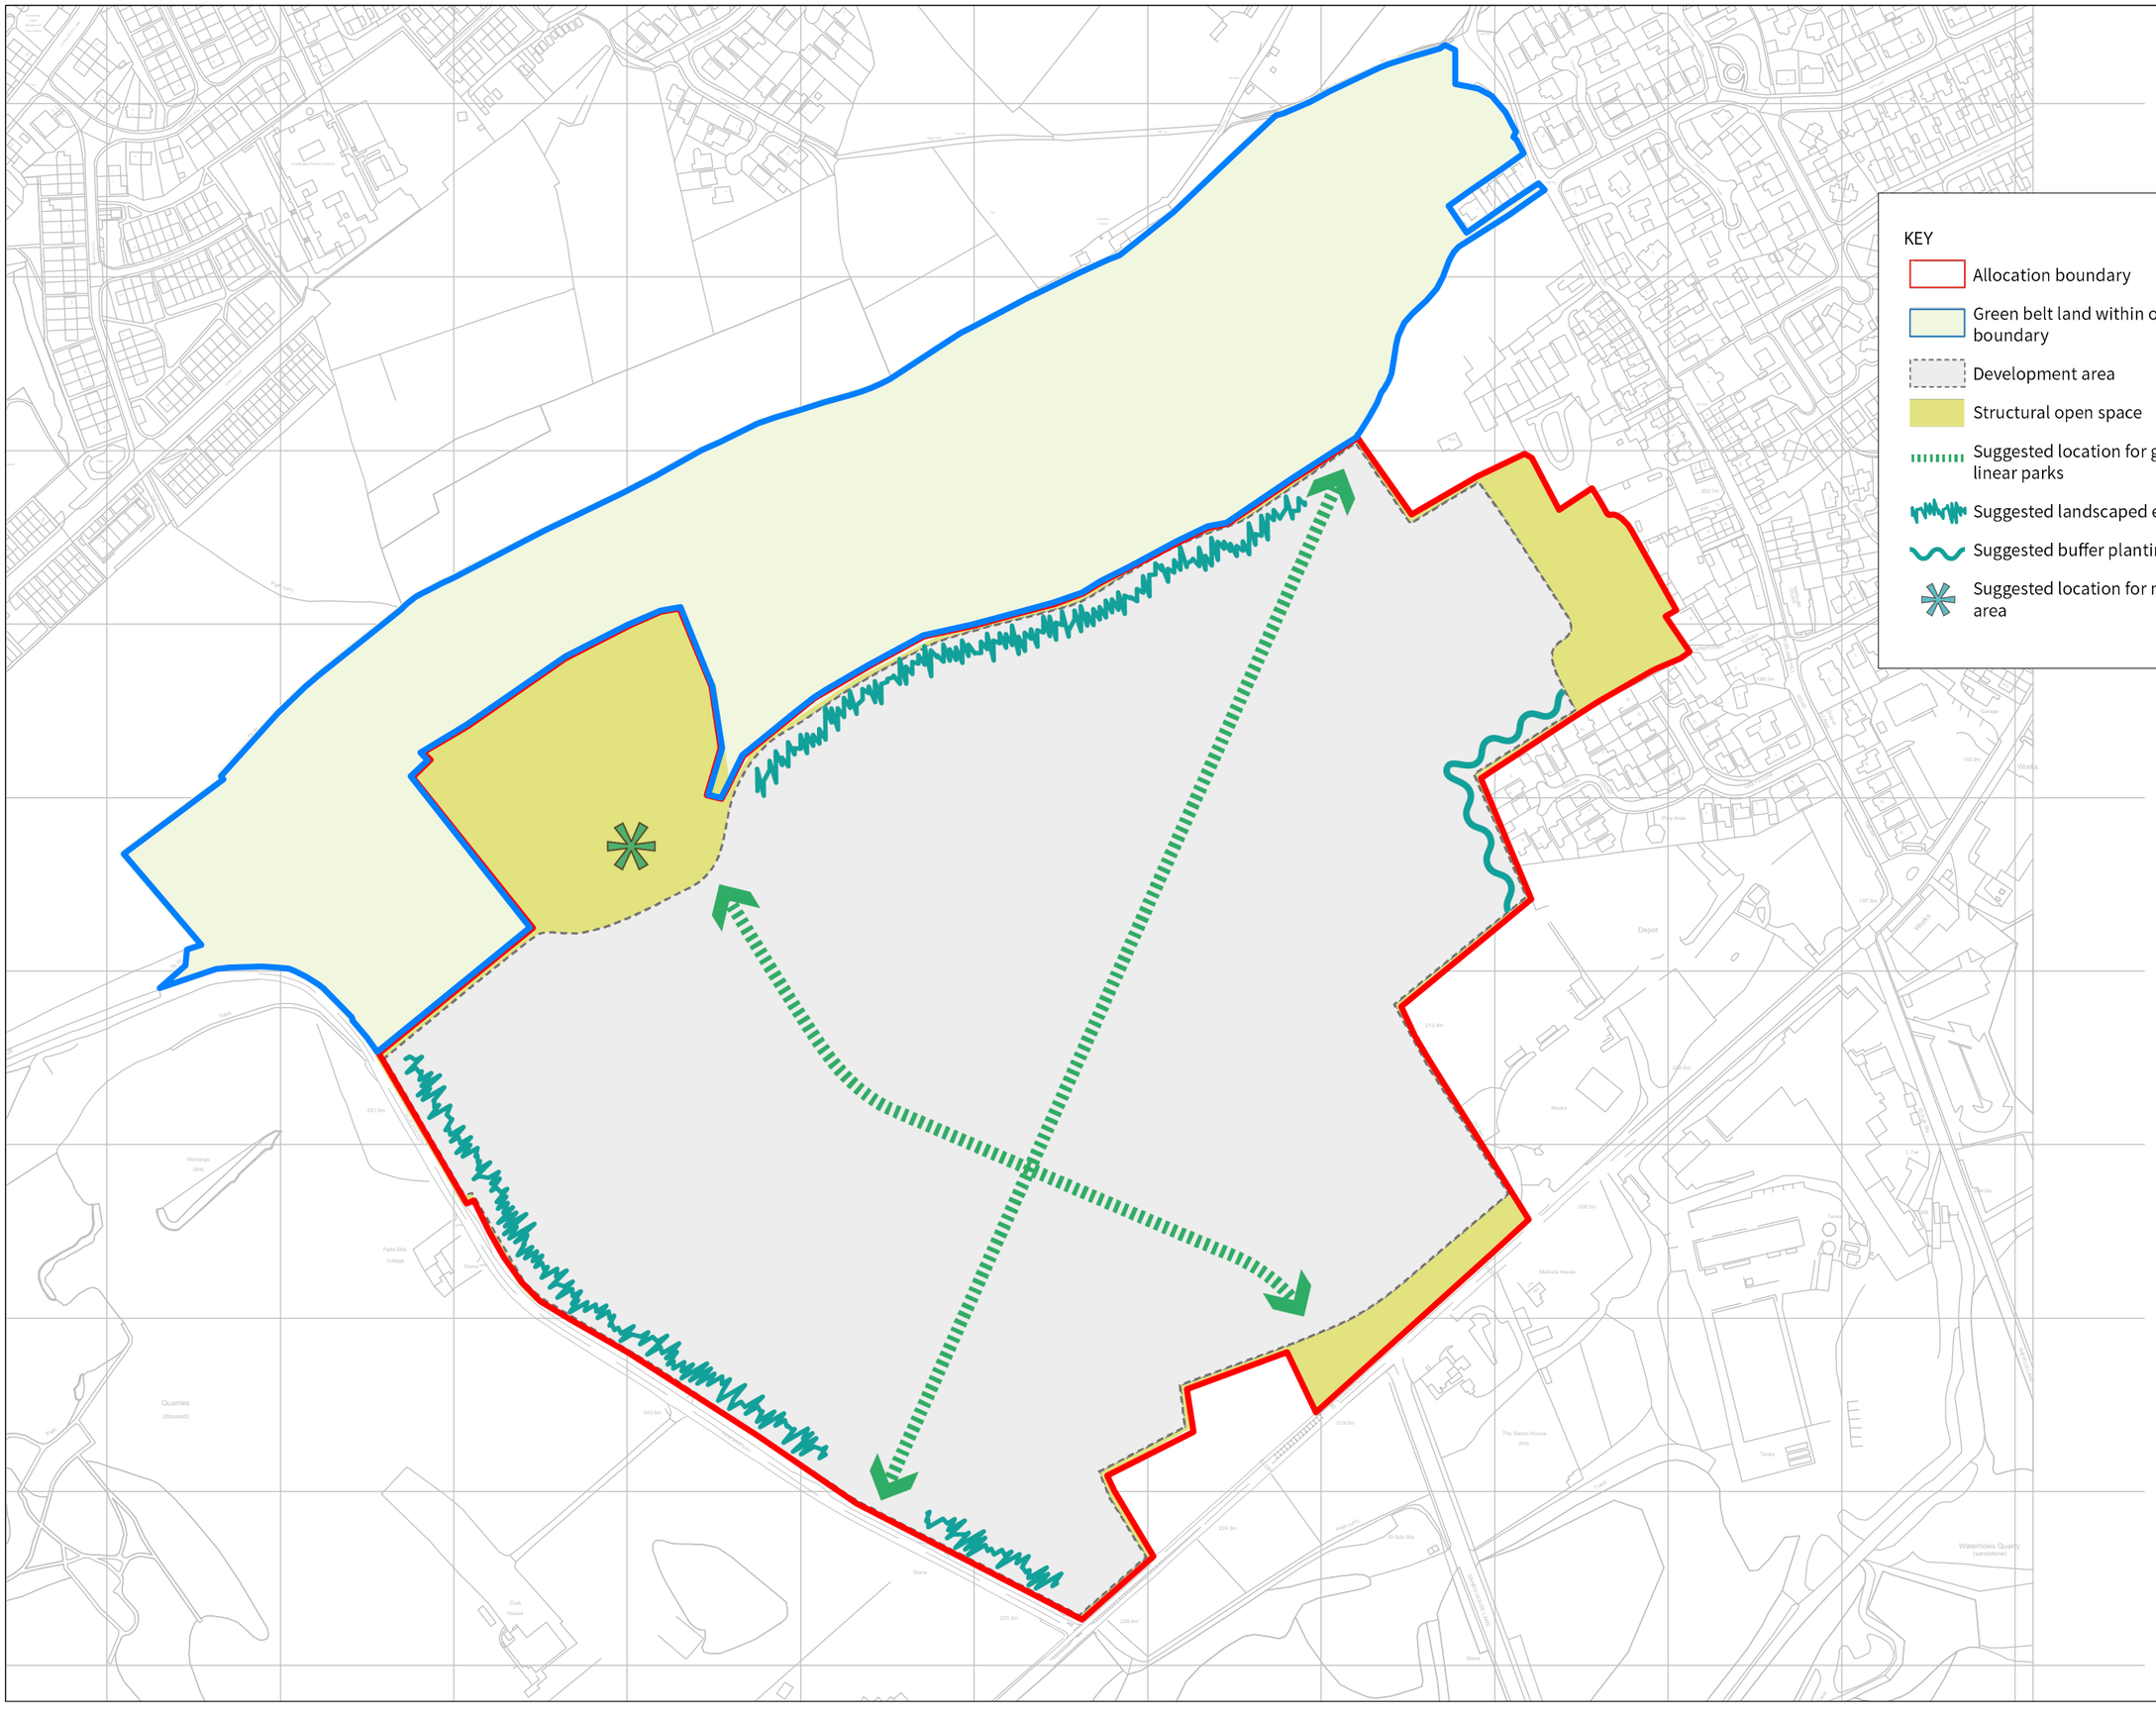



© THIS DRAWING IS COPYRIGHT PROTECTED AND MAY NOT BE REPRODUCED IN WHOLE OR PART WITHOUT WRITTEN AUTHORITY FROM THE OWNER.

**NOTE:**

1. Do not scale from this drawing. Always work to noted dimensions.
2. All dimensions are in millimetres unless otherwise stated.
3. All setting out, levels and dimensions to be agreed on site.
4. The dimensions of all materials must be checked on site before being laid out.
5. This drawing must be read with the relevant specification clauses and detail drawings.
6. Order of construction and setting out to be agreed on site.

| Issue | Date | Status | Drawn | Apprvd. |
|---|---|---|---|---|
| 02 | 31.07.20 | OUTLINE PLANNING | HB | AR |
| 01 | 26.02.18 | OUTLINE PLANNING | HB | AR |
| 00 | 16.02.18 | FOR PLANNING | HB | AR |

**Planit Intelligent Environments LLP**

**E:** info@planit-ie.com **W:** planit-ie.com

**MANCHESTER**
2 Back Grafton St
Altrincham
WA14 1DY
T: 0161 928 9281

**LONDON**
Unit 6 Waterside
44-48 Wharf Road
London
N1 7UX
T: 0207 253 5678

**Client** Empire Knight Group

**Project** Land off Blackmoorfoot Road and Felks Stile Road, Huddersfield

**Drg Title** Parameter Plan 4
Green infrastructure

| Created on | Created by | Approved by |
|---|---|---|
| 18.01.18 | HB | AR |

| Scale | Size | Status |
|---|---|---|
| 3500 | A3 | FOR PLANNING |

**Drg No.** PL1713-AB-016 02

© Planit Intelligent Environments LLP