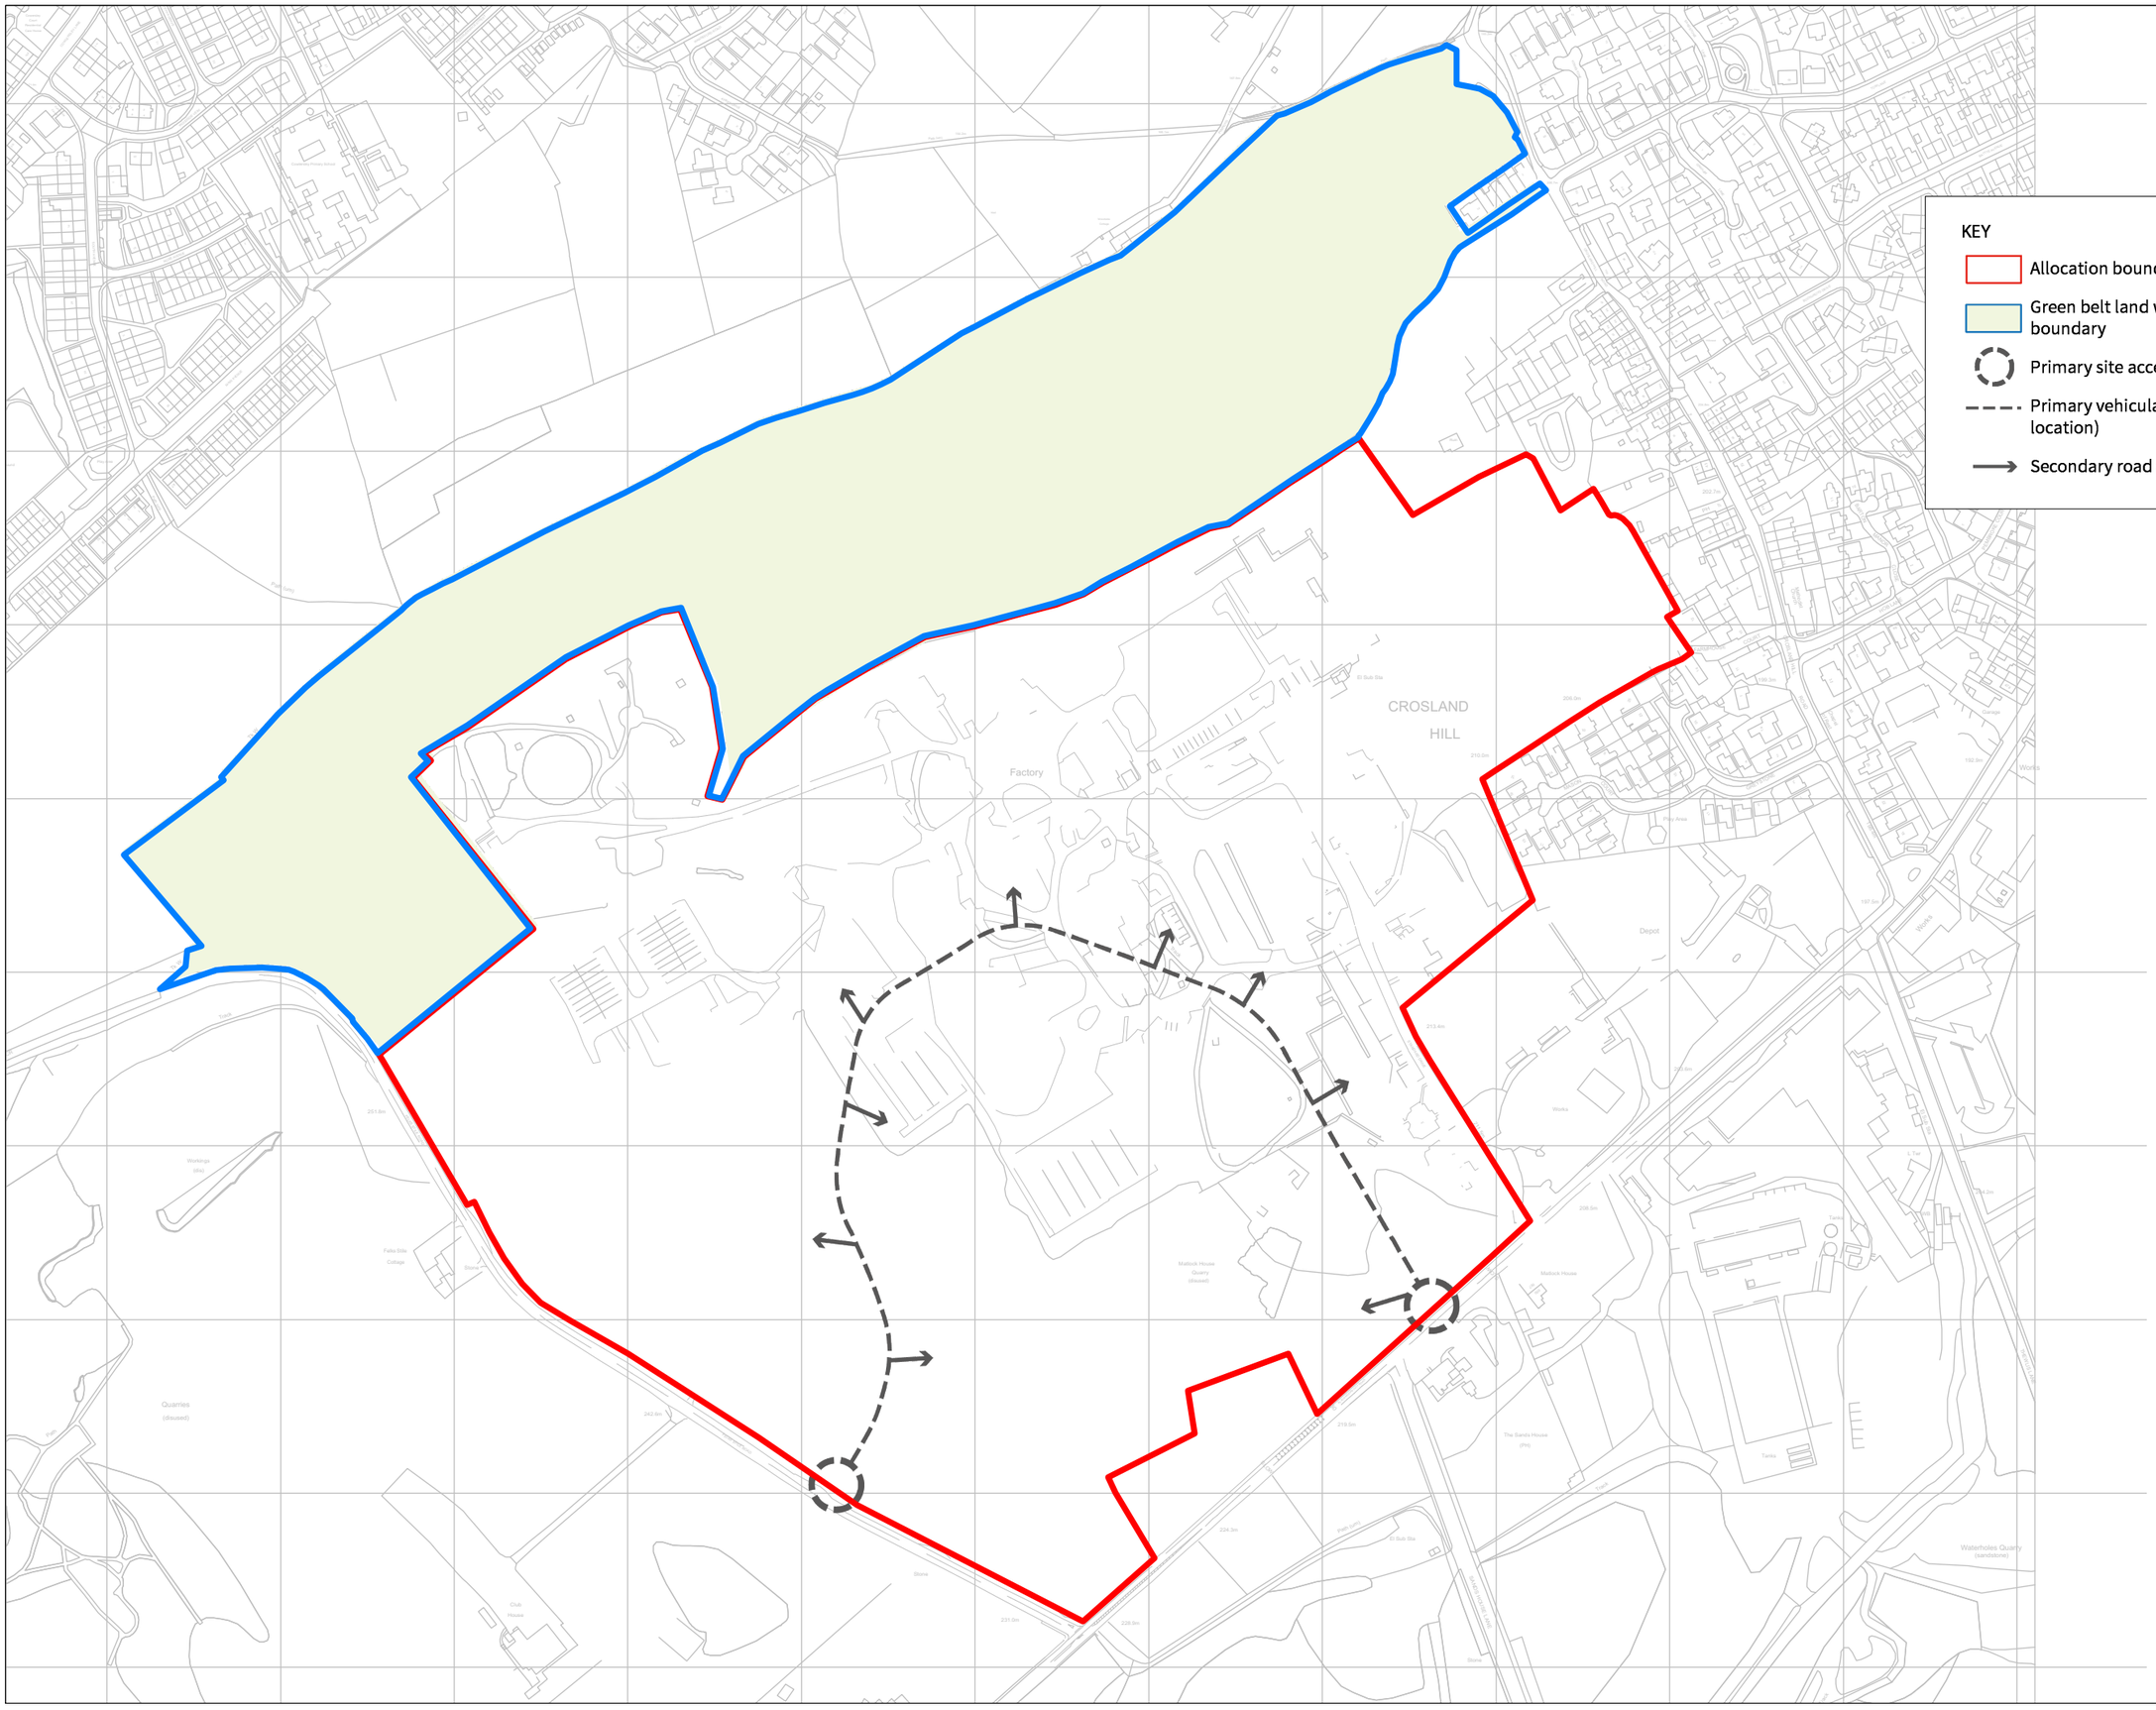


KEY

- Allocation boundary
- Green belt land within ownership boundary
- Primary site access point
- Primary vehicular route (suggested location)
- Secondary road access point

© THIS DRAWING IS COPYRIGHT PROTECTED AND MAY NOT BE REPRODUCED IN WHOLE OR PART WITHOUT WRITTEN AUTHORITY FROM THE OWNER.

NOTE:

1. Do not scale from this drawing. Always work to noted dimensions.
2. All dimensions are in millimetres unless otherwise stated.
3. All setting out, levels and dimensions to be agreed on site.
4. The dimensions of all materials must be checked on site before being laid out.
5. This drawing must be read with the relevant specification clauses and detail drawings.
6. Order of construction and setting out to be agreed on site.

Issue	Date	Status	Drawn	Apprvd.
01	31.07.20	OUTLINE PLANNING	HB	AR
00	26.02.18	OUTLINE PLANNING	HB	AR

Planit Intelligent Environments LLP

E: info@planit-ie.com **W:** planit-ie.com

MANCHESTER
2 Back Grafton St
Altrincham
WA14 1DY
T: 0161 928 9281

LONDON
Unit 6 Waterside
44-48 Wharf Road
London
N1 7UX
T: 0207 253 5678

Client Empire Knight Group

Project Land off Blackmoorfoot Road and Felks Stile Road, Huddersfield

Drg Title Parameter Plan 3
Access and movement

Created on	Created by	Approved by
18.01.18	HB	AR

Scale	Size	Status
3500	A3	FOR PLANNING

Drg No.
PL1713-AB-015 01

© Planit Intelligent Environments LLP