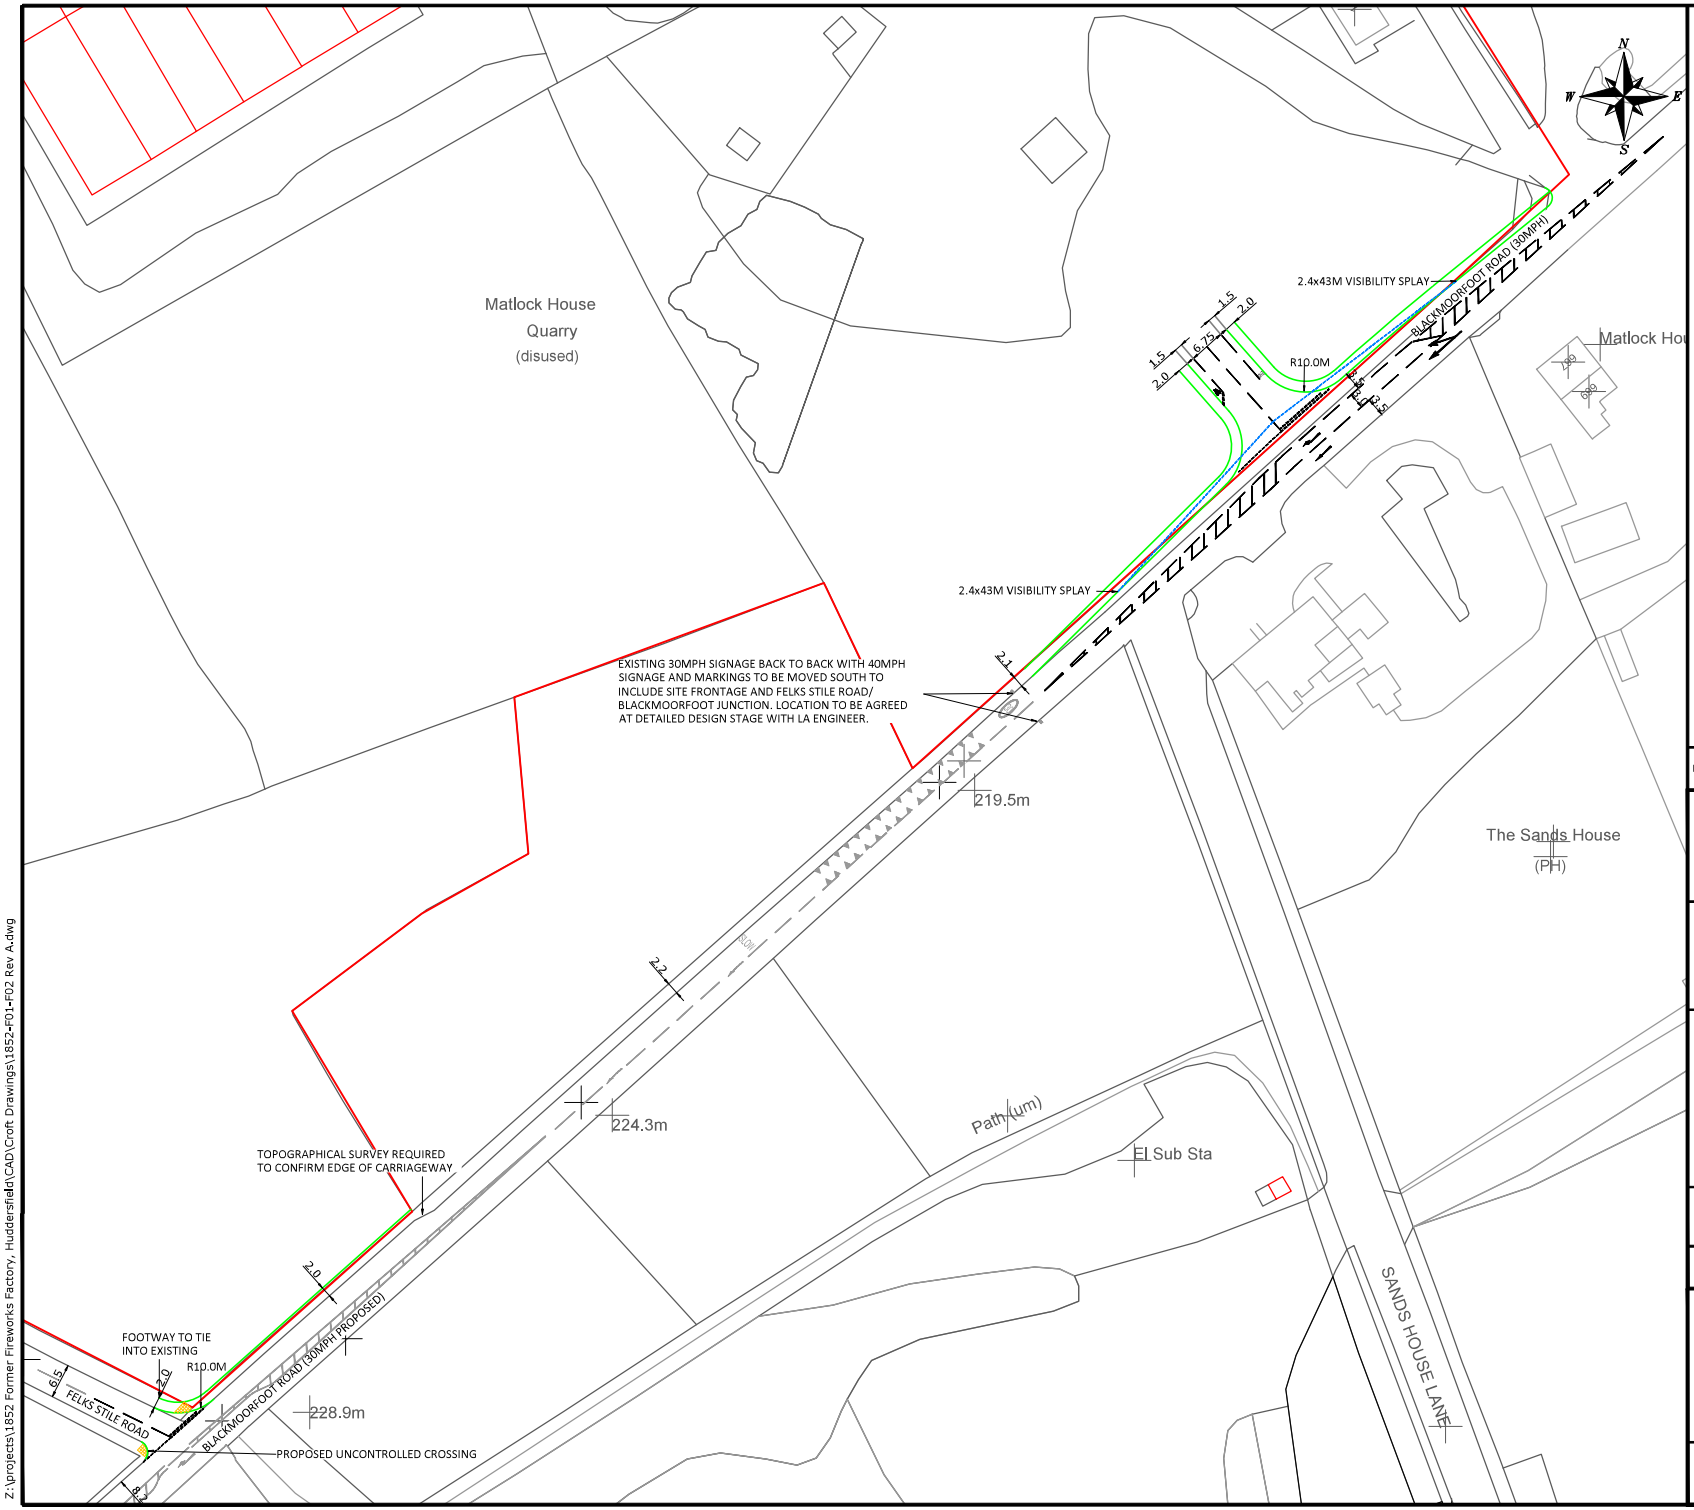


NOTES

THIS IS NOT A CONSTRUCTION DRAWING AND IS FOR INDICATIVE PURPOSES ONLY.
THE DRAWING WILL BE SUBJECT TO CHANGE FOLLOWING LOCAL AUTHORITY REVIEW AND CONFIRMATION OF PUBLIC HIGHWAY AND THIRD PARTY LAND BOUNDARIES.

INDICATIVE SITE BOUNDARY

DENOTES NEW KERBS

REV	DETAILS	DRAWN	CHECKED	DATE
A	MINOR AMENDMENTS	LB	MC	JAN 21

CLIENT:

EMPIRE KNIGHT GROUP

PROJECT:

FORMER FIREWORKS FACTORY, HUDDERSFIELD

DRAWING TITLE:

POTENTIAL SITE ACCESS ARRANGEMENT WITH GHOST ISLAND RIGHT TURN LANE ON BLACKMOORFOOT ROAD

SCALES: 1:1000 @ A3

DRAWN:	CHECKED:	DATE:
JC	PJW	MAY 17

Croft Transport Planning & Design
340 Deansgate
Manchester
M3 4LY

Email: info@croftts.co.uk
Tel: 0161 837 7380
Web: www.croftts.co.uk

CROFT

DRAWING NUMBER:	REVISION:
1852-F02	A

Z:\projects\1852 Former Fireworks Factory, Huddersfield\CAD\Croft Drawings\1852-F01-F02 Rev A.dwg