
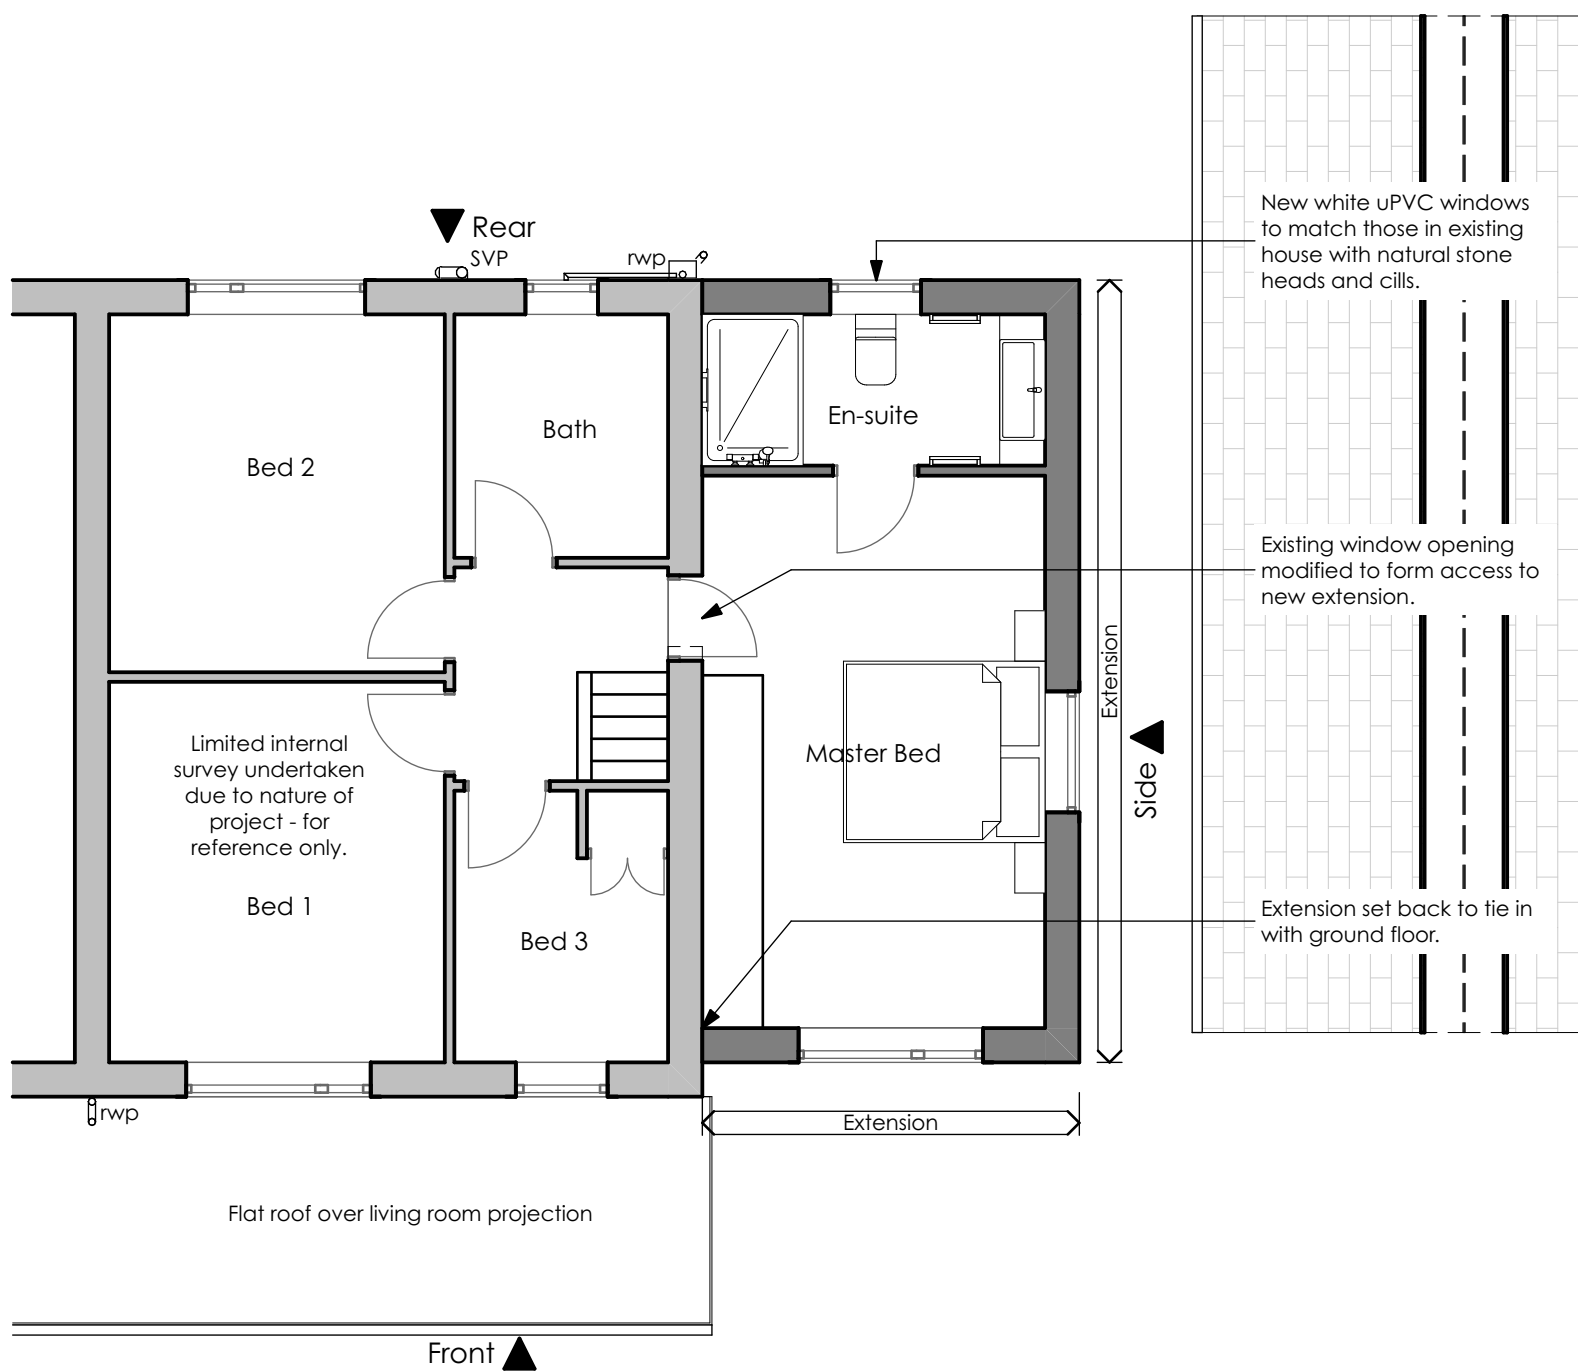
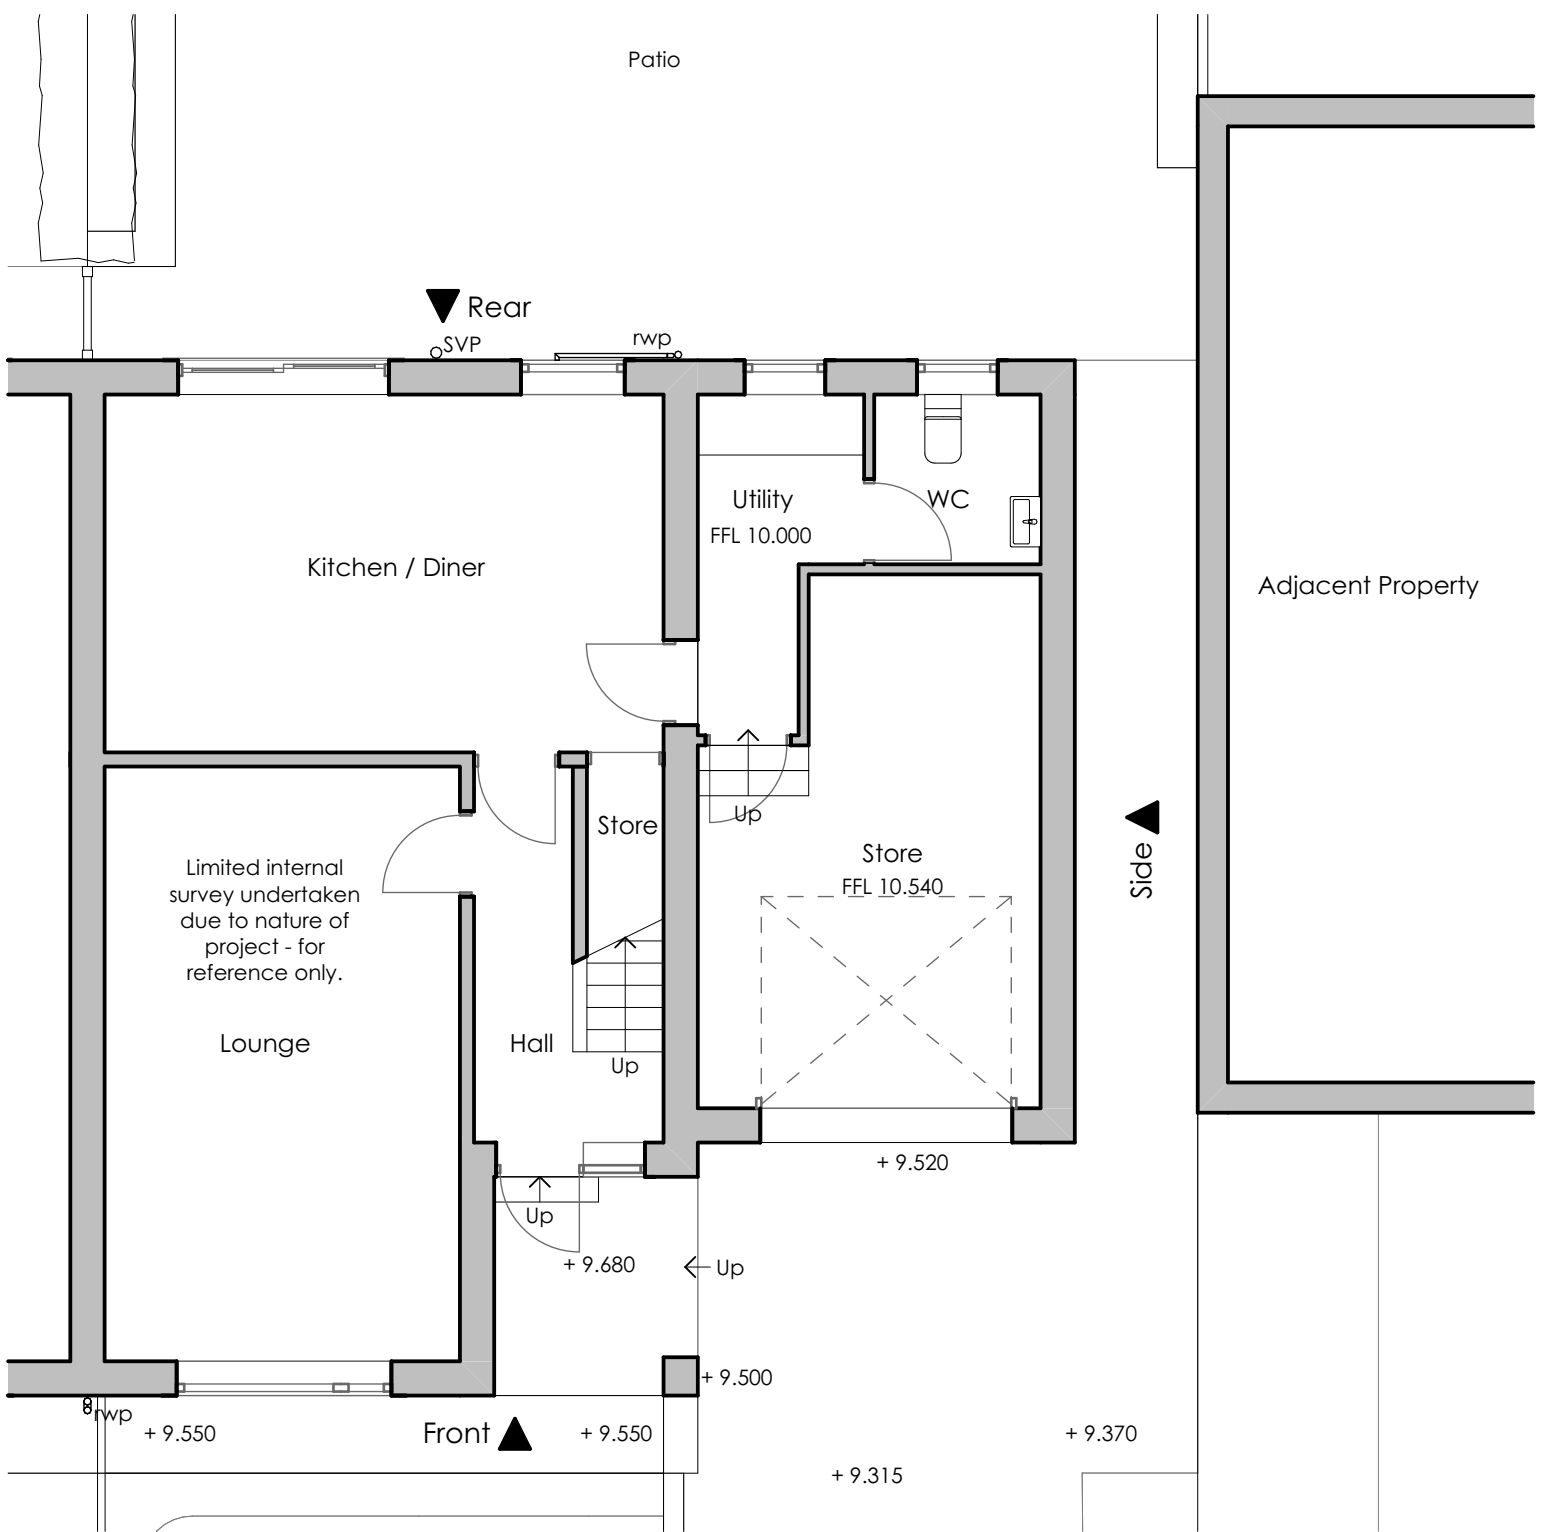
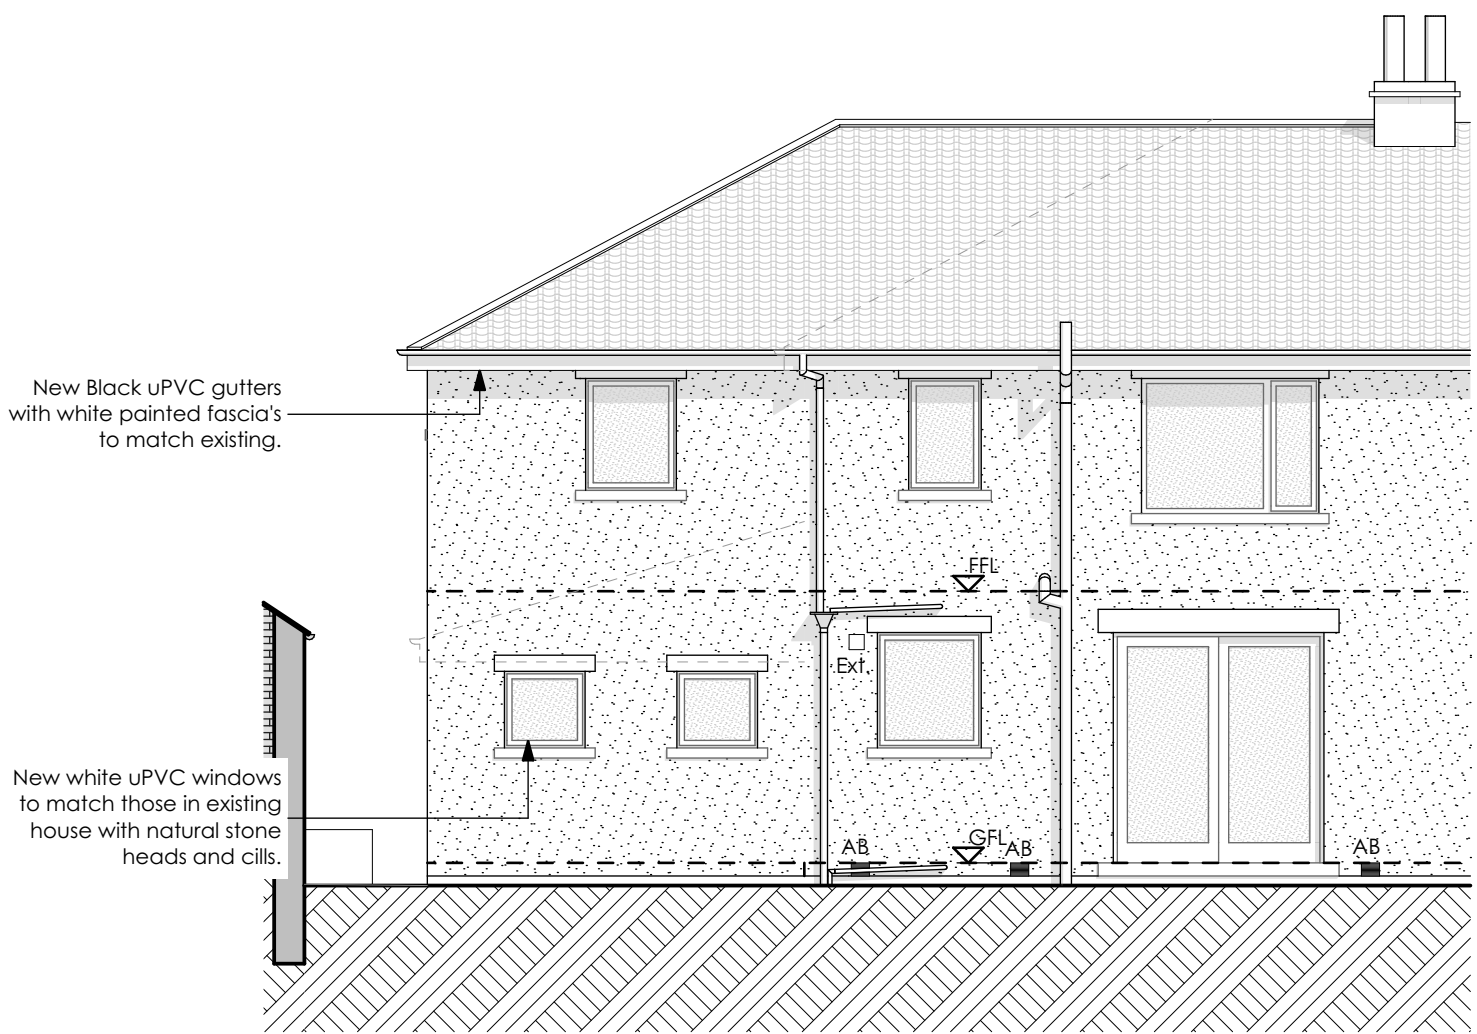
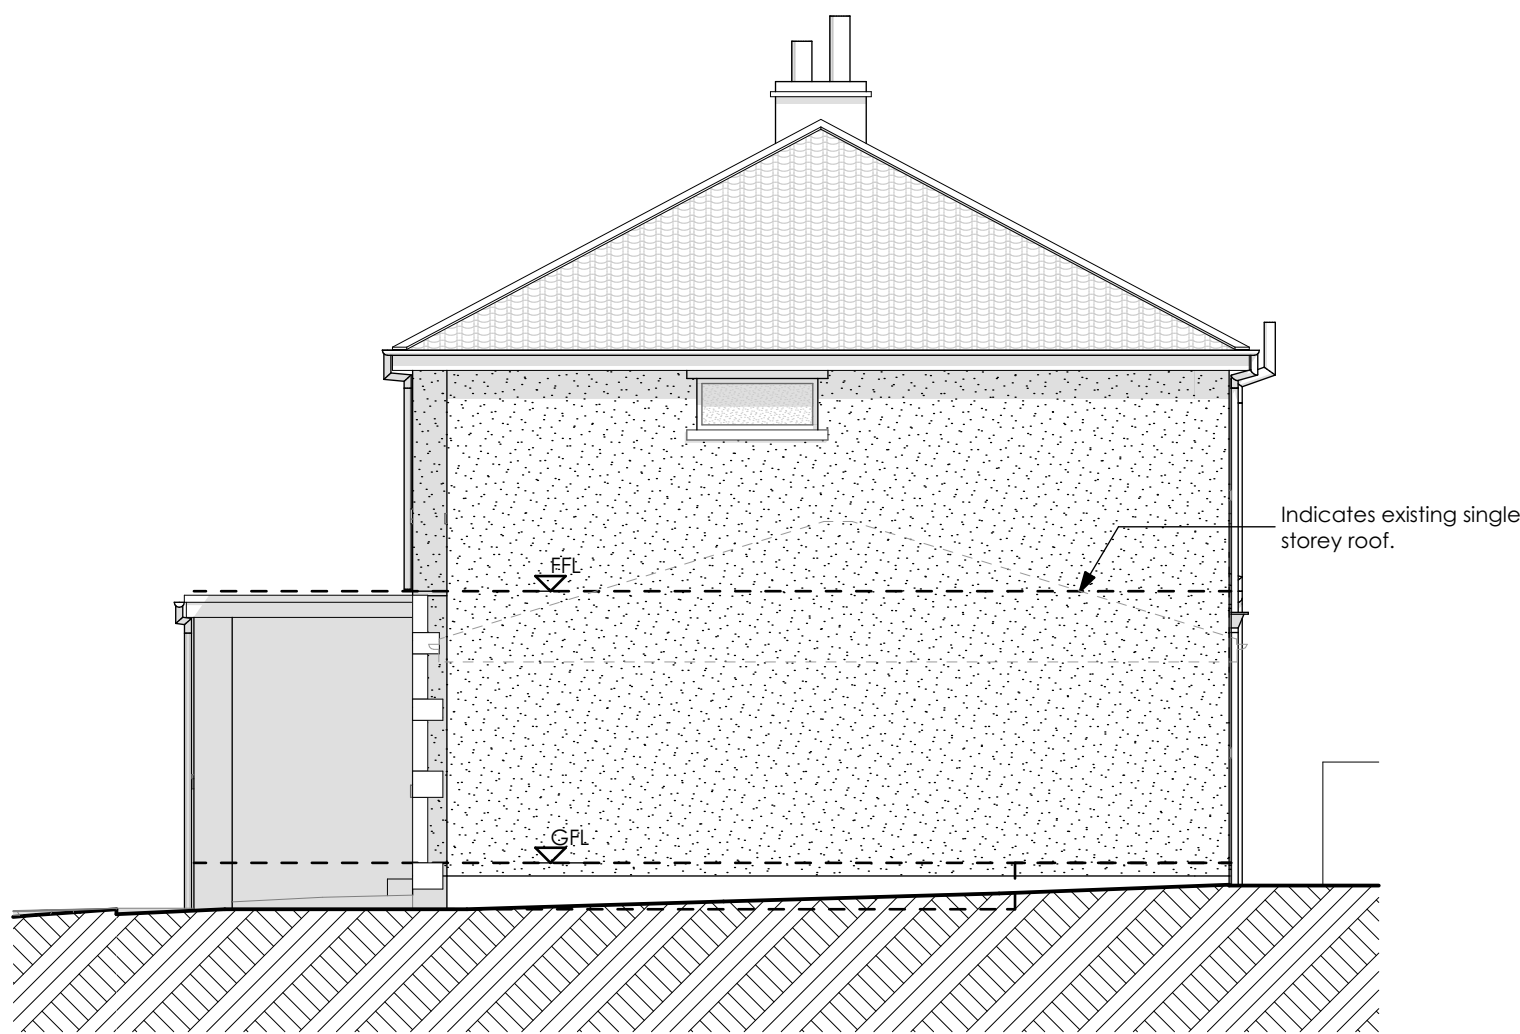


General Notes

THIS DRAWING HAS BEEN PREPARED FROM HAND MEASURED SURVEY INFORMATION AND IS FOR INFORMATION PURPOSES ONLY. DO NOT SCALE FROM DRAWING. USE FIGURED DIMENSIONS ONLY. ALL DIMENSIONS MUST BE CHECKED AND VERIFIED ON SITE PRIOR TO COMMENCEMENT OF WORK AND DESIGNER TO BE NOTIFIED OF ANY DISCREPANCIES.

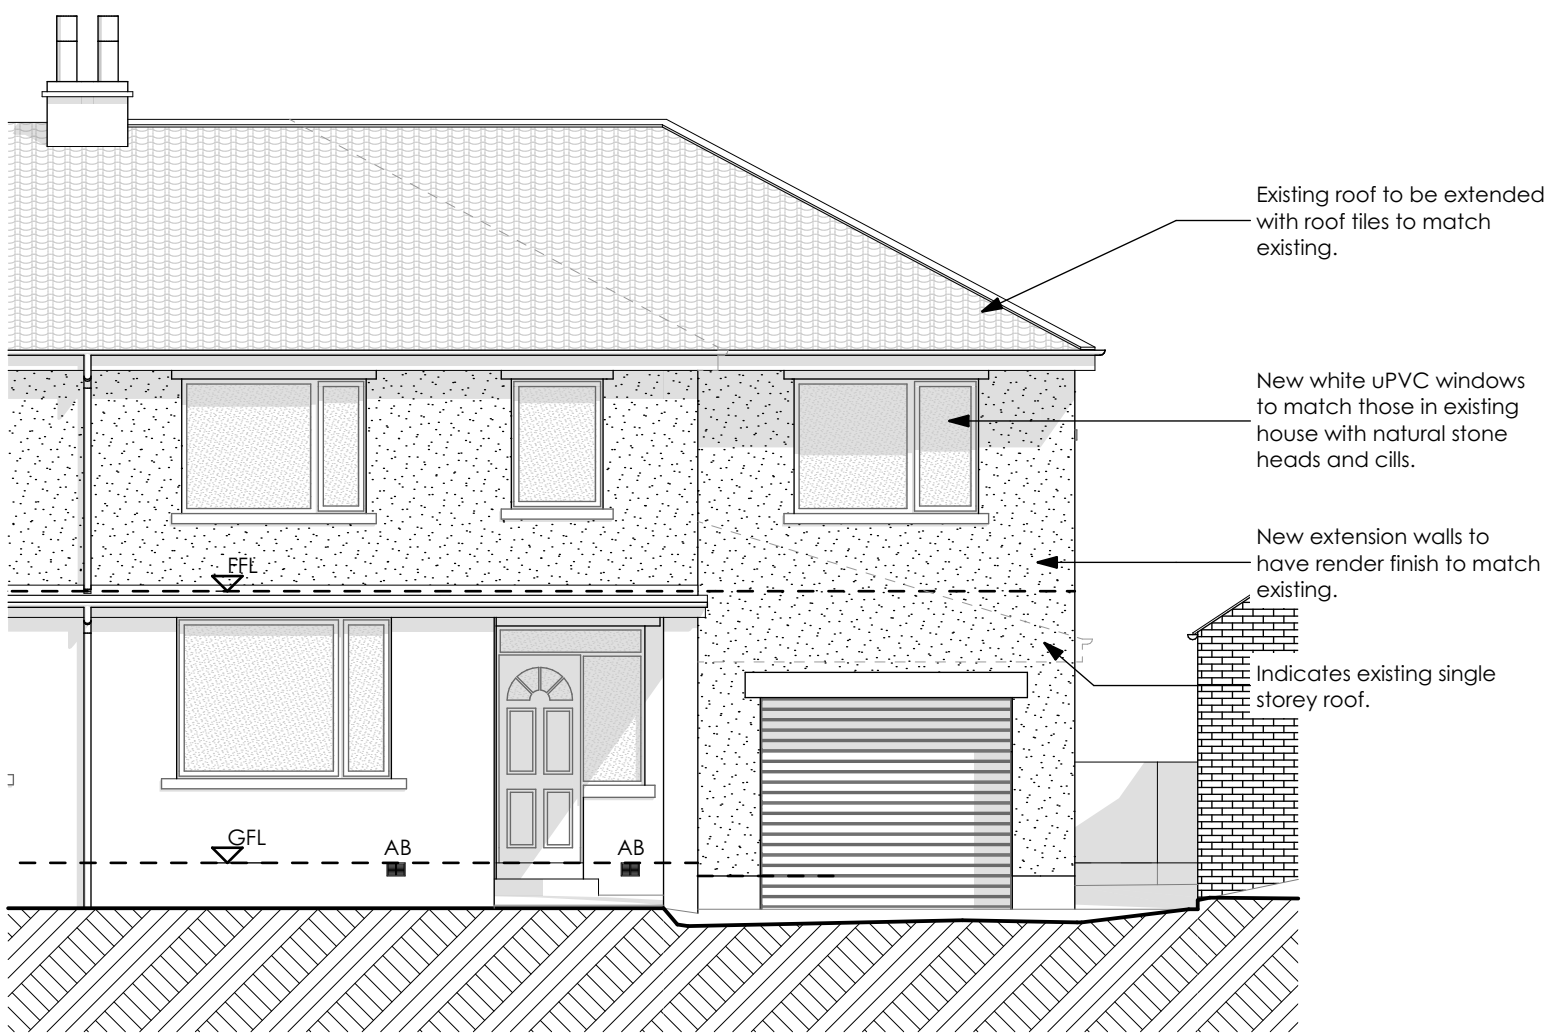

Revision	Description	AB	Issued	Checked	Date
----------	-------------	----	--------	---------	------

Client:
Mr B Hutchinson

Project:
Proposed Extension
Highwind 41 Oldfield Road
Honley

Drawing:
Scheme As Proposed - Planning

Drawing Status:

Planning

Date:	Scale @ A1:	Drawn by:
AUG 20	1:75	AB
Project No:	Drawing No:	Revision:
150	(0-) 02	A