


N

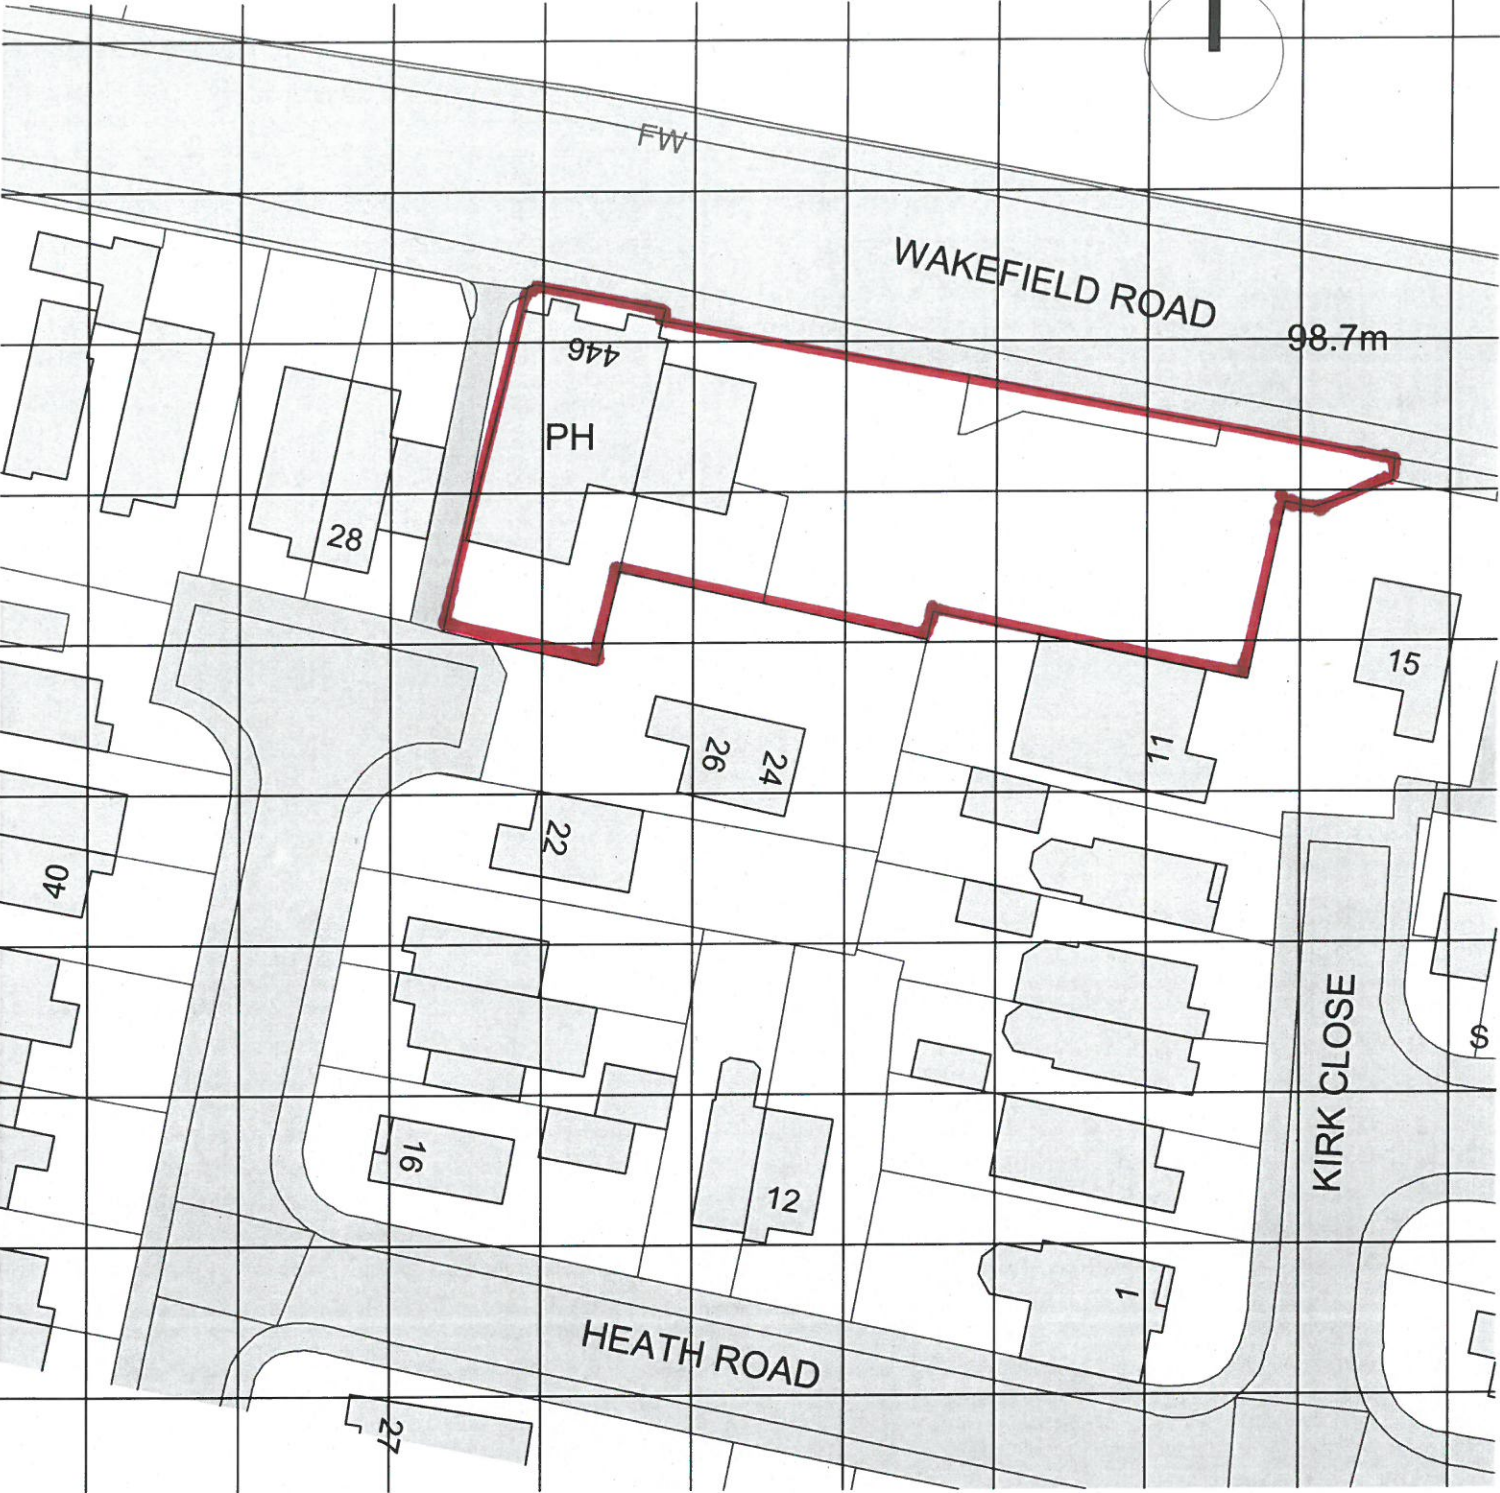

MARTIN WALSH
ARCHITECTURAL

Firth Buildings, 99 - 103 Leeds Rd, Dewsbury, WF12 7BU
e: info@martinwalsh.co.uk t: 01924 464342 w: www.martinwalsh.co.uk

Project
Proposed remodel of PH to fish & chip take-away & restaurant.
Former Spinners PH, 446 Wakefield Rd, Gawthorpe WF12 8PX

Client
Mr & Mrs Render.

Rev	Description	Drawn	Checked	Date
S0	WORK IN PROGRESS			
Title Location Plan				
MWA project	Scale	Original Paper Size	Orientation	Drawn
6303	1:500	@A4	Portrait	GS
File Identifier Project				
SRWR-	MWA-	XX-	XX-	DR - A - 0001 P1