
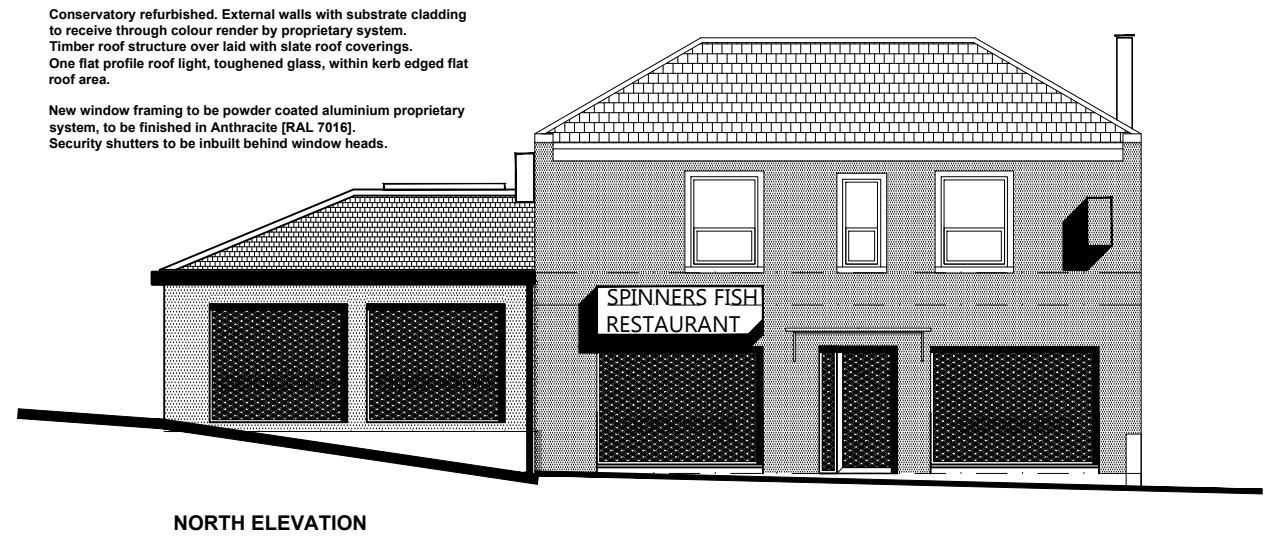
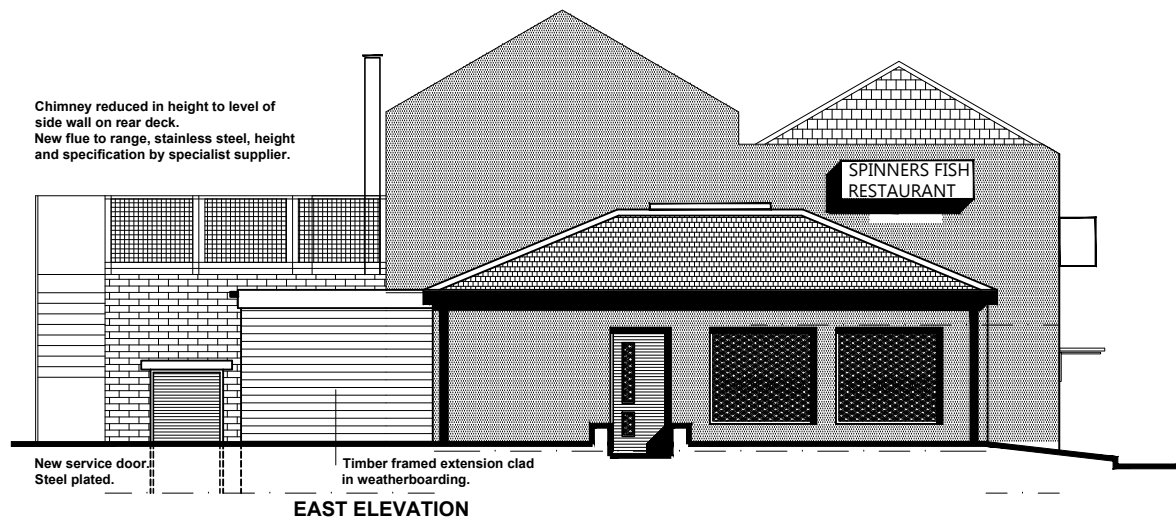
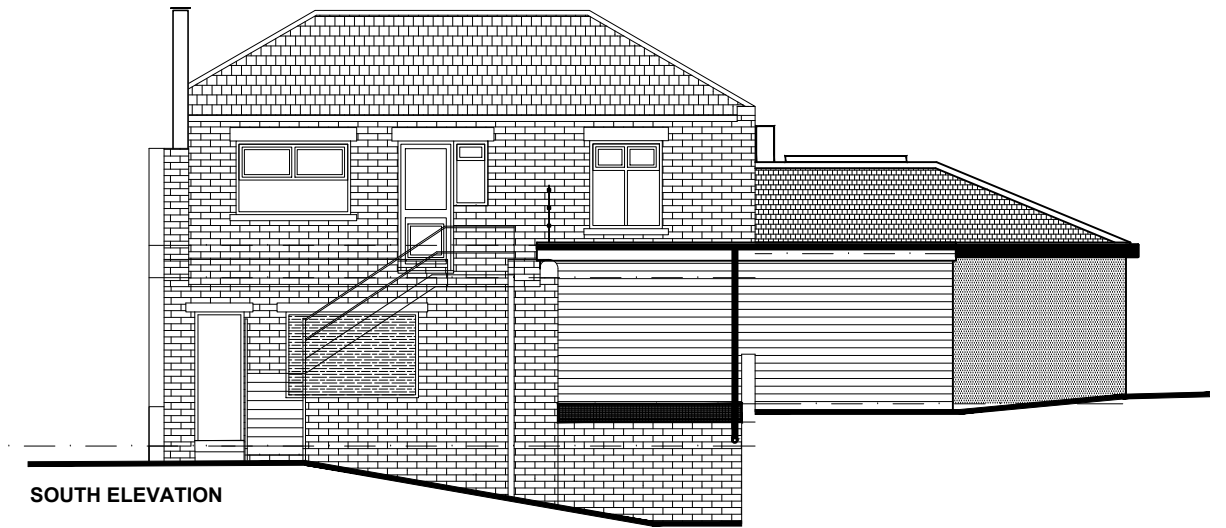


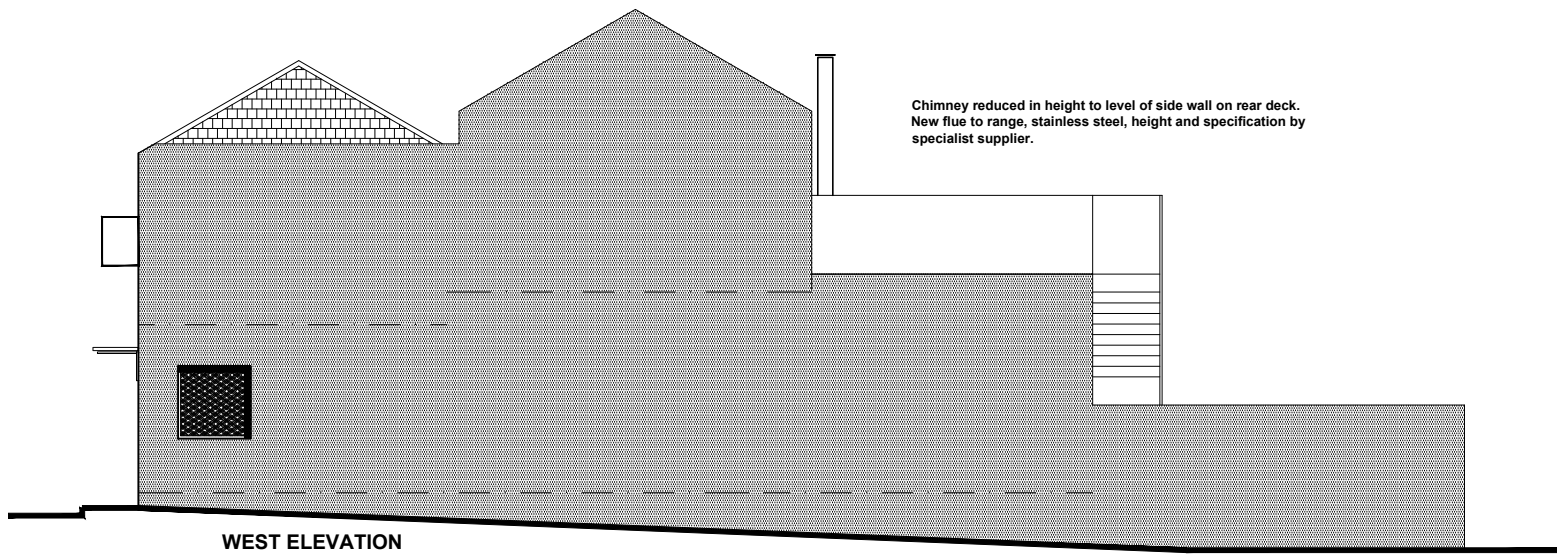

Firth Buildings, 99 - 103 Leeds Rd, Dewsbury, WF12 7BU
e: info@martinwalsh.co.uk t: 01924 464342 w: www.martinwalsh.co.uk

Project
Remodelling of Existing PH to Form Fish Restaurant & Takeaway
446 Wakefield Rd, Gawthorpe WF12 8PX

Client
Mr S & Mrs S Render.

Rev	Description	Drawn	Checked	Date
S0	WORK IN PROGRESS			
Title Proposed Elevations.				
MWA project	Scale	Original Paper Size	Orientation	Drawn
6303	1:125	@A3	Landscape	GS
File Identifier	Originator	Volume	Level	Type
Project	Role	Number	Revision	
SRWR-	MWA -	XX -	XX -	DR -
A -	0005	B		

Rev	Description	Drawn	Checked	Date
B	Revisions to new roof suit client requirements.	GS		01.10.2020
A	Revisions to suit client requirements.	GS		08.08.2020