


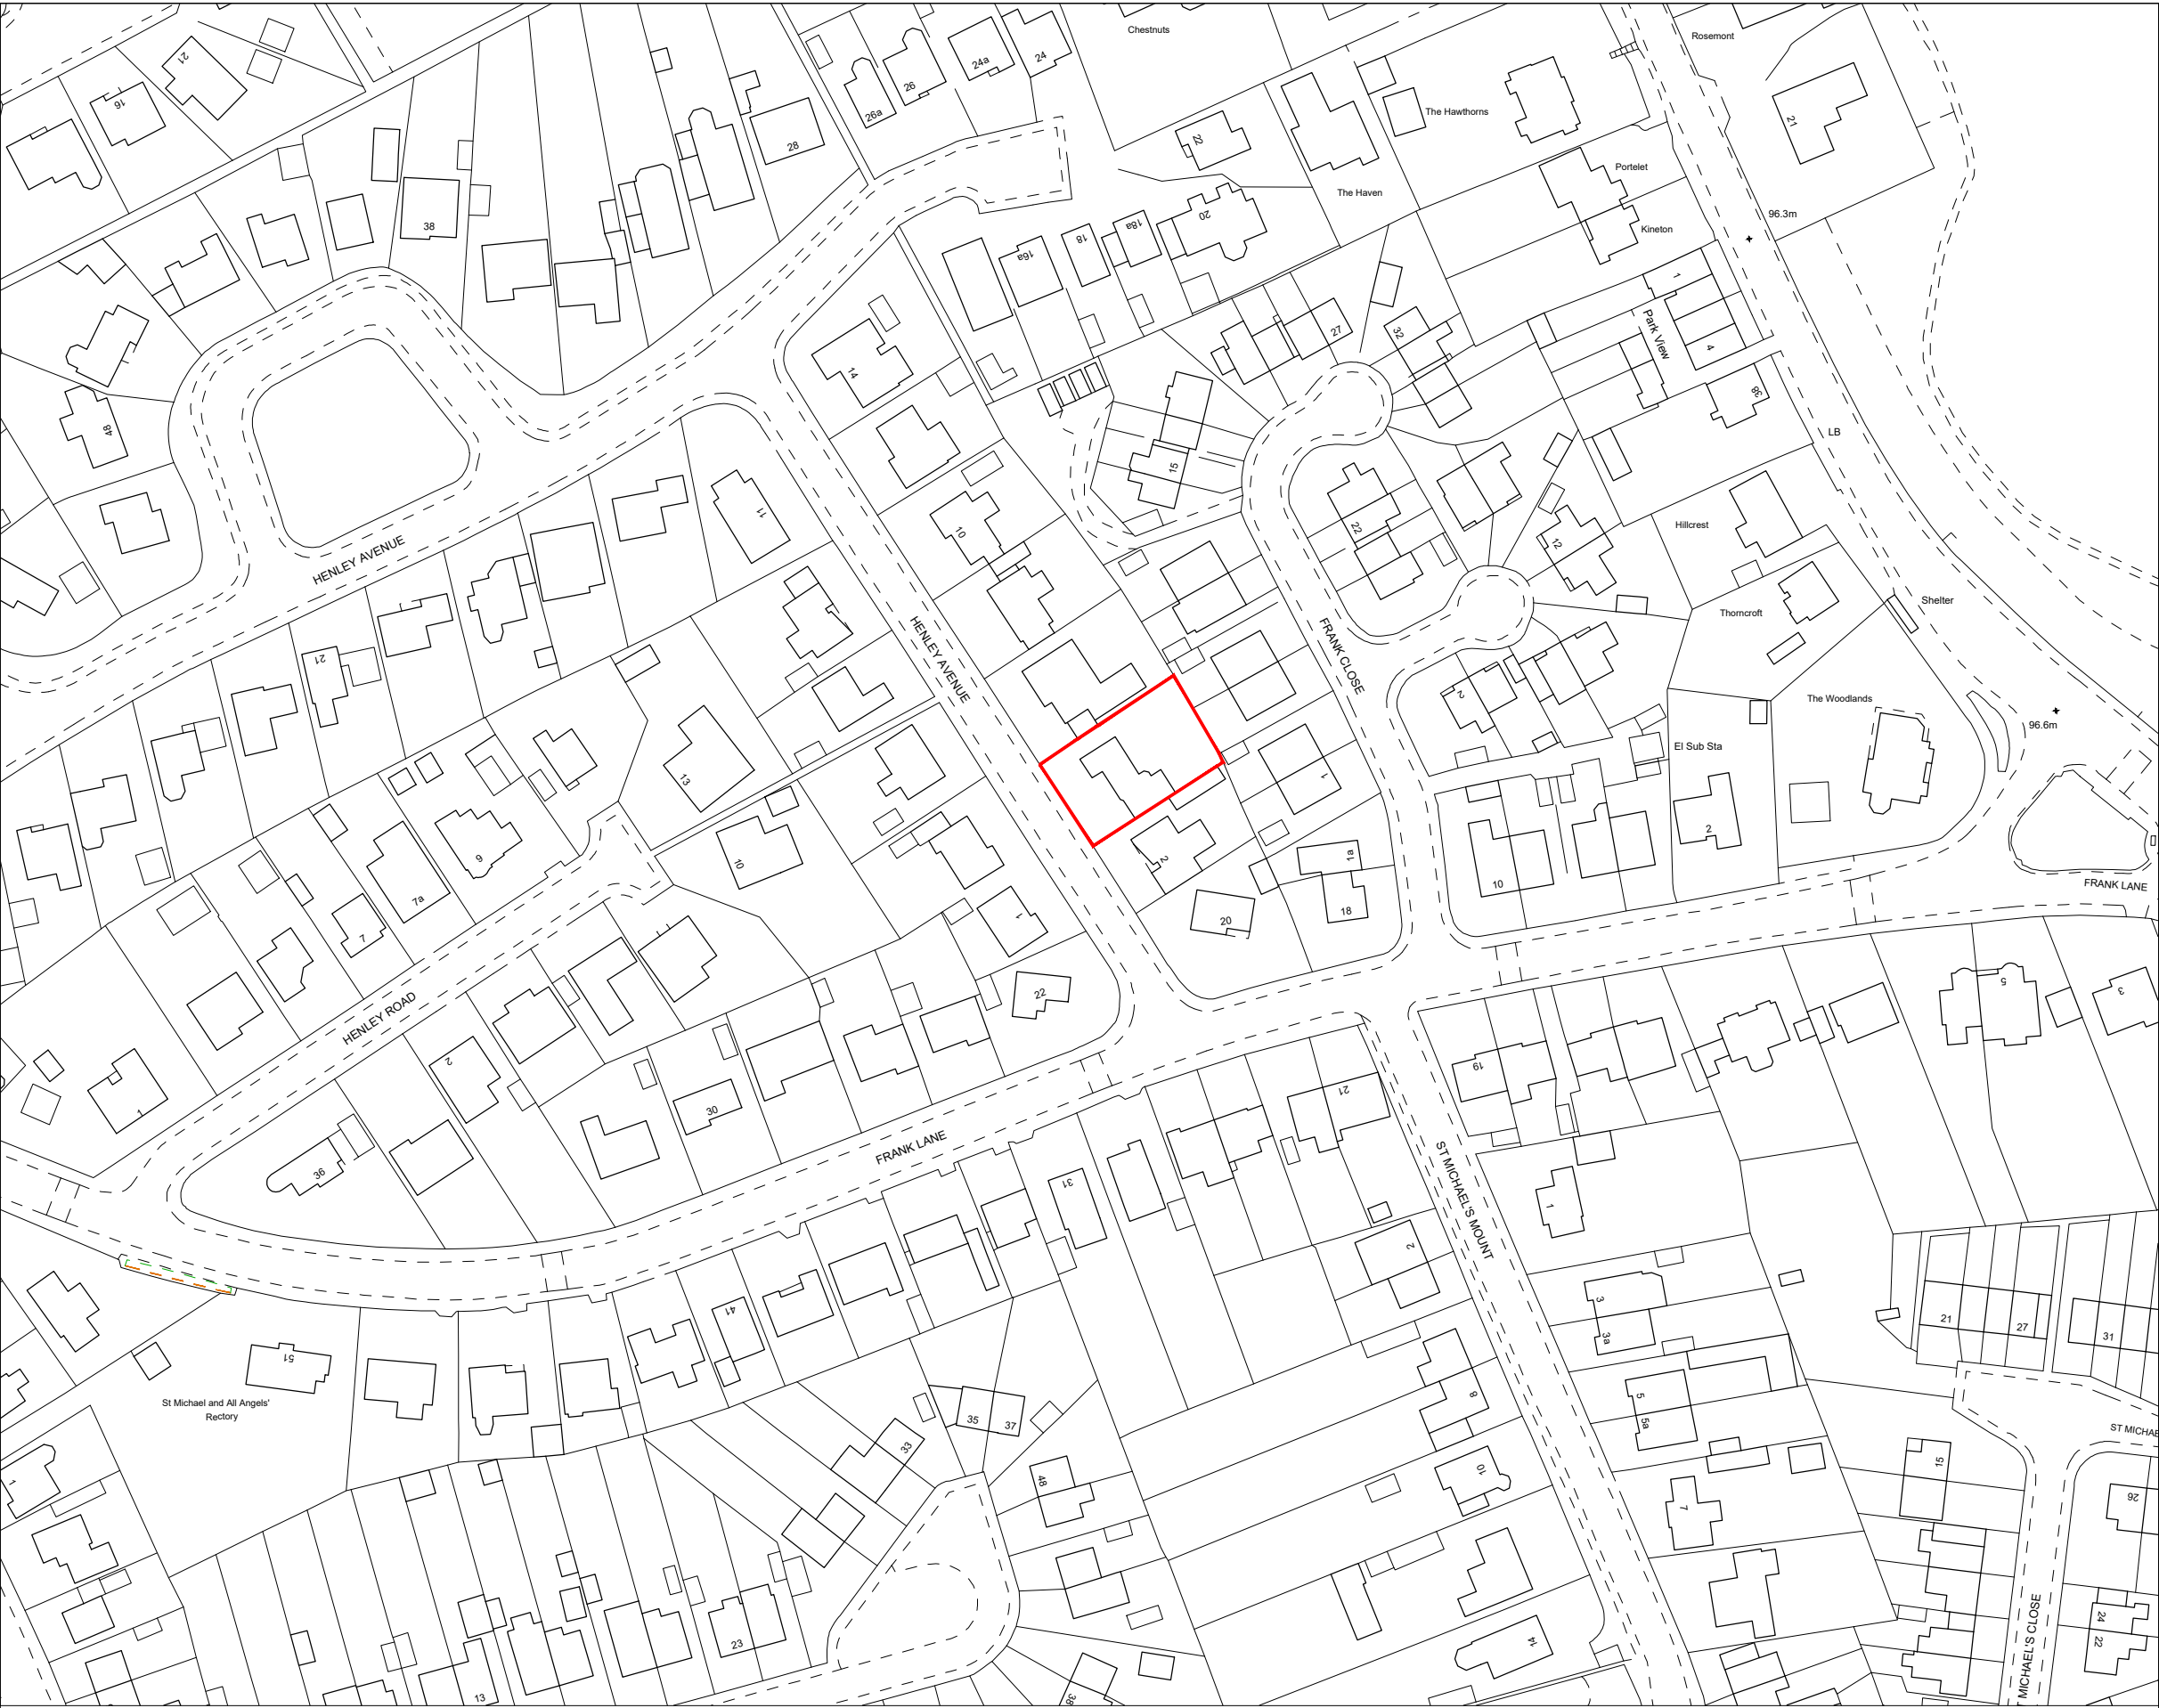

This drawing & Design is the Copyright of MMA Design and may not be reproduced in any way without prior written consent.

Any discrepancies on this drawing or between drawings are to be reported to this office.

Unless specifically specified these drawings are not to be used for construction purposes or placing of any orders.

Do not scale from this drawing.


- Status:
- ☐ Feasibility
 - ☒ Planning Approval
 - ☐ Building Regulations
 - ☐ Tender
 - ☐ Construction

Project: 4, Henley Avenue
Bradford
WF12 0JP

Client: Mr Zain Patel

Drawing Title: Location Plan

Project No.	Dwg No.	Rev No.	Scale.	Date.
309	99	-	1:1250	Aug 20

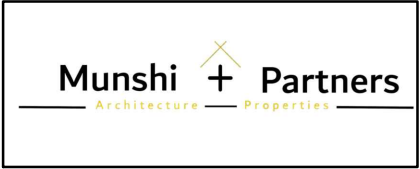

195 Ribbleton Lane, Ribbleton, Preston.PR1 5DY.
Tel- 01772 378540
Email- info@mmarchitecturaldesign.co.uk

Location Plan