


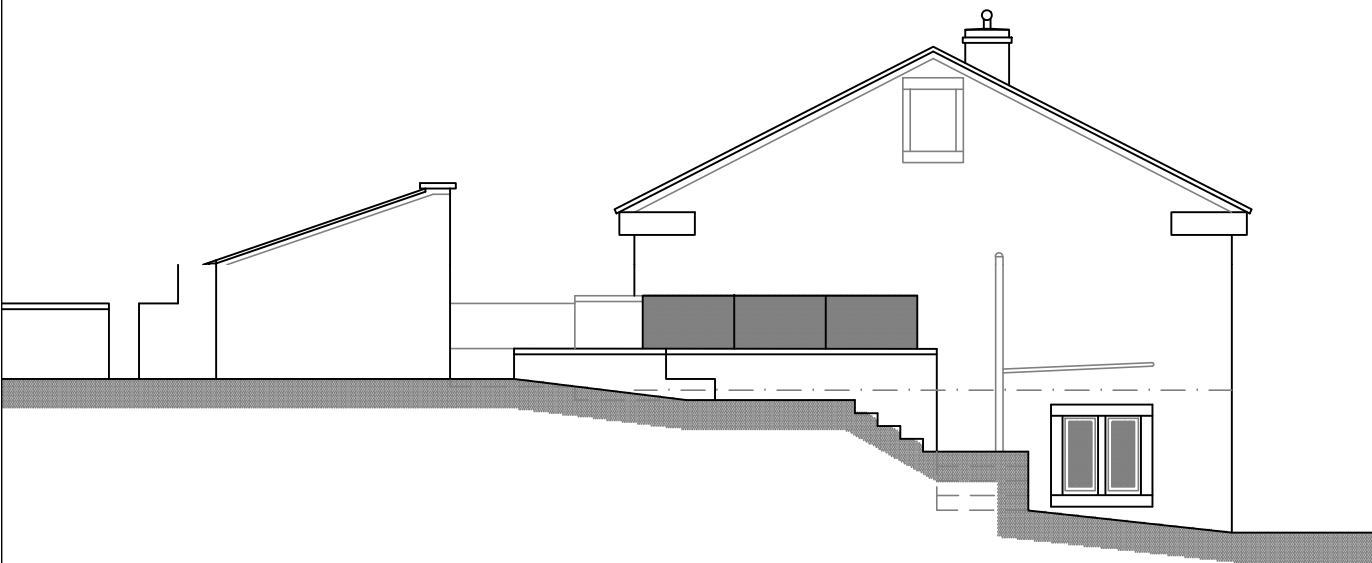


SOUTH EAST ELEVATION




NORTH EAST ELEVATION



VIEW FROM FOOTPATH TO REAR

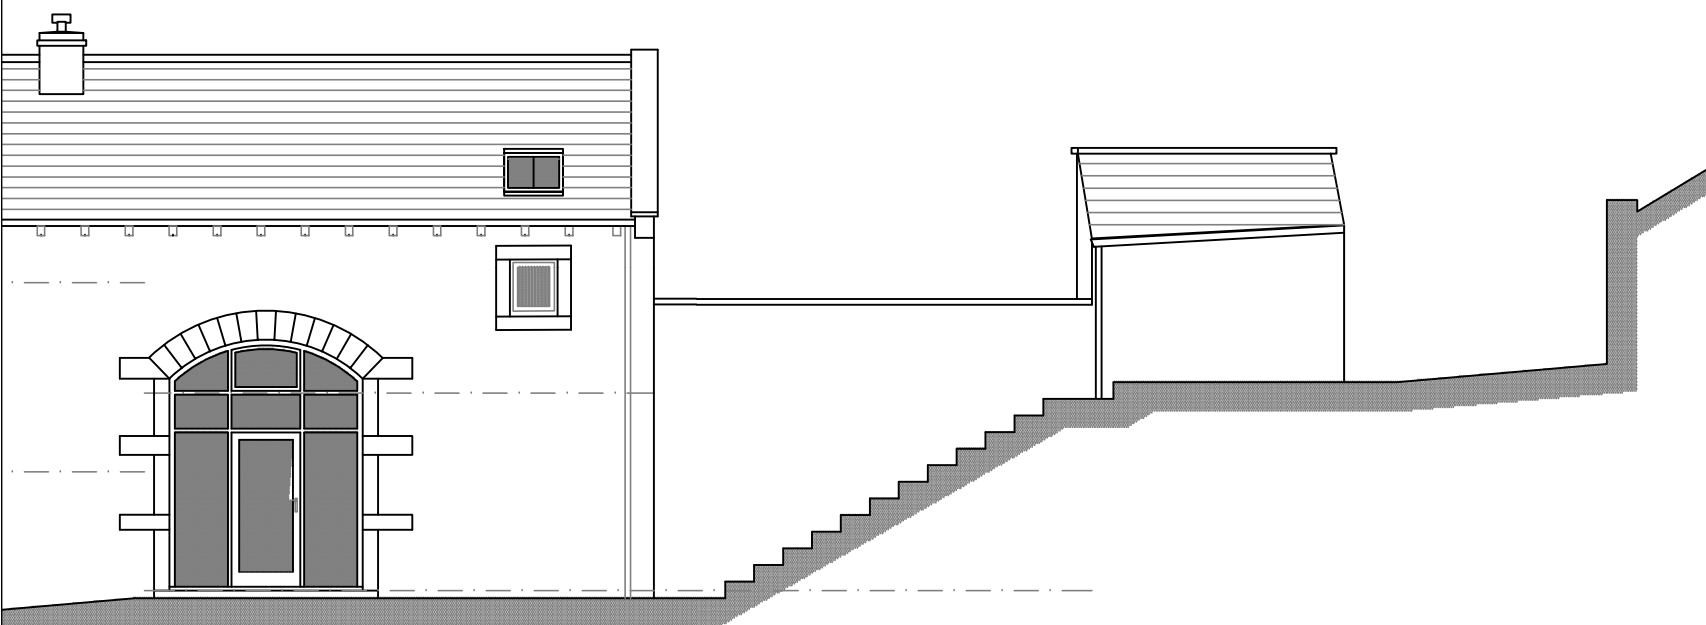

SOUTH WEST ELEVATION

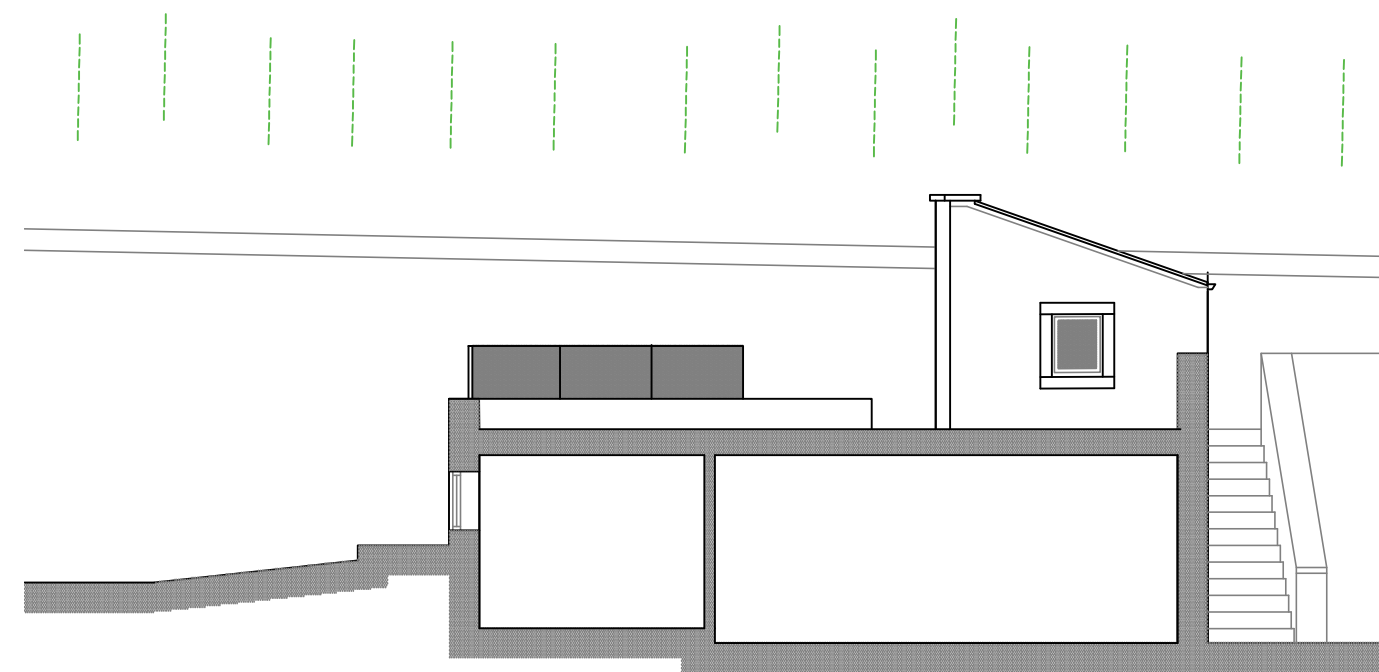

NORTH WEST ELEVATION