


iDprojects

SITE LOCATION PLAN

PROPOSED HOUSE ALTERATIONS
THE LOFTS, WARD PLACE, HOLMFIRTH,
HUDDERSFIELD, HD9 2AB
DWG No. 461-A10 revB
SCALE 1:1000@A4 JULY 2020

REV	DATE	ITEM
A	24/08/20	RED LINE AMENDED
B	02/09/20	RED LINE AMENDED, BLUE LINE ADDED

AUTH
iD
iD

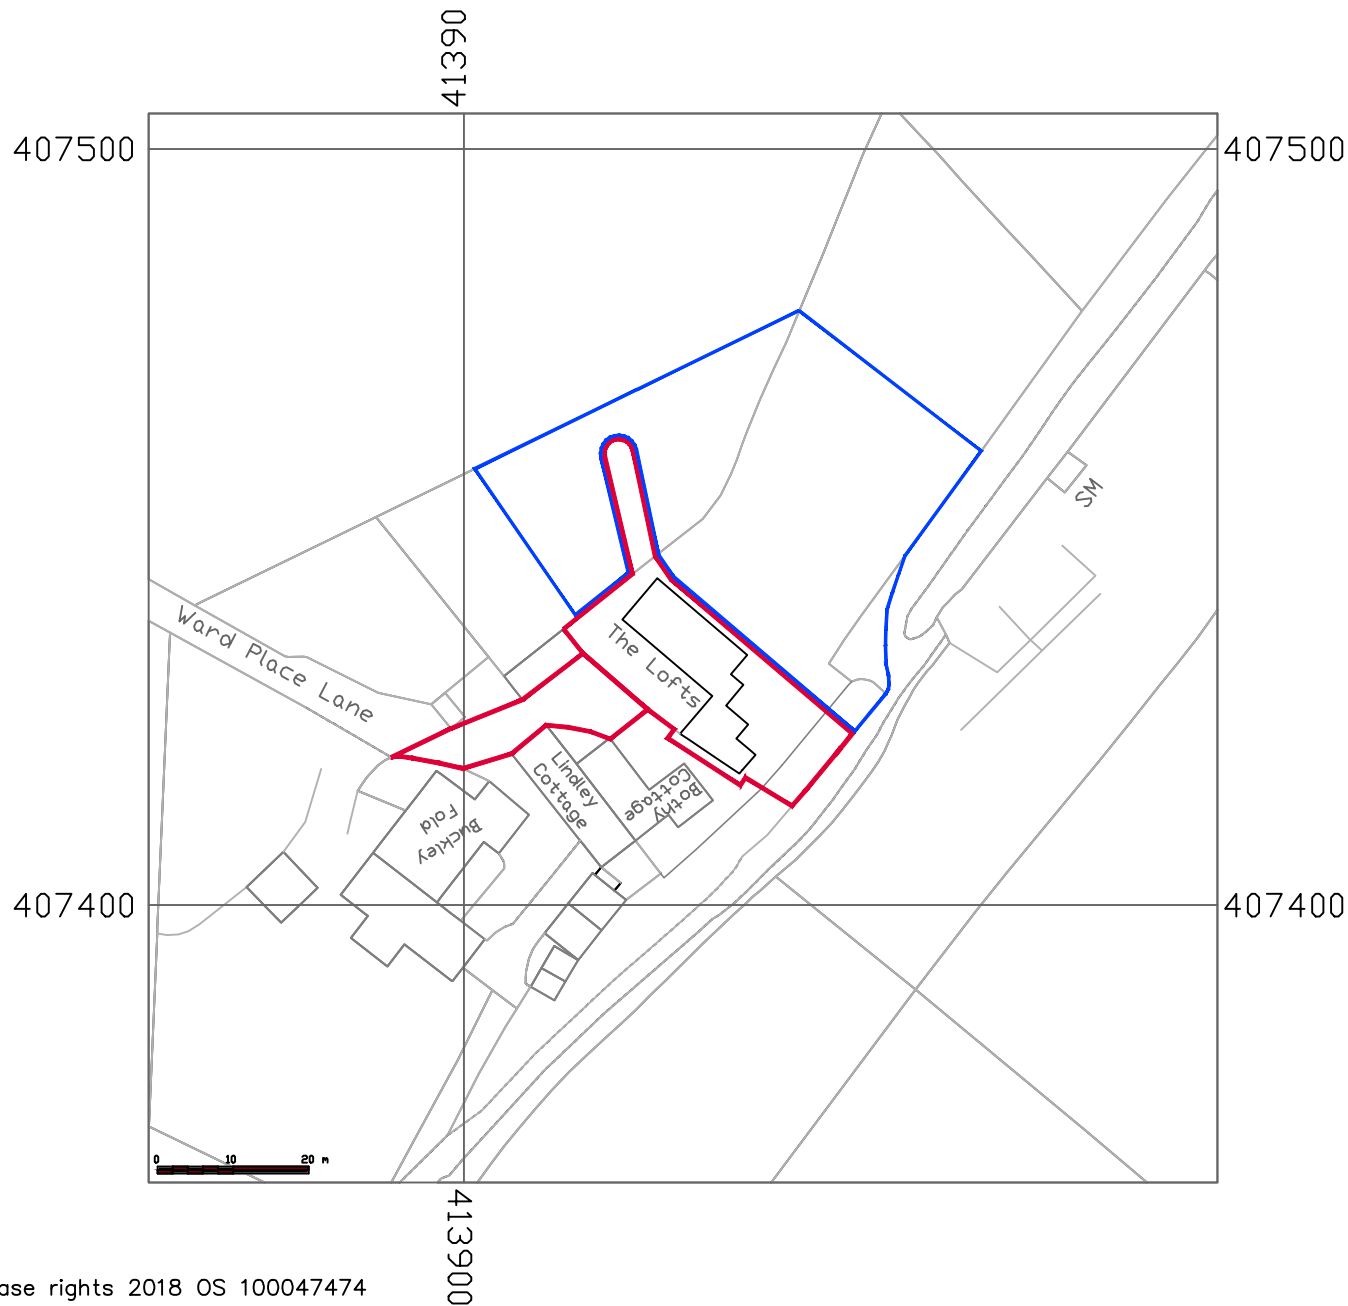

NOTE:

§ Crown Copyright and database rights 2018 OS 100047474