


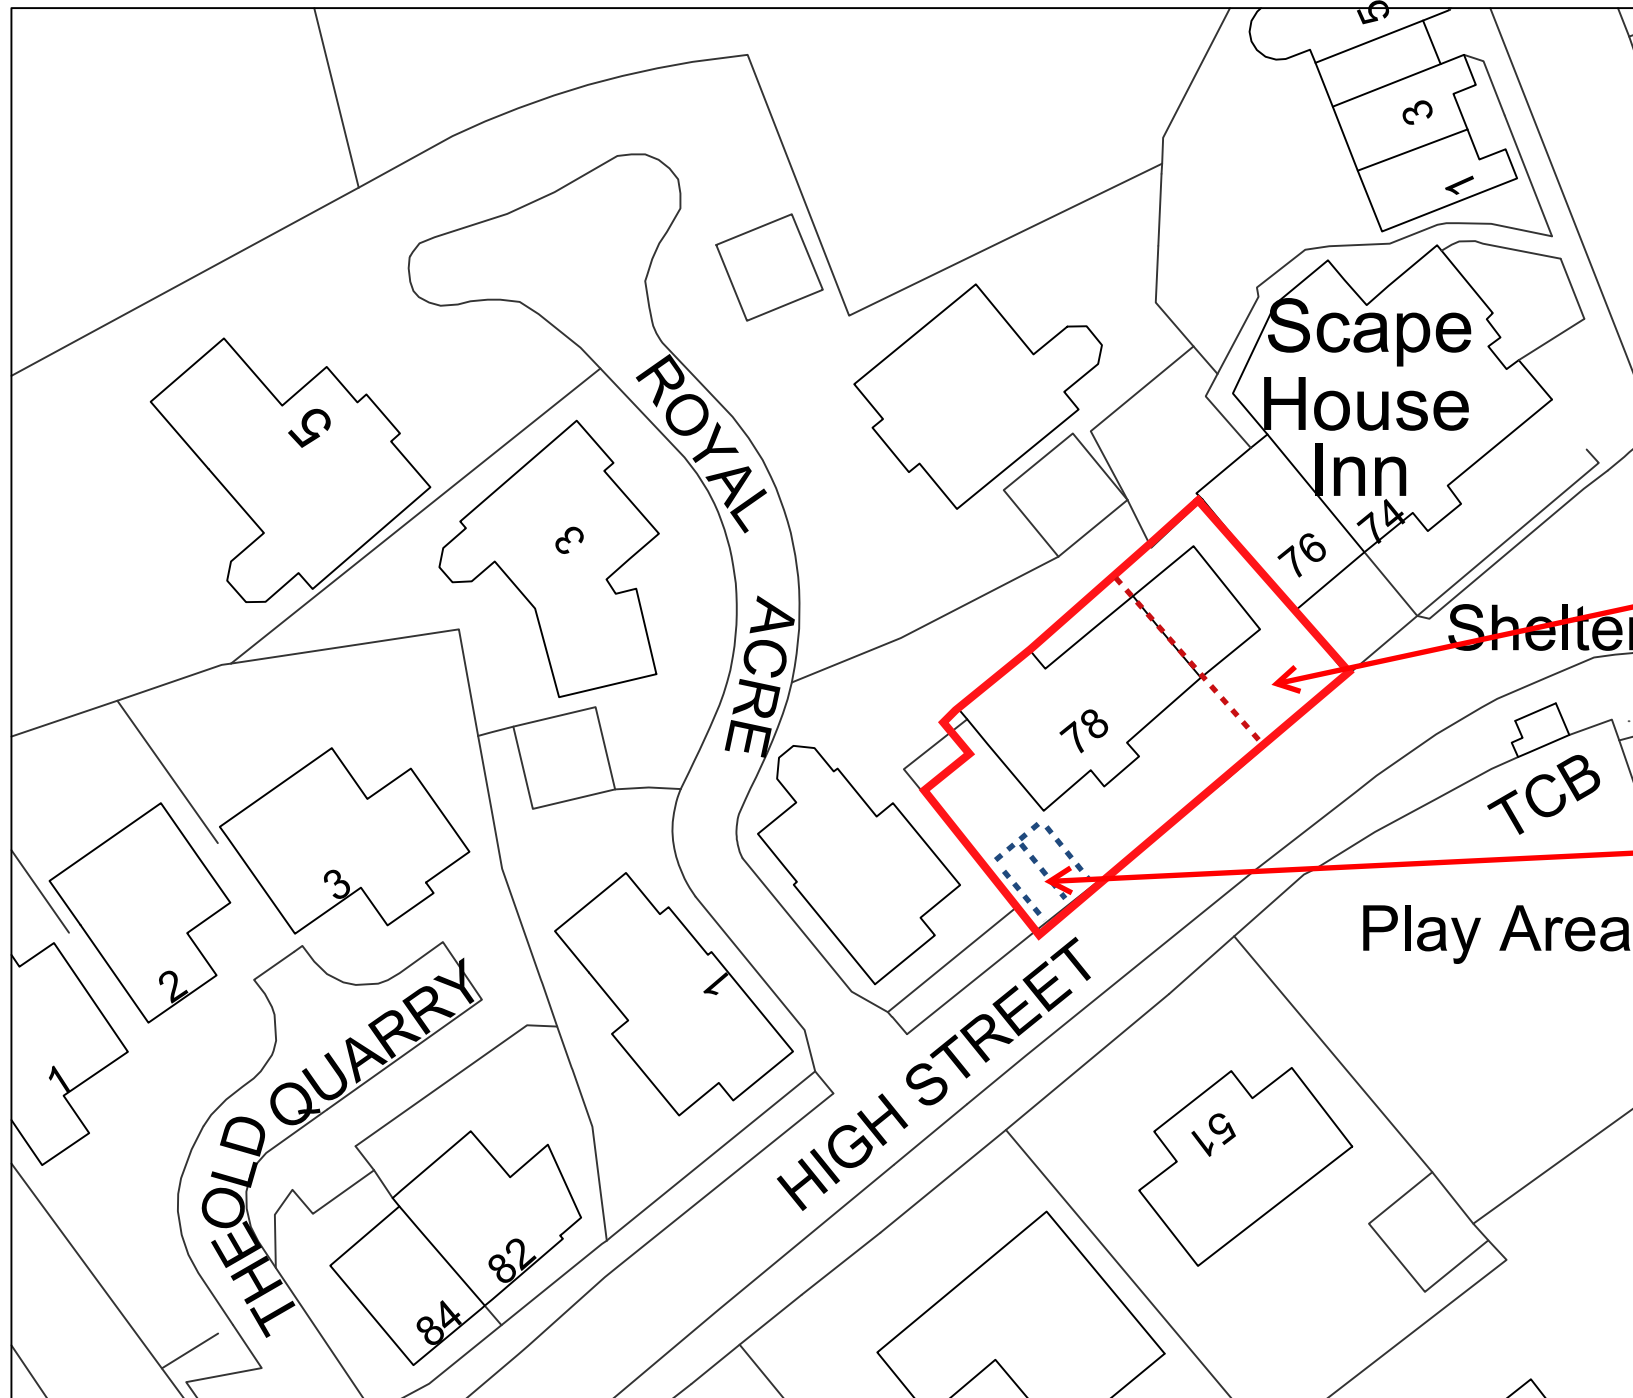

single car park space for new dwelling, this is existing

two new spaces created for existing dwelling, each 2.5m x 5m

Description	Rev	Date	By
-------------	-----	------	----

Σnigma design

Client Mr & Mrs M Foster	Scale 1:500 A4
Project 78 High Street Shapedout Mill Gates	Date 28.05.20
Description Location Plan	By DT
	Checked MF
	Rev 01

DO NOT SCALE THIS DRAWING. CHECK ALL DIMENSIONS ON SITE

THIS DRAWING IS PROTECTED BY COPYRIGHT. IT MAY NOT BE REPRODUCED IN ANY FORM OR BY ANY MEANS FOR ANY PURPOSE, WITHOUT GAINING PRIOR WRITTEN PERMISSION FROM ENIGMA DESIGN