Only figured dimensions should be used.

Scaled dimensions should be checked with the Architect.

This drawing together with the design, is the property and copyright of the Architect and must not be reproduced without written permission

ELEVATION A

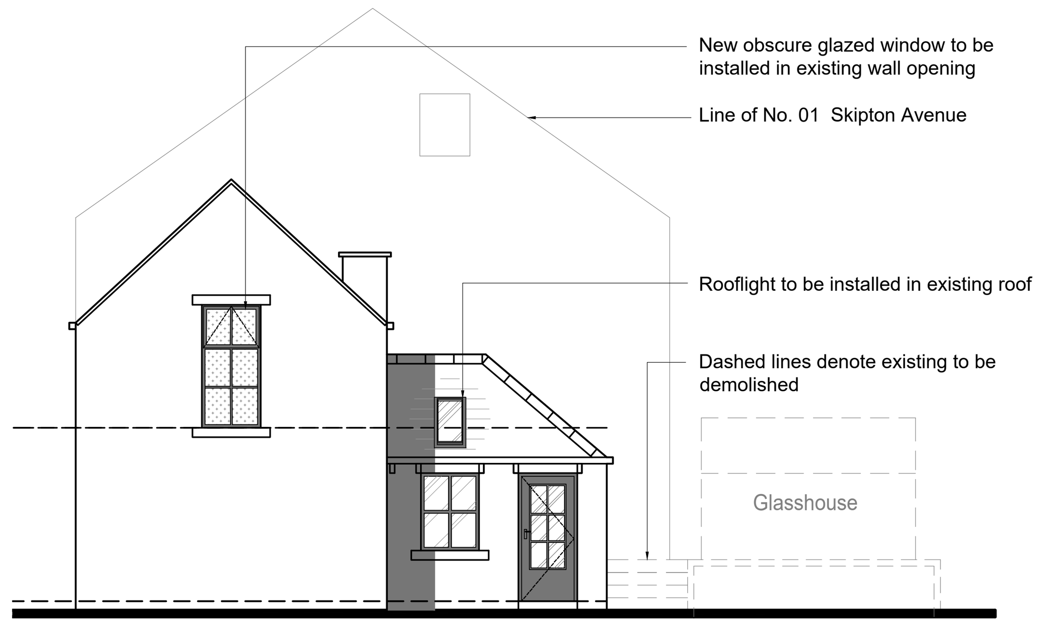

ELEVATION B

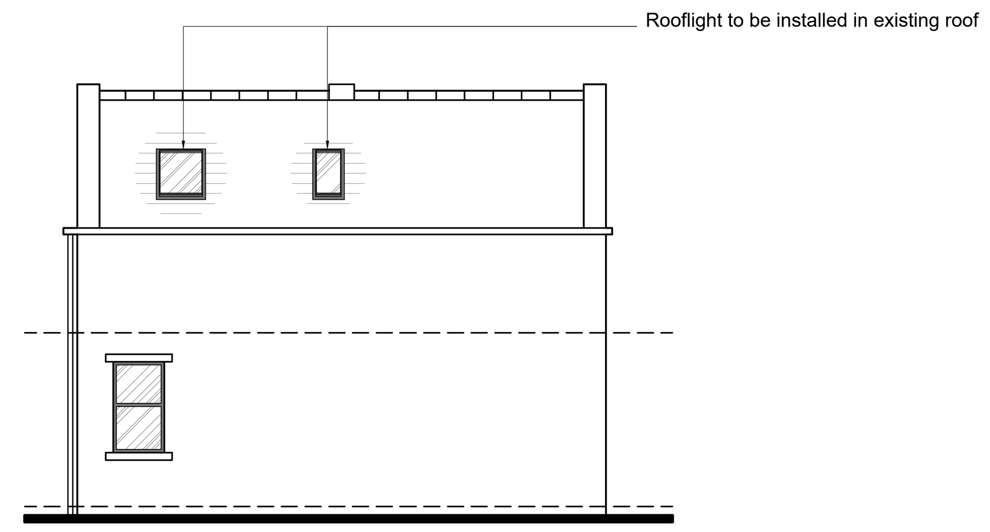

ELEVATION C

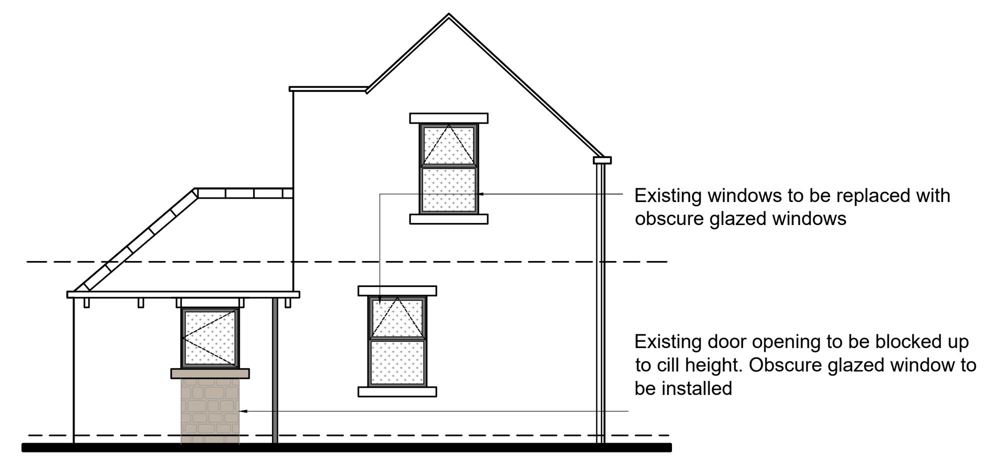

ELEVATION D

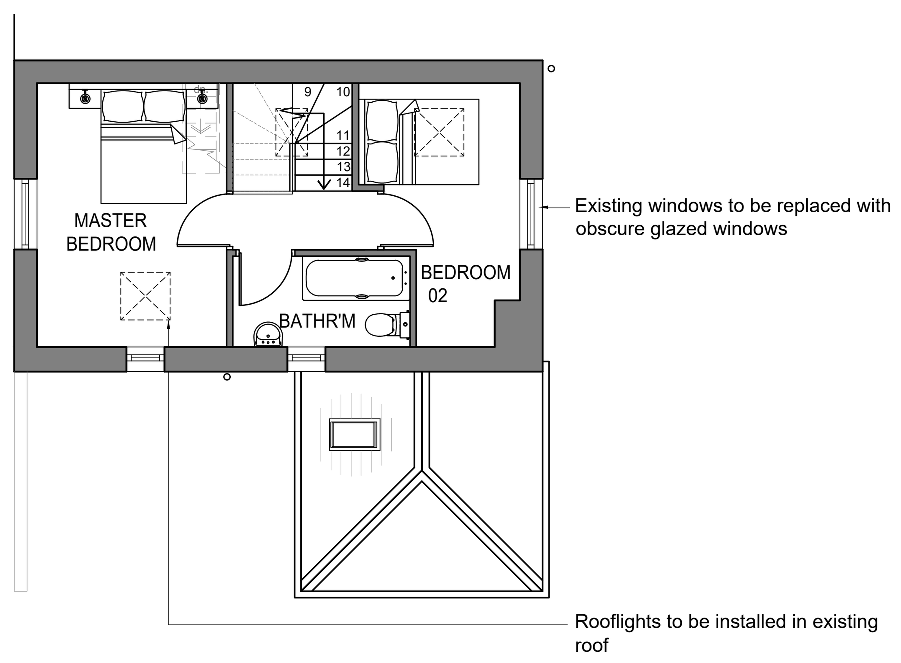

FIRST FLOOR PLAN

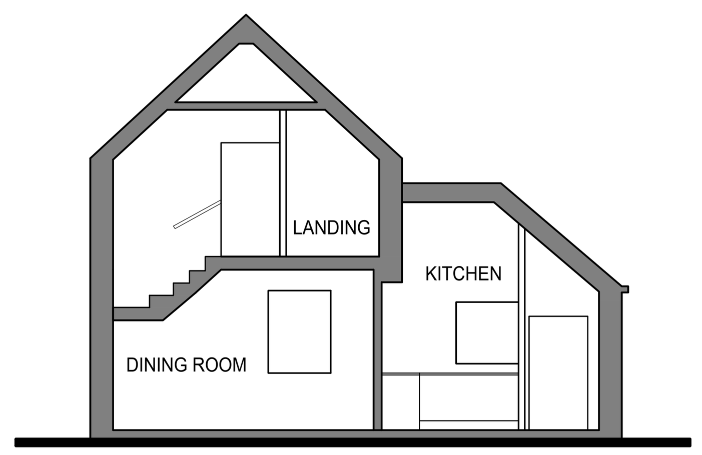

SECTION THROUGH

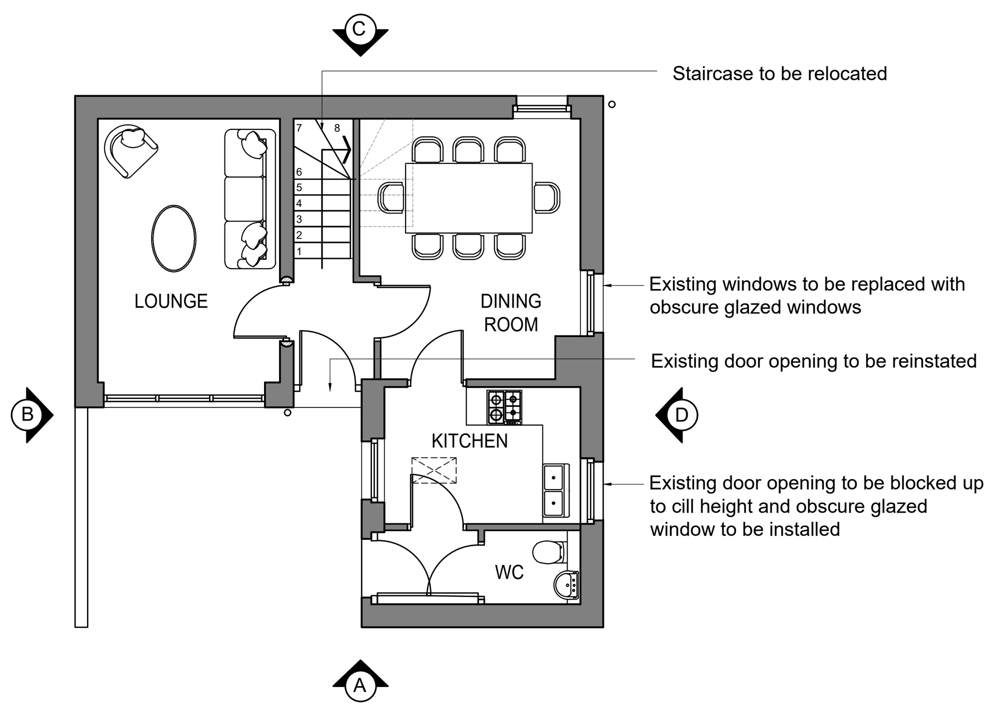

GROUND FLOOR PLAN

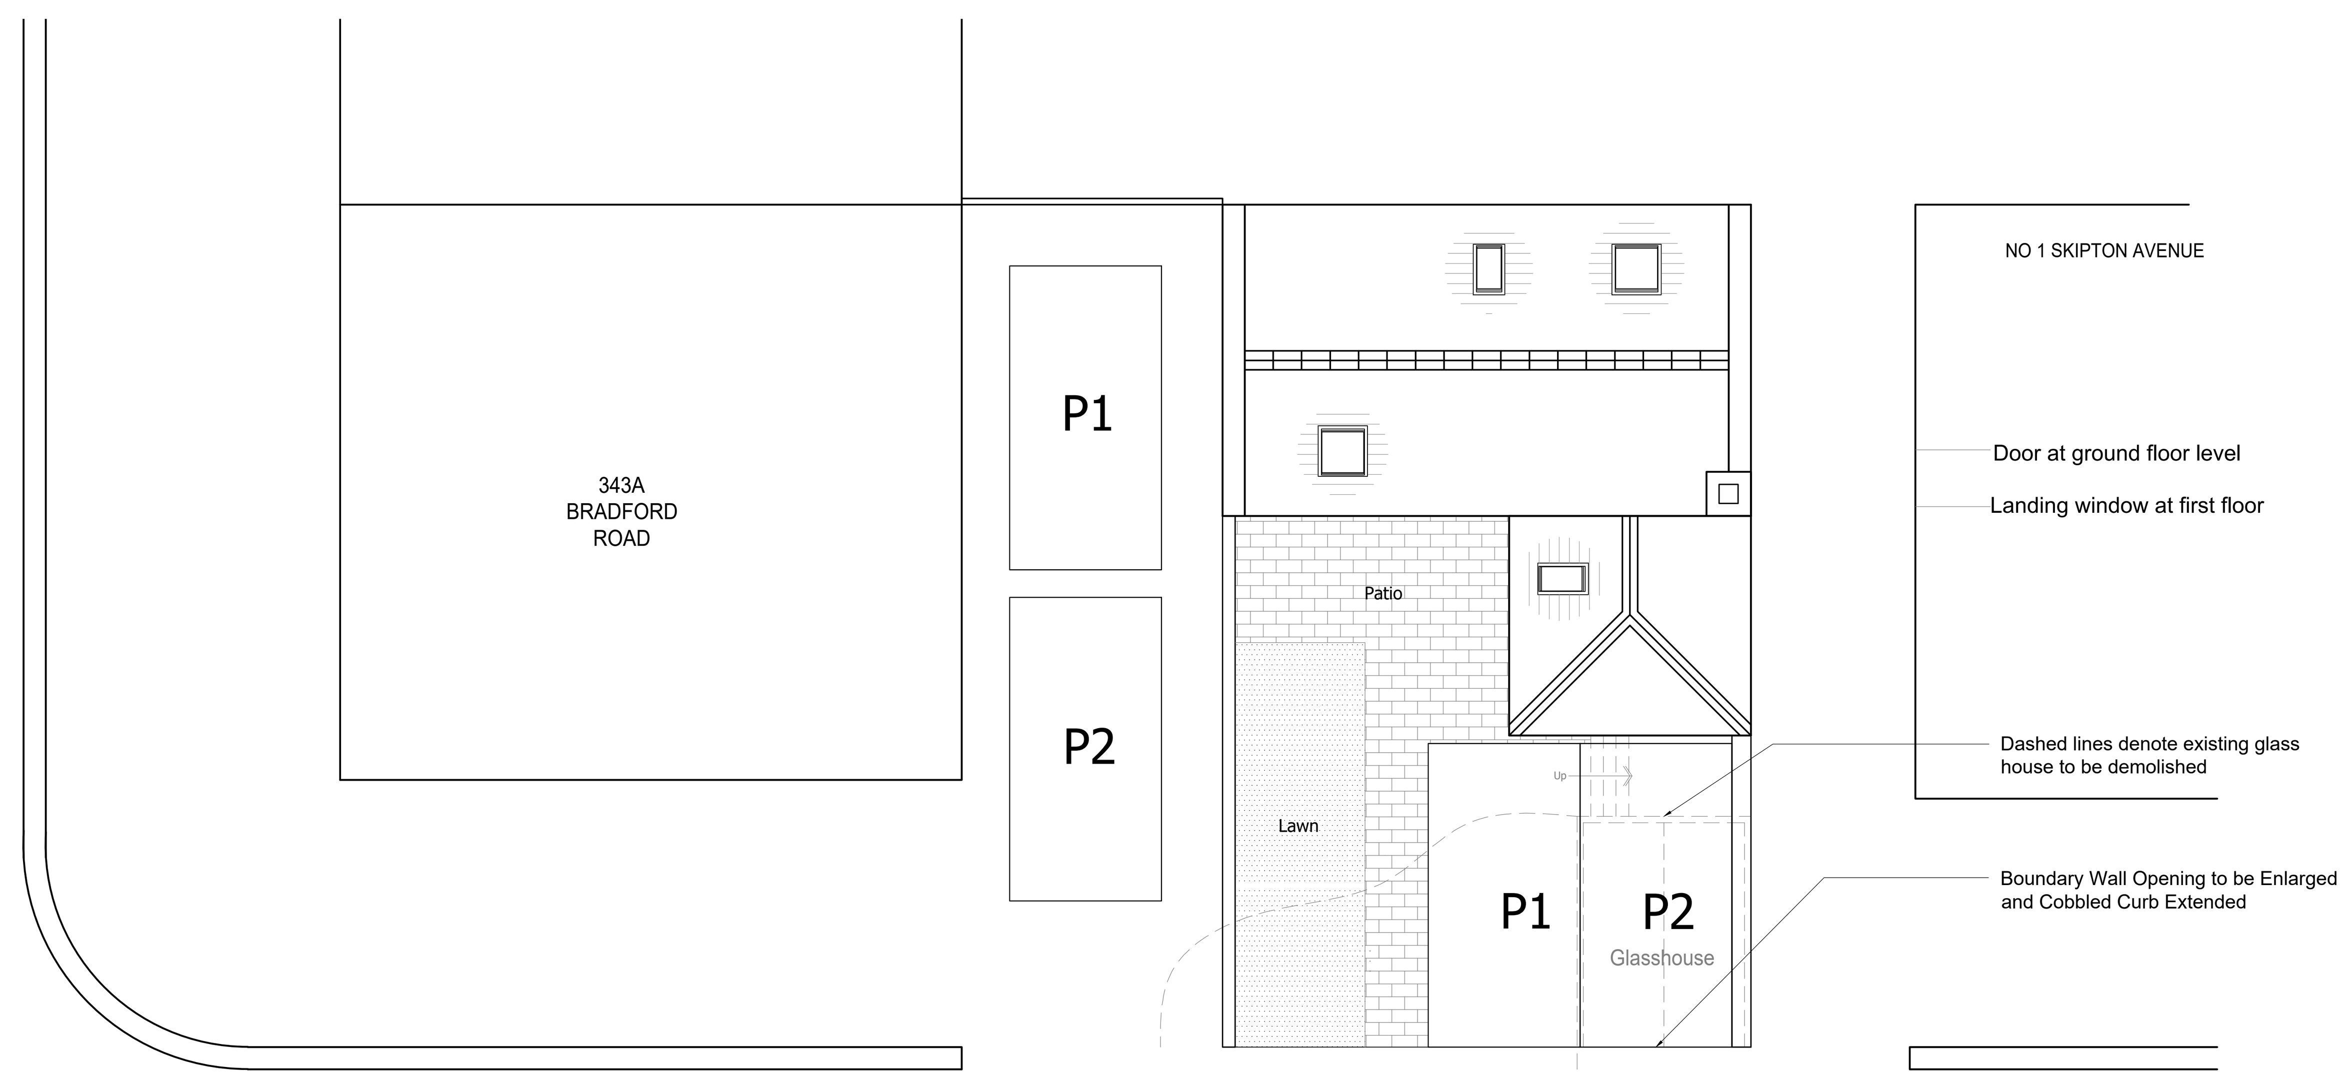

SITE PLAN

DO NOT SCALE OFF THIS DRAWING

rev	description	drwn	auth	date
D	Design updated in line with previously approved application 2017/62/91397/W	SD	JC	25.01.21
C	First Floor layout reconfigured, 3rd bedroom omitted	SD	JC	09.12.20
B	First floor extension added to allow for 3rd bedroom	SD	JC	11.08.20
A	Window removed from Bed 2 and roof light added, roof light added to Master Bed and window on Elevation D amended.	MC	JC	30.05.17

ACUMEN
DESIGNERS & ARCHITECTS

acumenarchitects.co.uk 01484 546 000
Headrow House, Old Leeds Road, Huddersfield, HD1 1SG

Client
MR. SALEEM

Project
343A BRADFORD ROAD
HUDDERSFIELD

Project No	Drawing No	Rev
2469	(100)03	D

Description
PLANS & ELEVATIONS
AS PROPOSED

Scale	Date Drawn	Drawn By	Authorised By
1:100@ A1	MAR 2017	JF	JC

File loc: Z:\Active Projects\ACTIVE PROJECTS\2469 - Mr Schofield - 343A Bradford Road\02 - Planning\Planning Scheme 2020\2469_ACU (100)03 Plans & Elevations As Proposed

Purpose of Issue
Planning ● Building Regs ○ Tender ○ Construction ○ Comment ○ Info ○