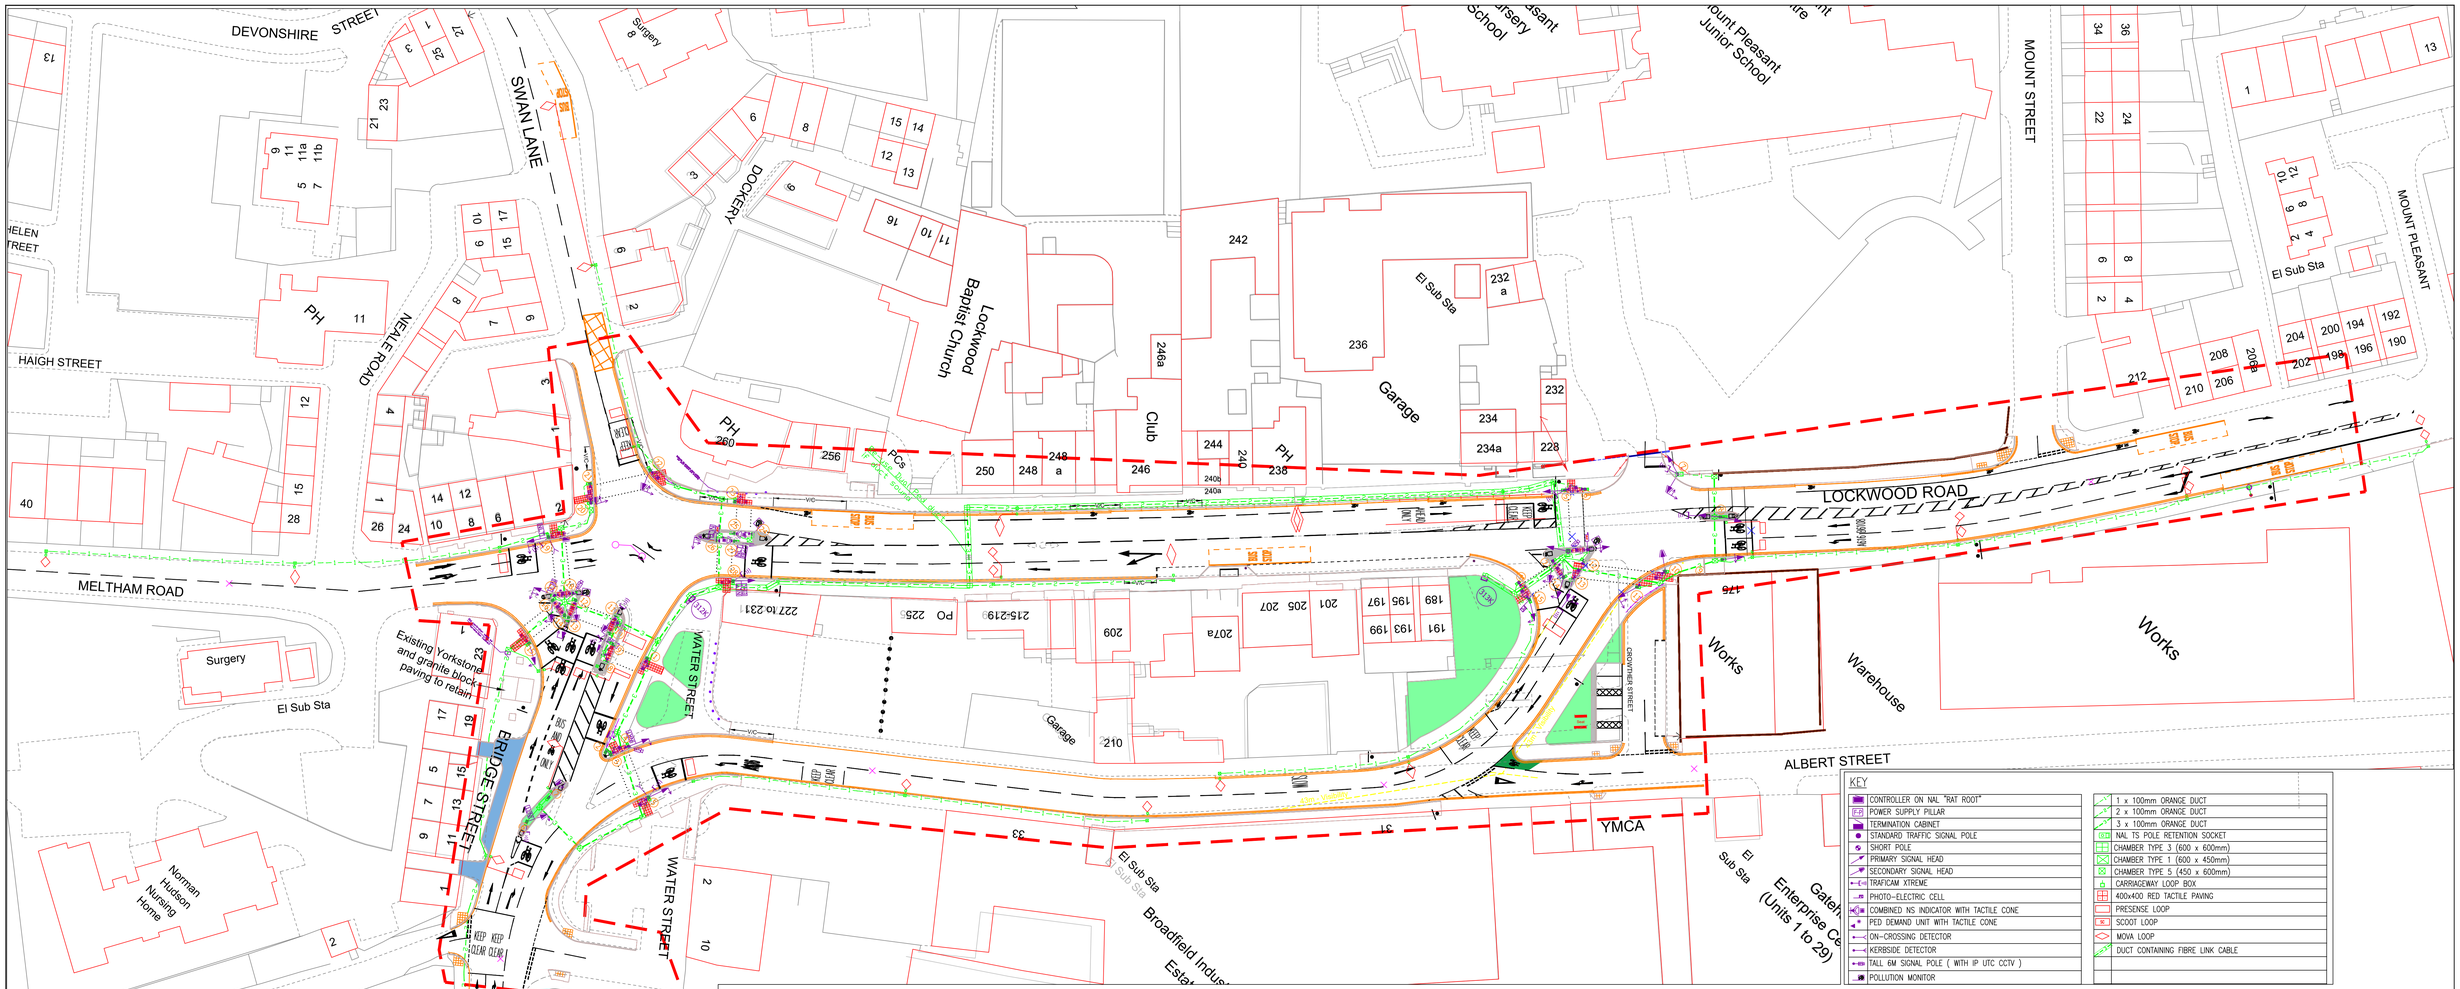

Copyright © 2007, Kirklees Metropolitan Council, Highways and Transportation.

REF.	DATE	REVISIONS
2	25/06/20	Signalised School Access
3	30/06/20	RT From Lockwood. Signal heads changed to Accon.

\\CAD DRAWING FRAME TEMPLATE - HD UNIT\Kirklees Council 03.jpg

Investment & Regeneration Service
Strategy & Design Unit
Civic Centre 3, Market Street
Huddersfield, HD1 2EY

SECTION: URBAN TRAFFIC CONTROL

DRAWN: RPW | CHECKED: DC

SCALE: N/A A0 | PROJECT NO.: 25/64313 | DATE: 23/07/2020

PROJECT: Huddersfield Southern Corridors
Lockwood Bar Improvement

TITLE: TRAFFIC SIGNAL DESIGN
Proposed Signals Layout
Lockwood & Albert St Junctions

DRAWING No.: HD/25/64313/UTC-02

CAD No.

Based upon the 2020 Ordnance Survey Mapping with the permission of the Controller of Her Majesty's Stationery Office. © Crown copyright. Unauthorized reproduction infringes Crown copyright and may lead to prosecution or civil proceedings.
Kirklees Metropolitan Council, Licence Number: 100022291
Date: 2020

G:\TPPGRP\@WY+TF\TF1 CIP HSC\2-8 Work Packages_DP4_FBC\e_Lockwood\Detailed Design\WP 01 Construction Detailed Drawing\UTC\HD-25-64313-GA-01-UTC-Rev04_23_07_2020.dwg, 24/07/2020 08:57:09, DWG To PDF.pc3