

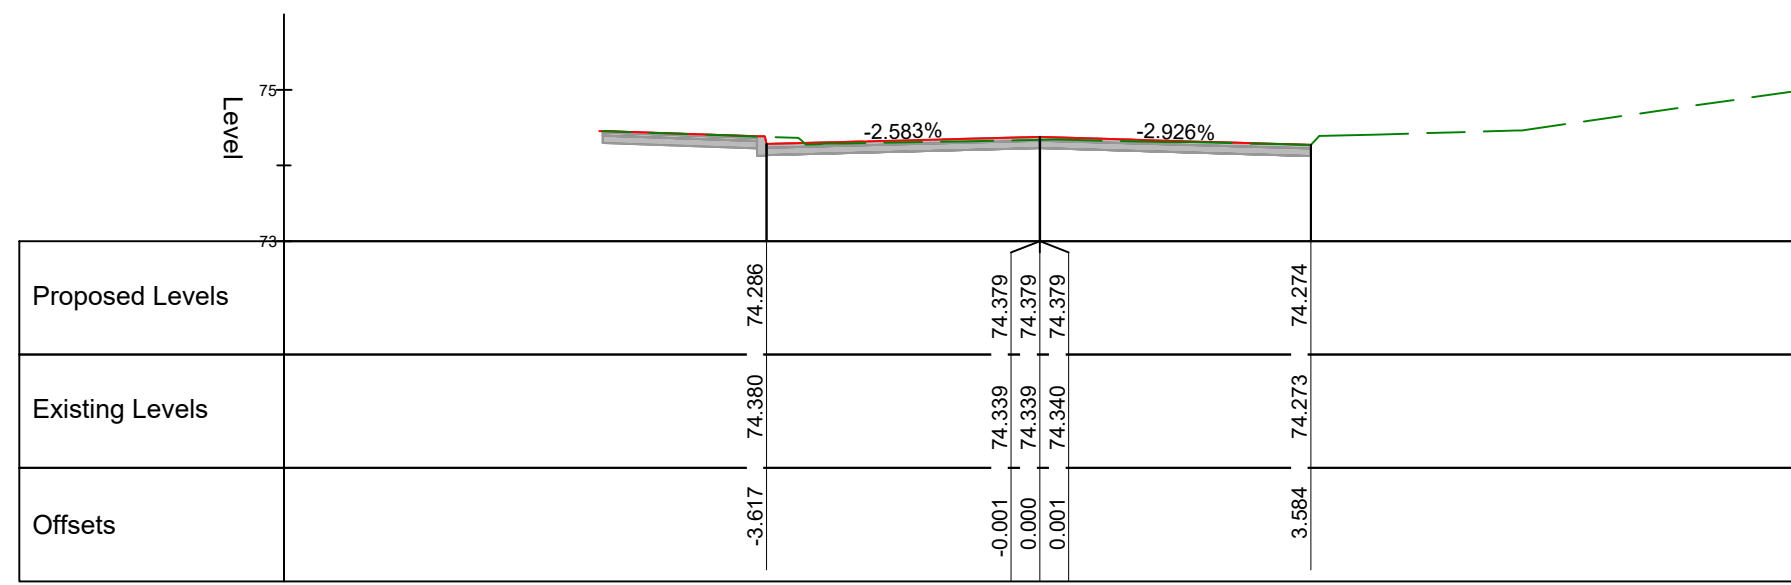



MC01 LW TO AL ST - LONGSECTION
DATUM: 70.000
SCALE 1:200 (H 1:100, V 1:100)

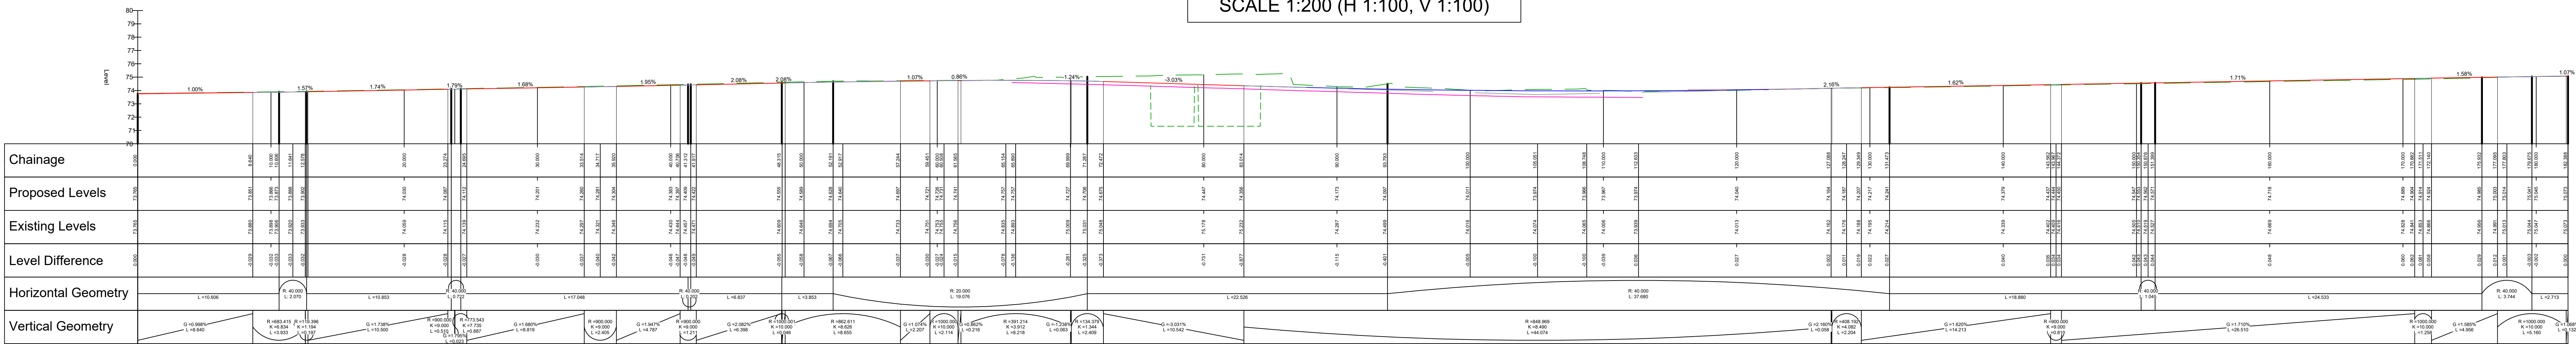


Chainage 140.000

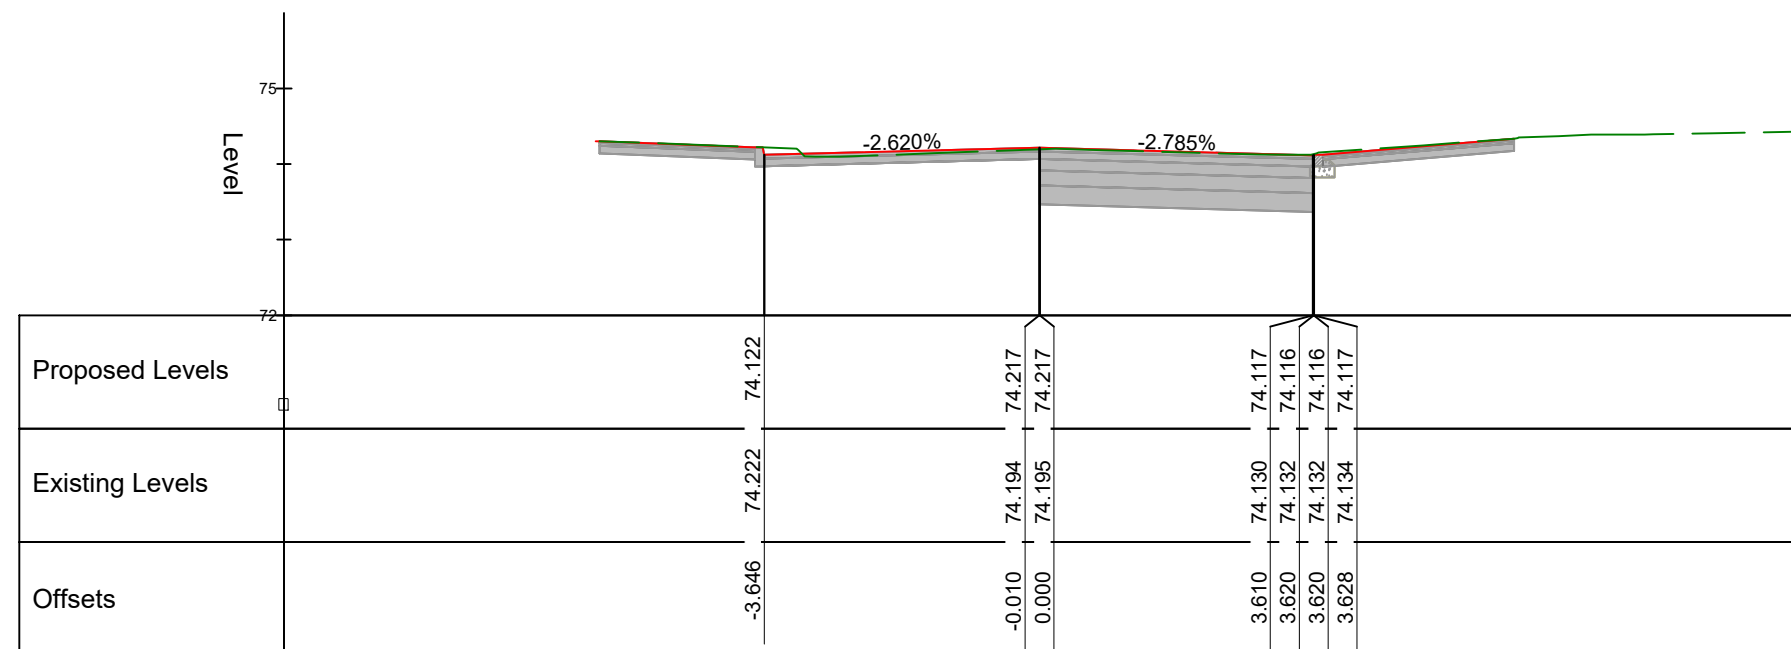


Chainage 130.000

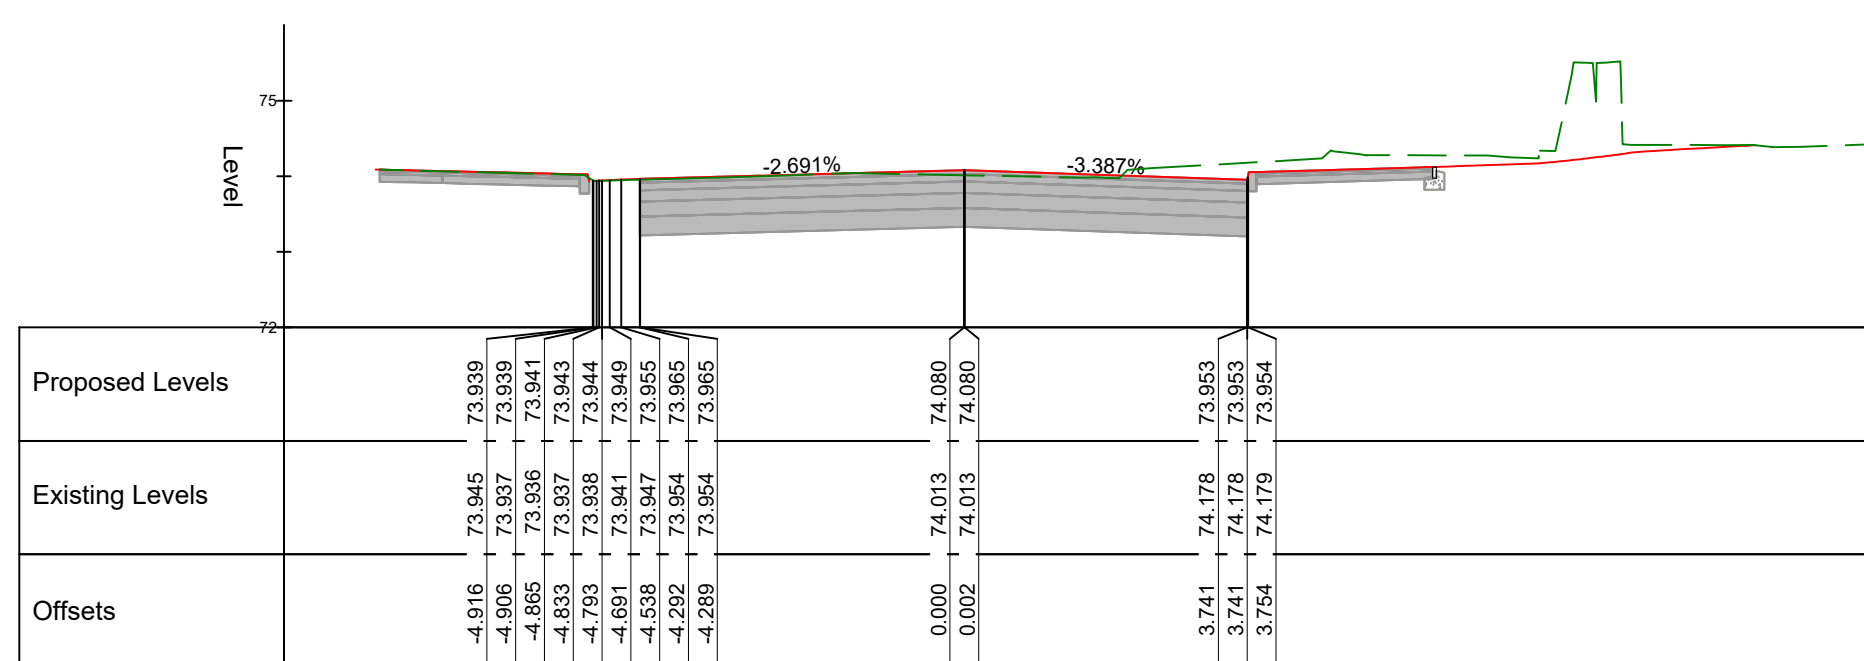

Chainage 120.000

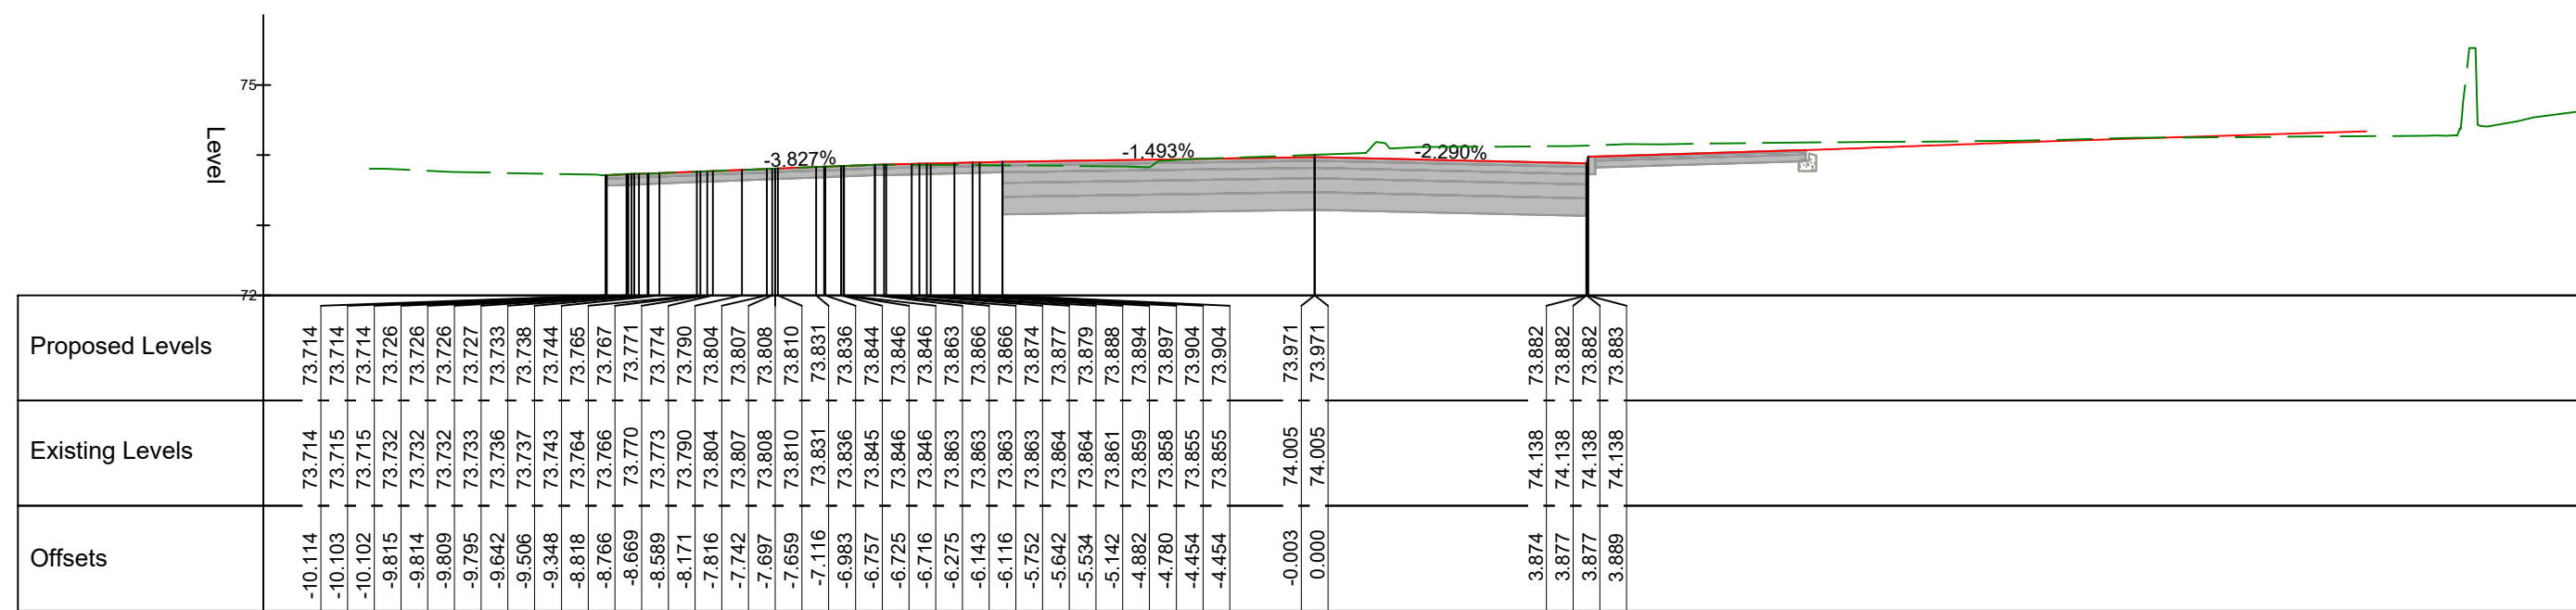


Chainage 110.000

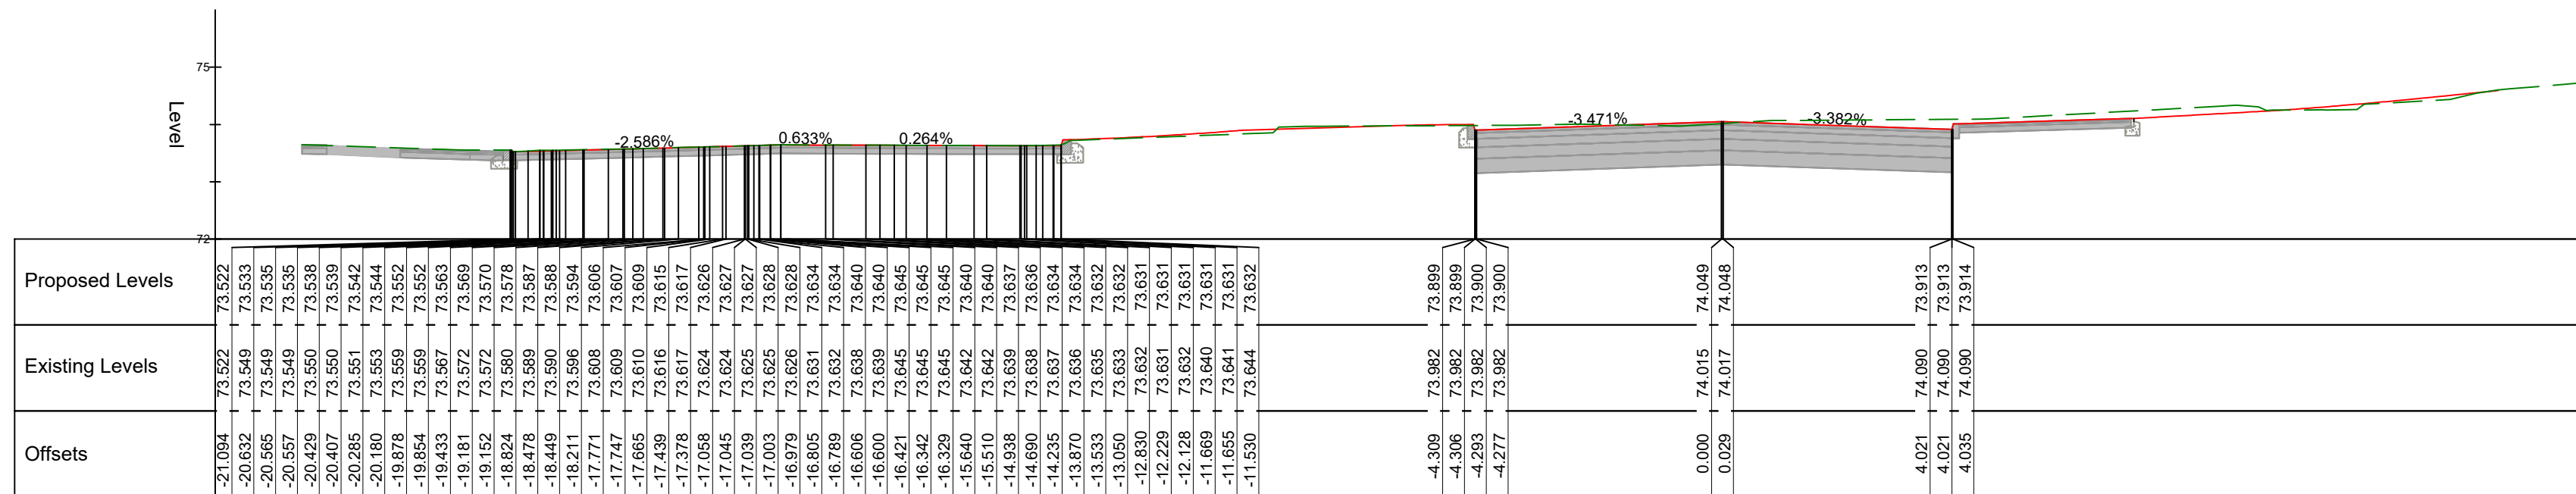


Chainage 100.000


MC01 LW TO AL ST - CROSS SECTION
CHAINAGE 100.000 TO 182.388 (SHEET 2)
SCALE 1:100

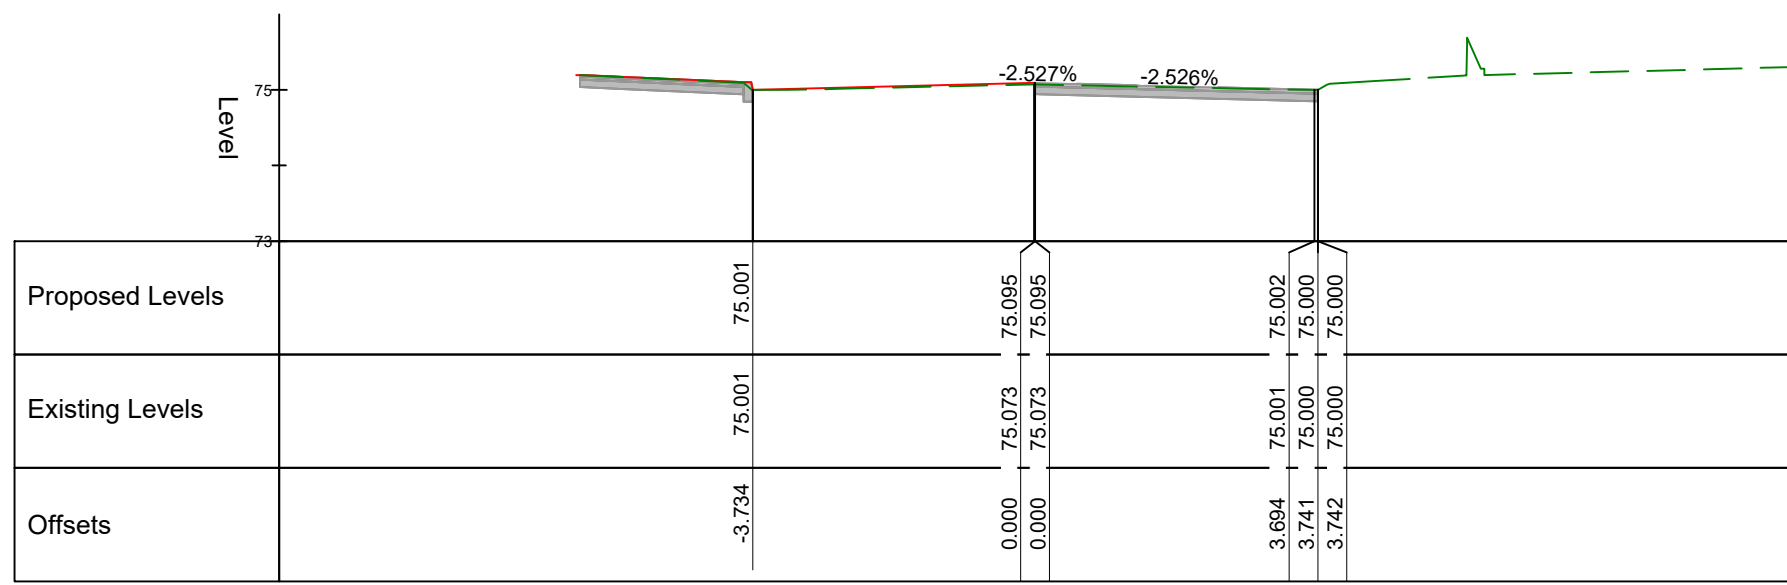


Chainage 182.388

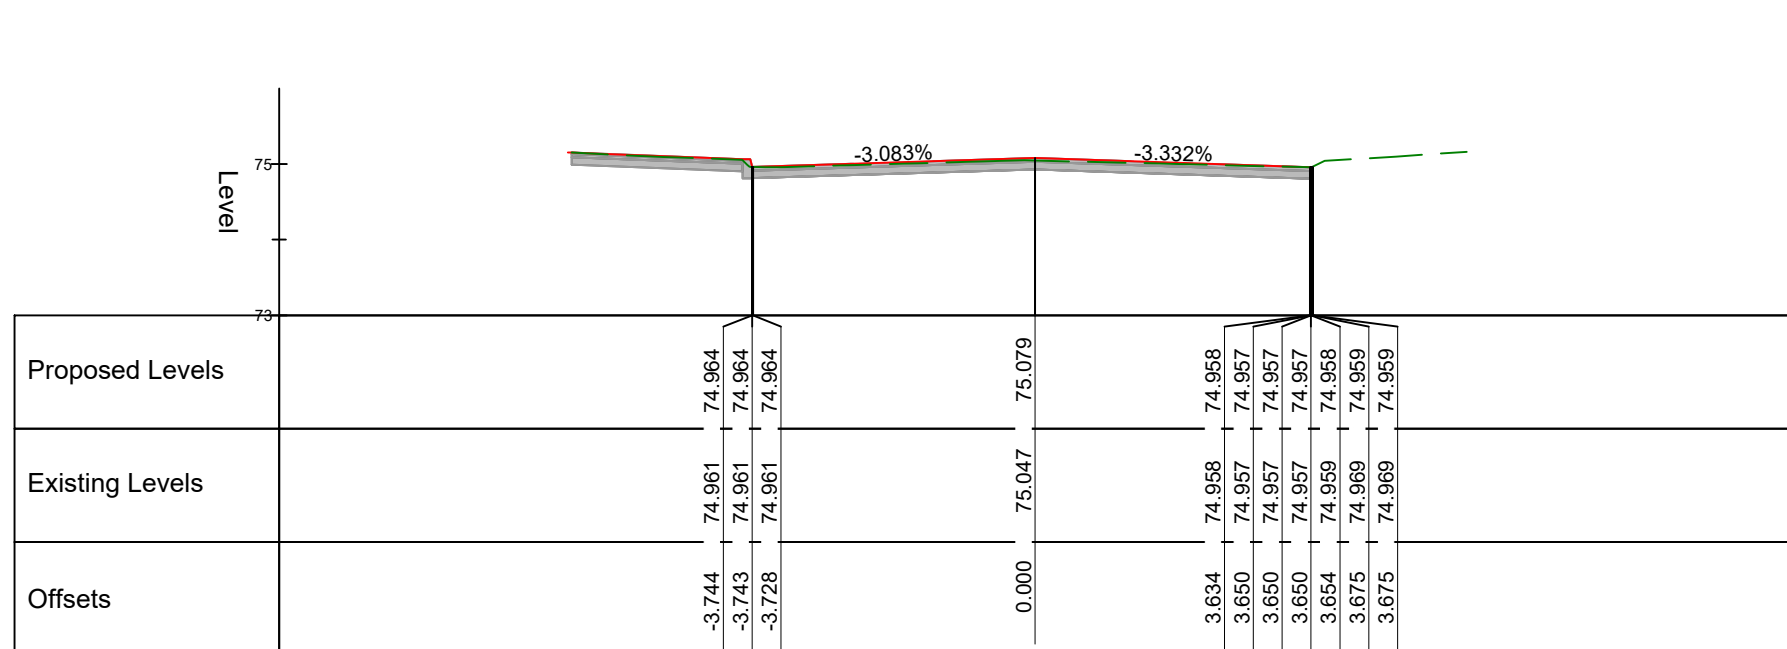


Chainage 180.000

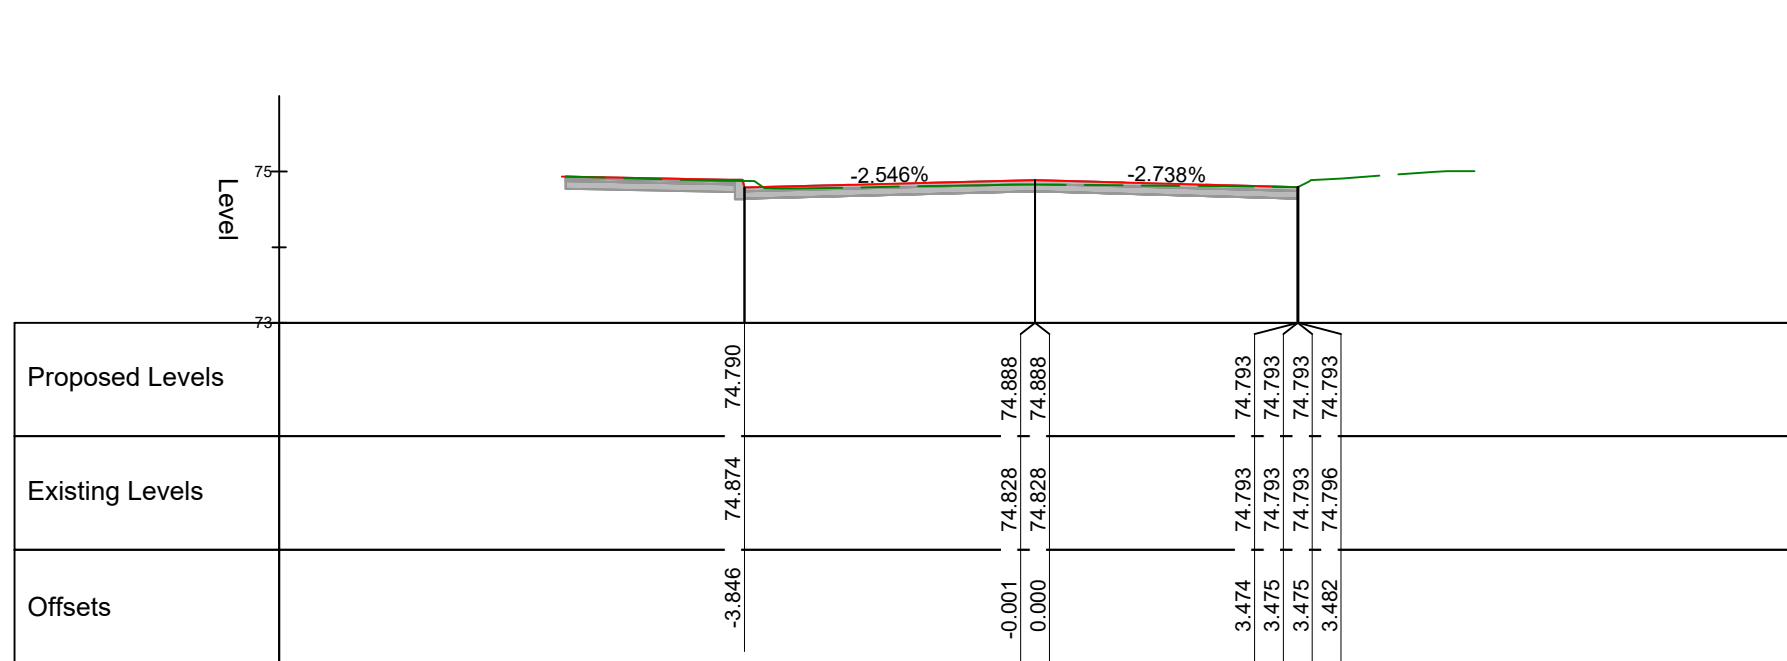


Chainage 170.000

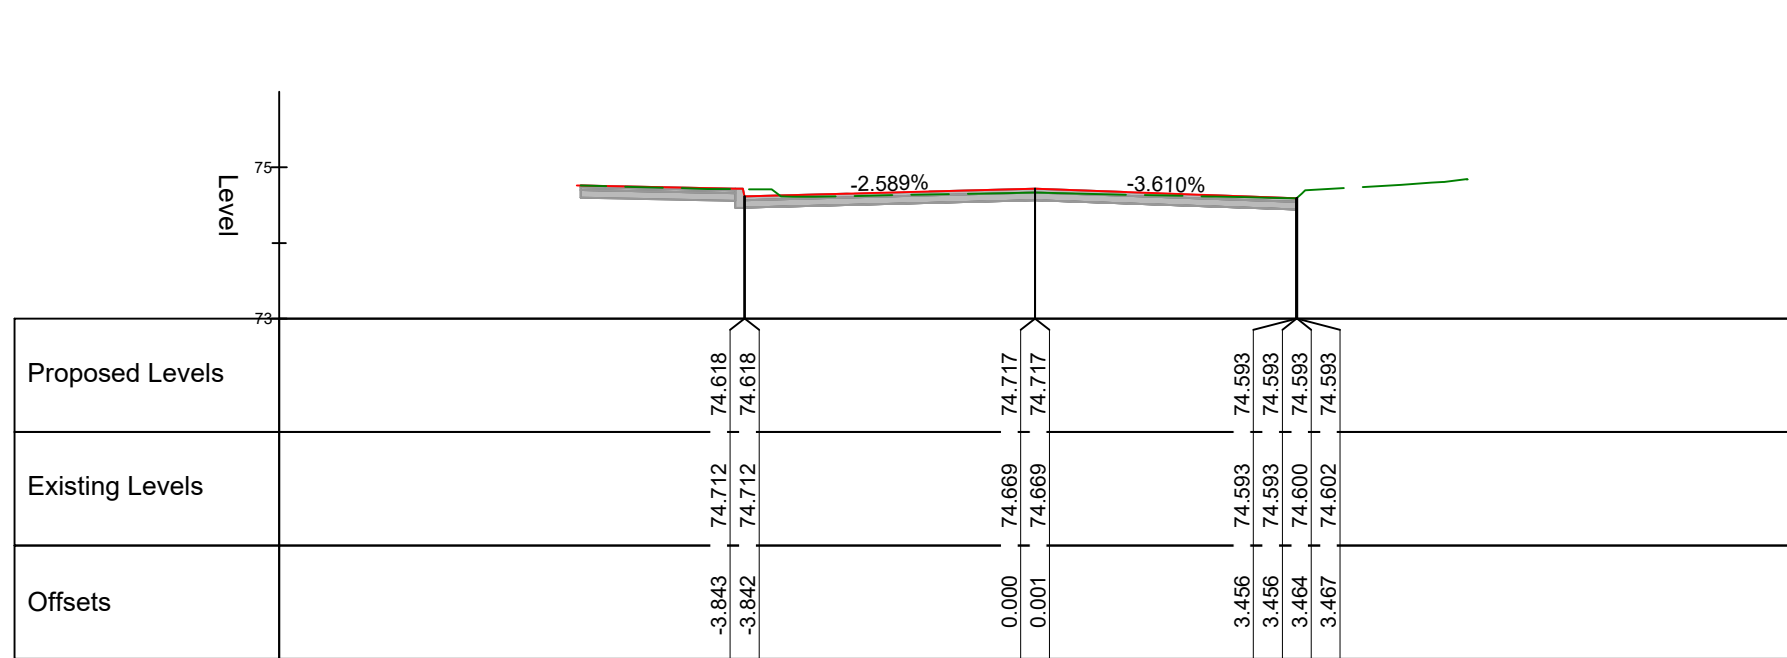

Chainage 160.000

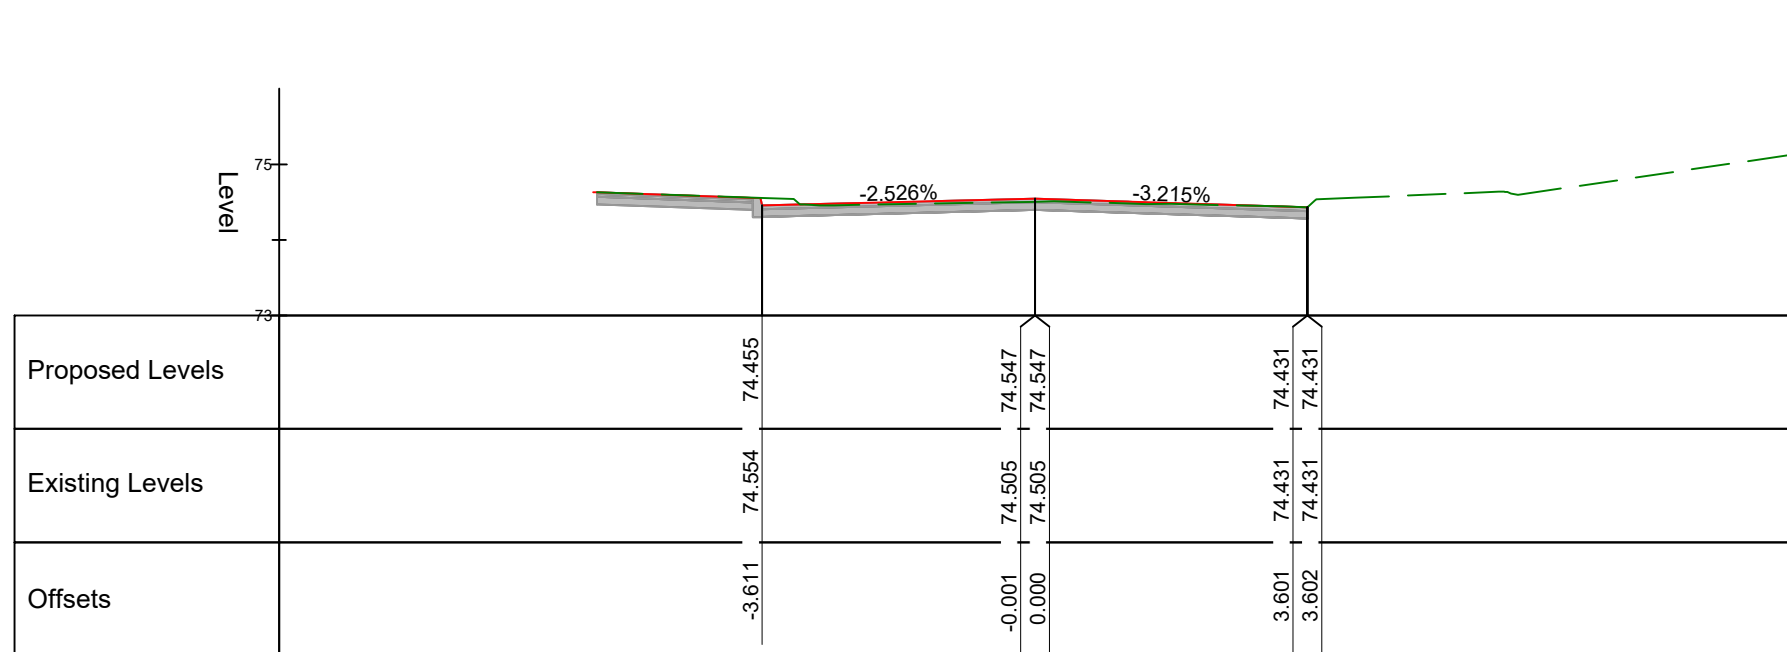

Chainage 150.000

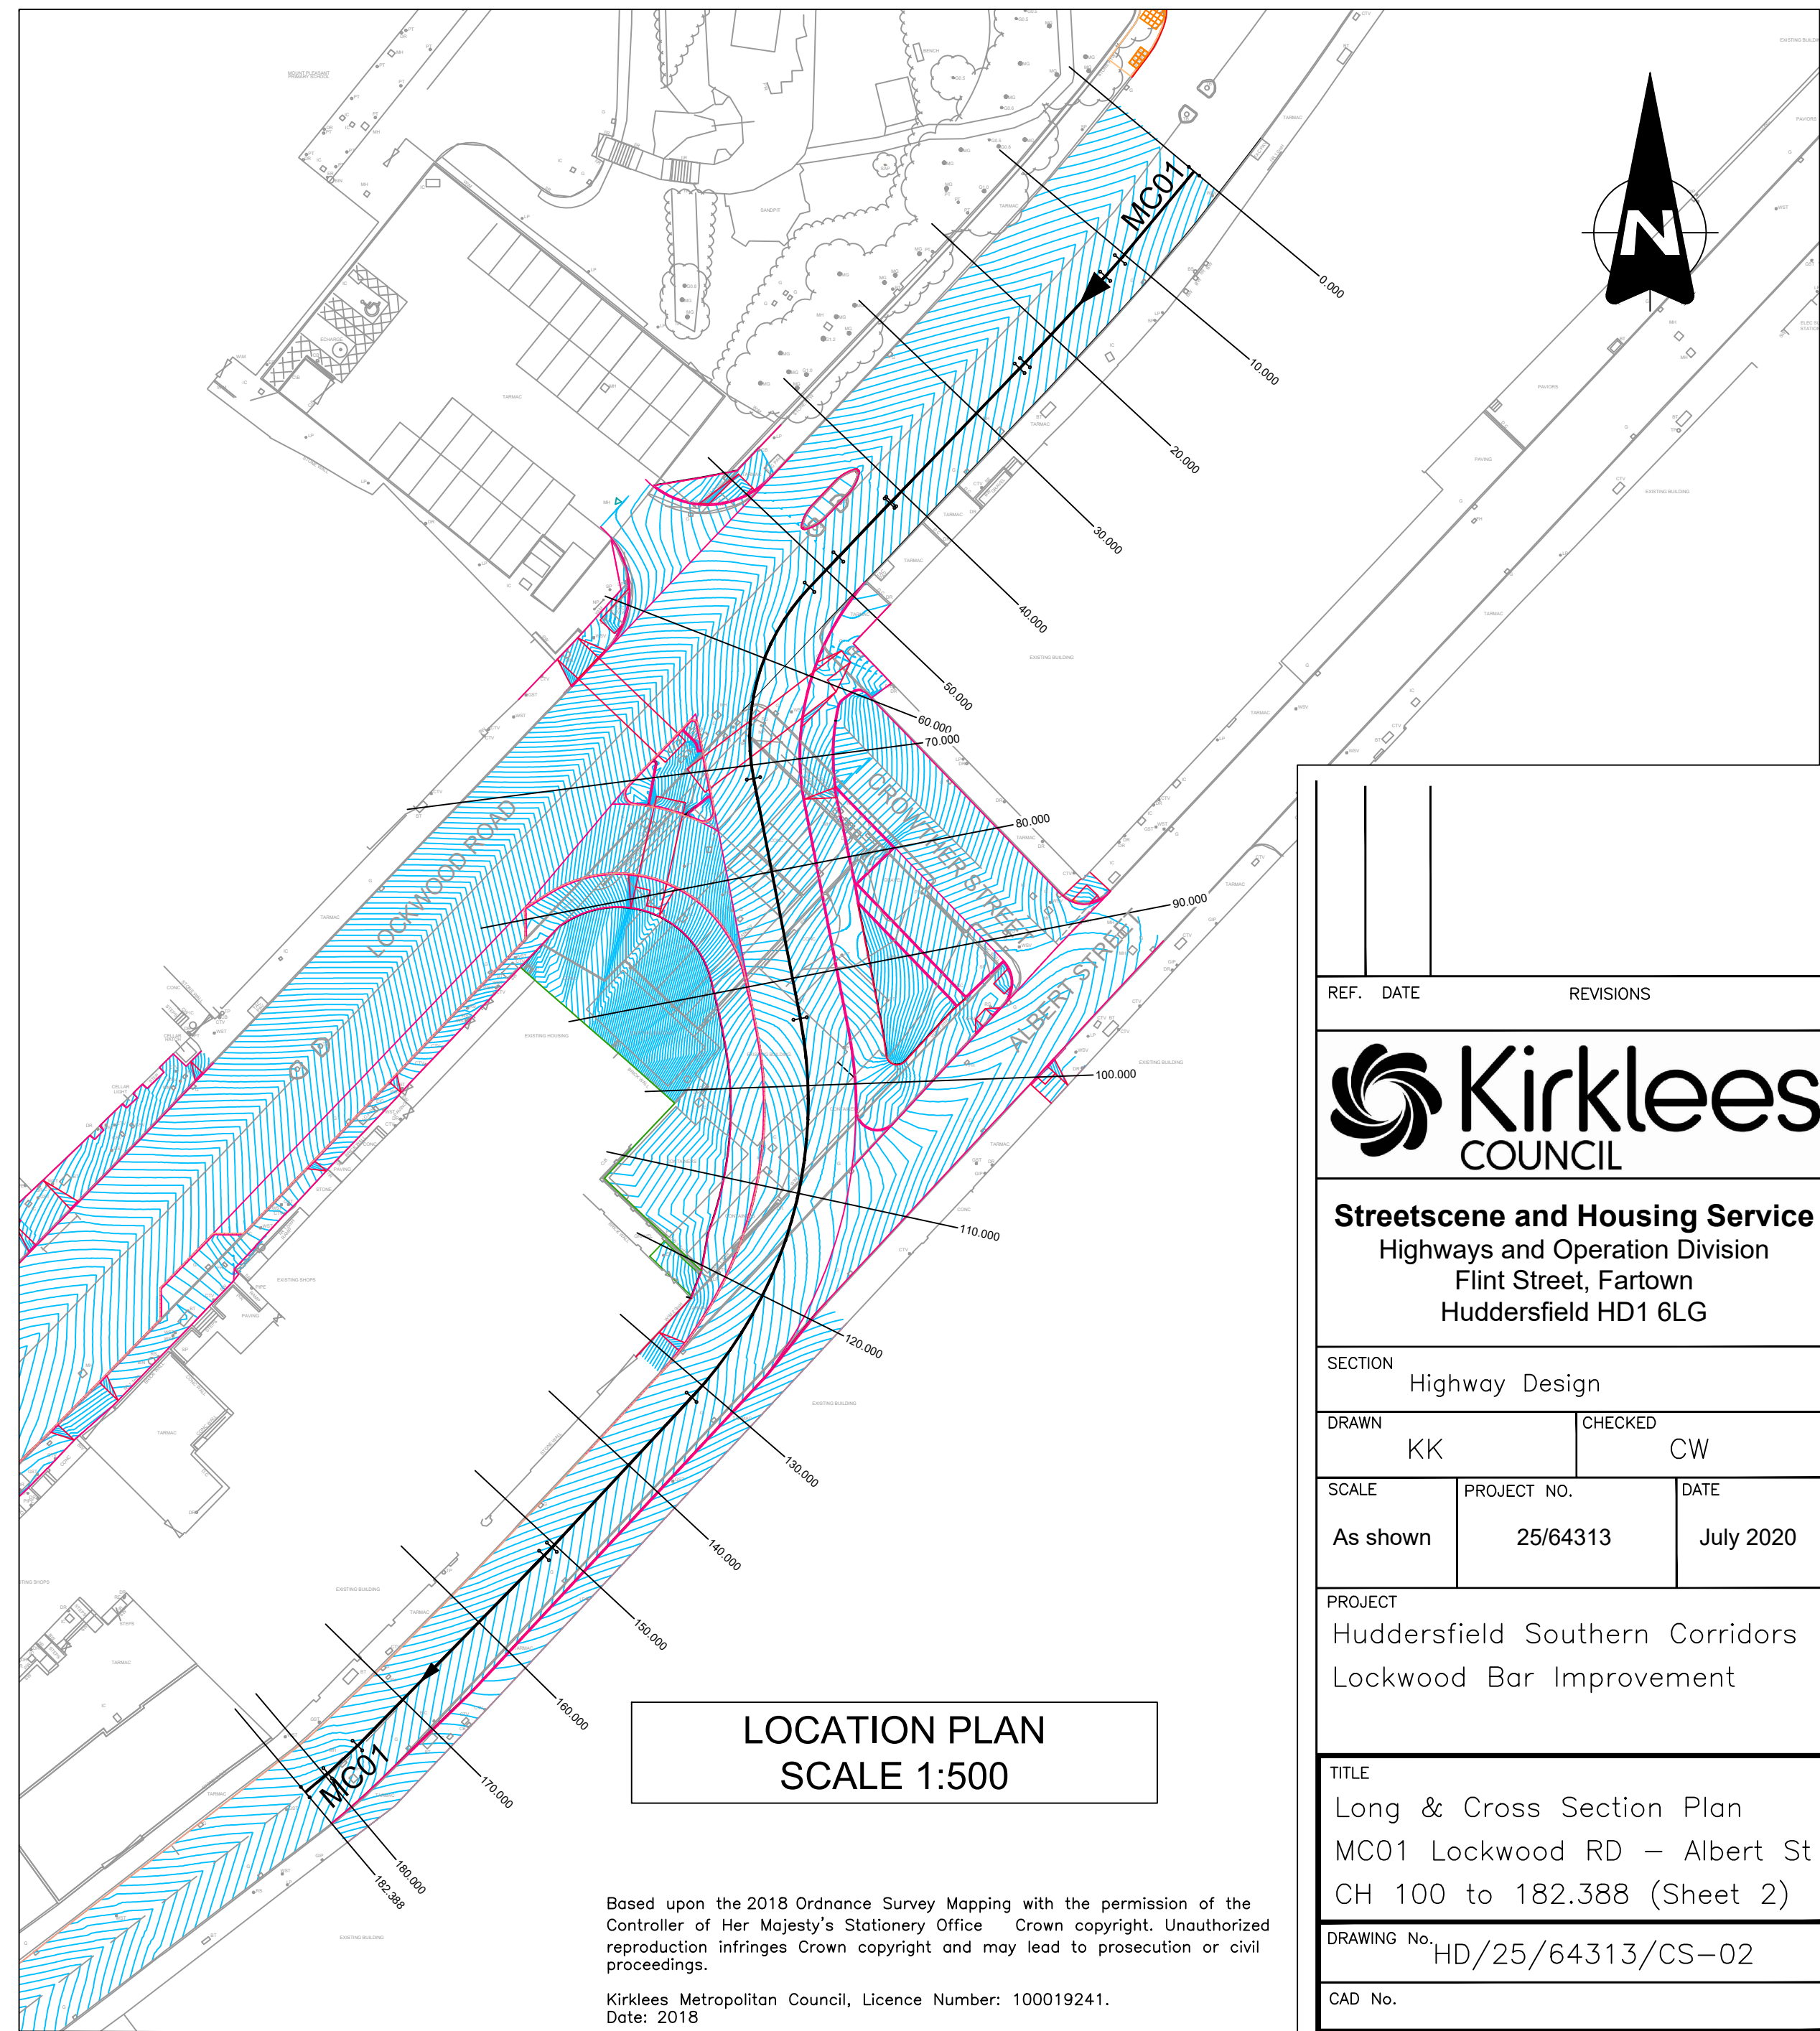

LOCATION PLAN
SCALE 1:500

REF.	DATE	REVISIONS
 Kirklees COUNCIL		
Streetscene and Housing Service Highways and Operation Division Flint Street, Fartown Huddersfield HD1 6LG		
SECTION Highway Design		
DRAWN	KK	CHECKED CW
SCALE	PROJECT NO.	DATE
As shown	25/64313	July 2020
PROJECT Huddersfield Southern Corridors Lockwood Bar Improvement		
TITLE Long & Cross Section Plan MC01 Lockwood RD - Albert St CH 100 to 182.388 (Sheet 2)		
DRAWING No. HD/25/64313/CS-02		
CAD No.		