




MC08 LOCKWOOD RD CC - LONG SECTION
DATUM: 72.000
SCALE 1:200 (H 1:100, V 1:100)

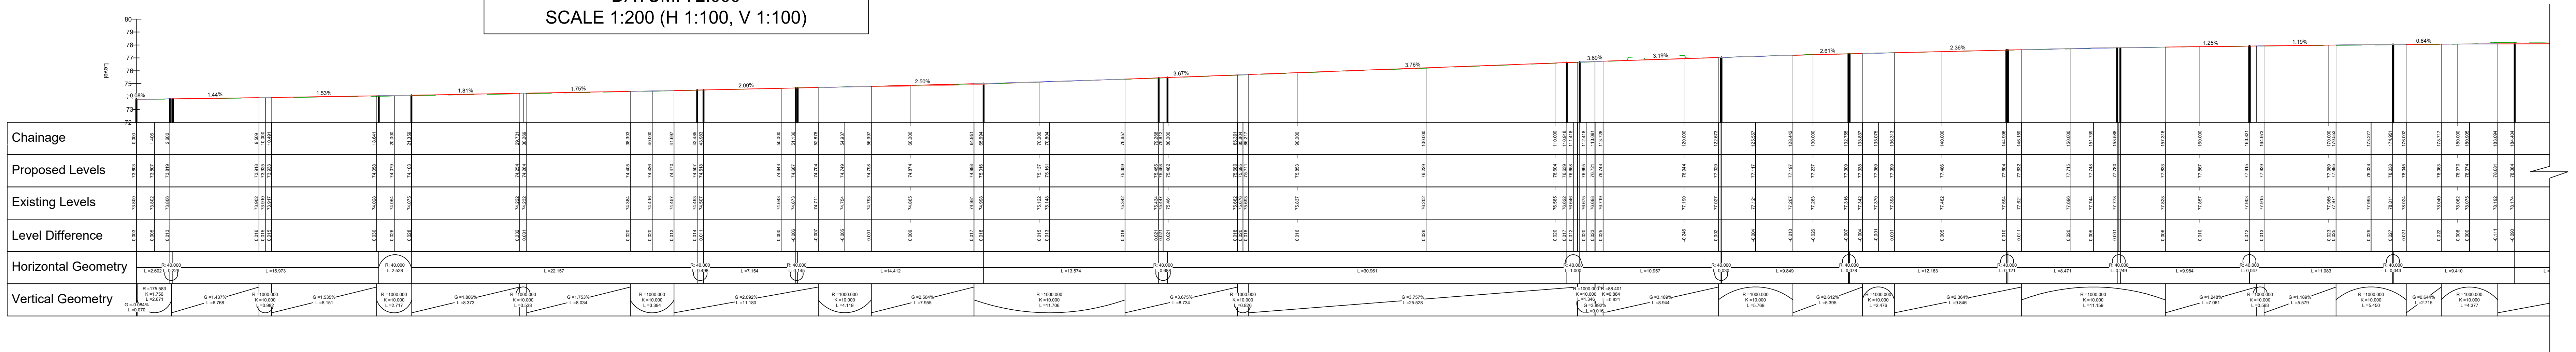


MC08 LW RD CC - CROSS SECTION
CHAINAGE 110.000 TO 238.622 (SHEET 2)
SCALE 1:100

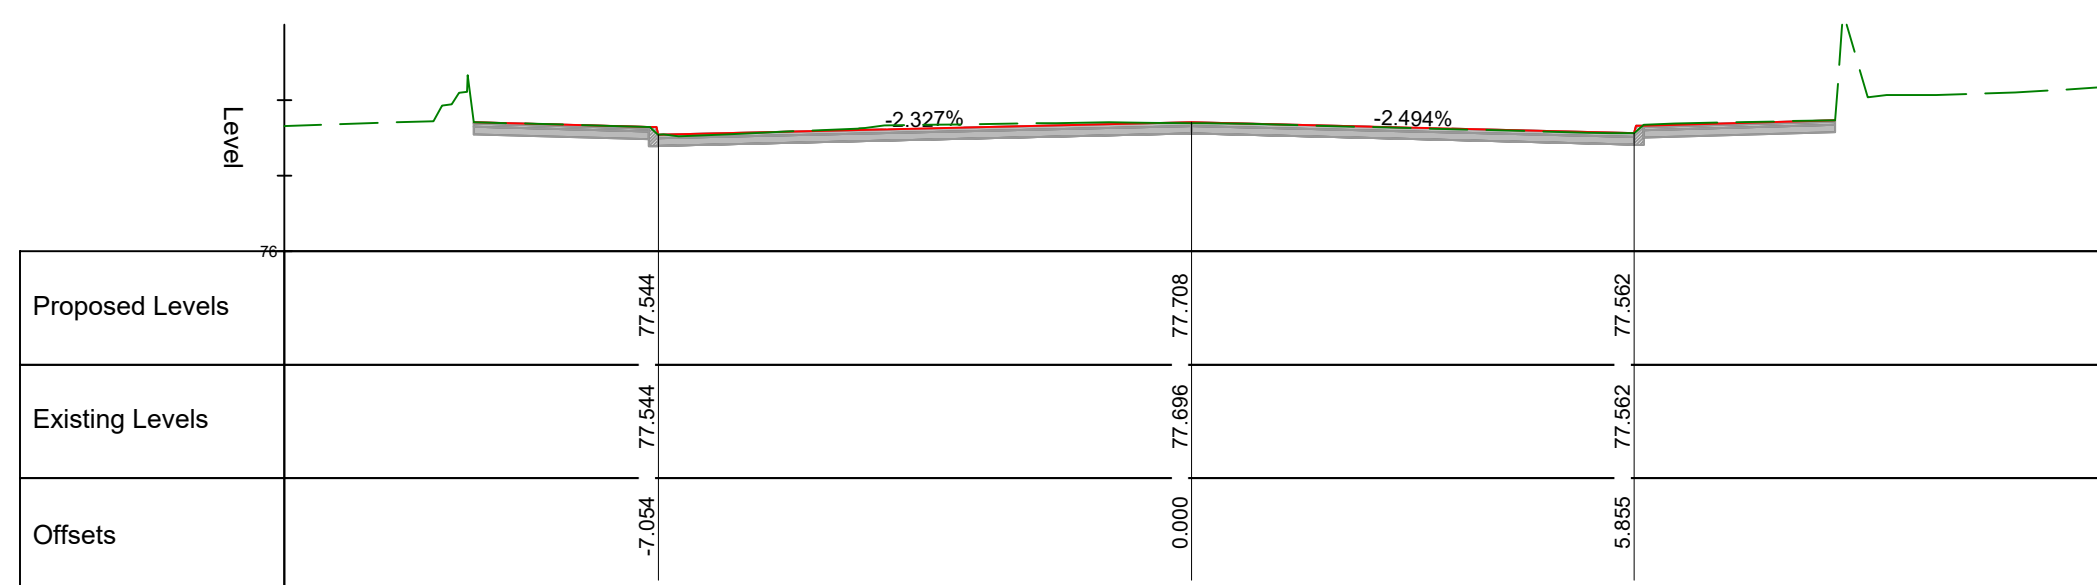


Chainage 150.000

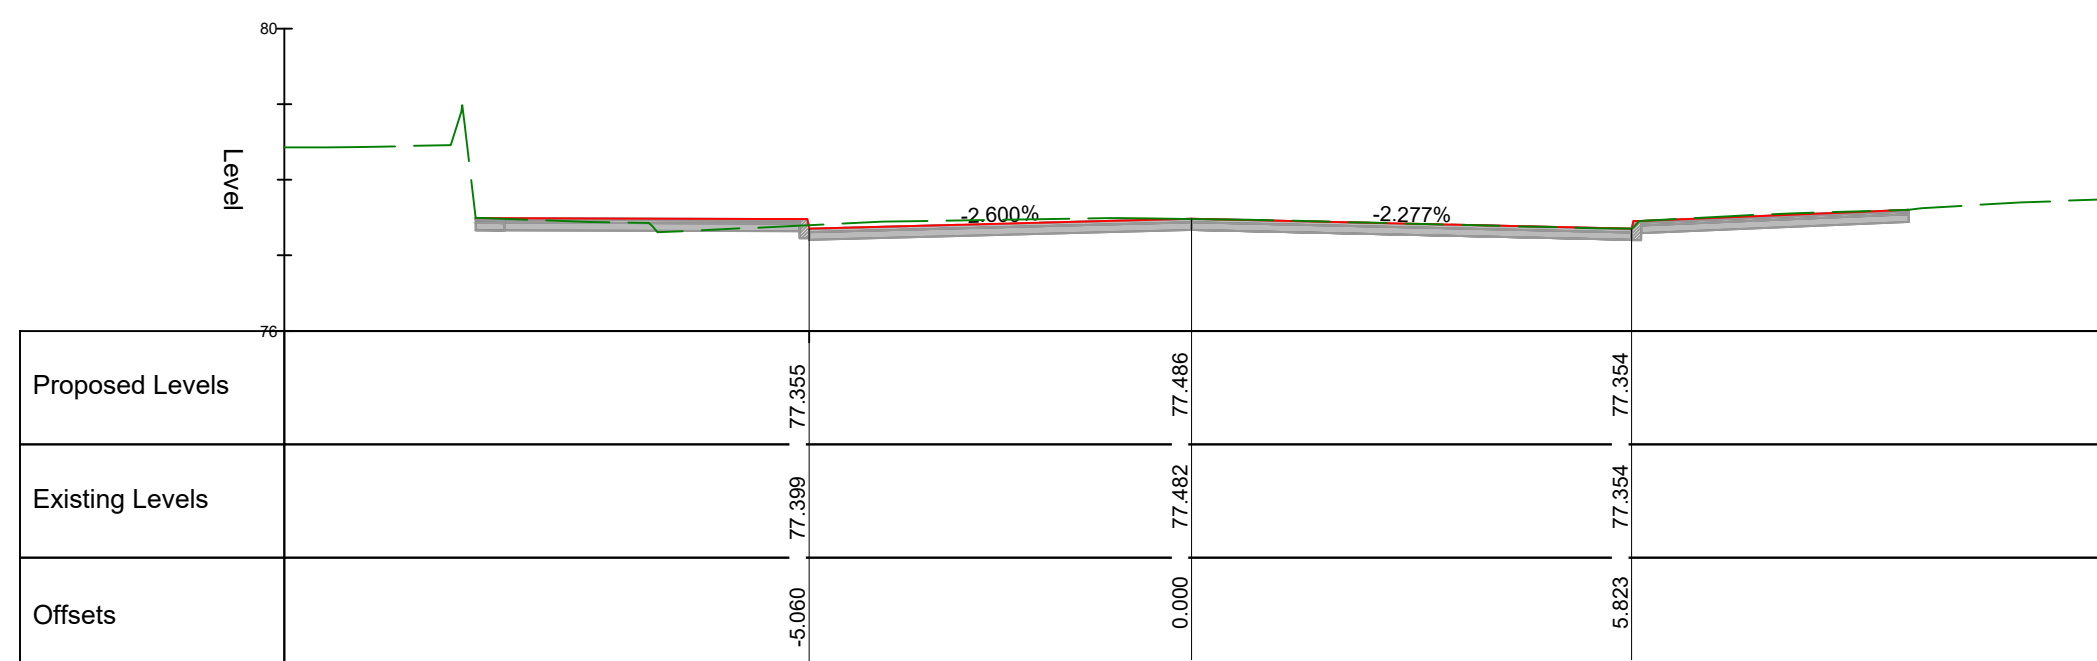


Chainage 140.000

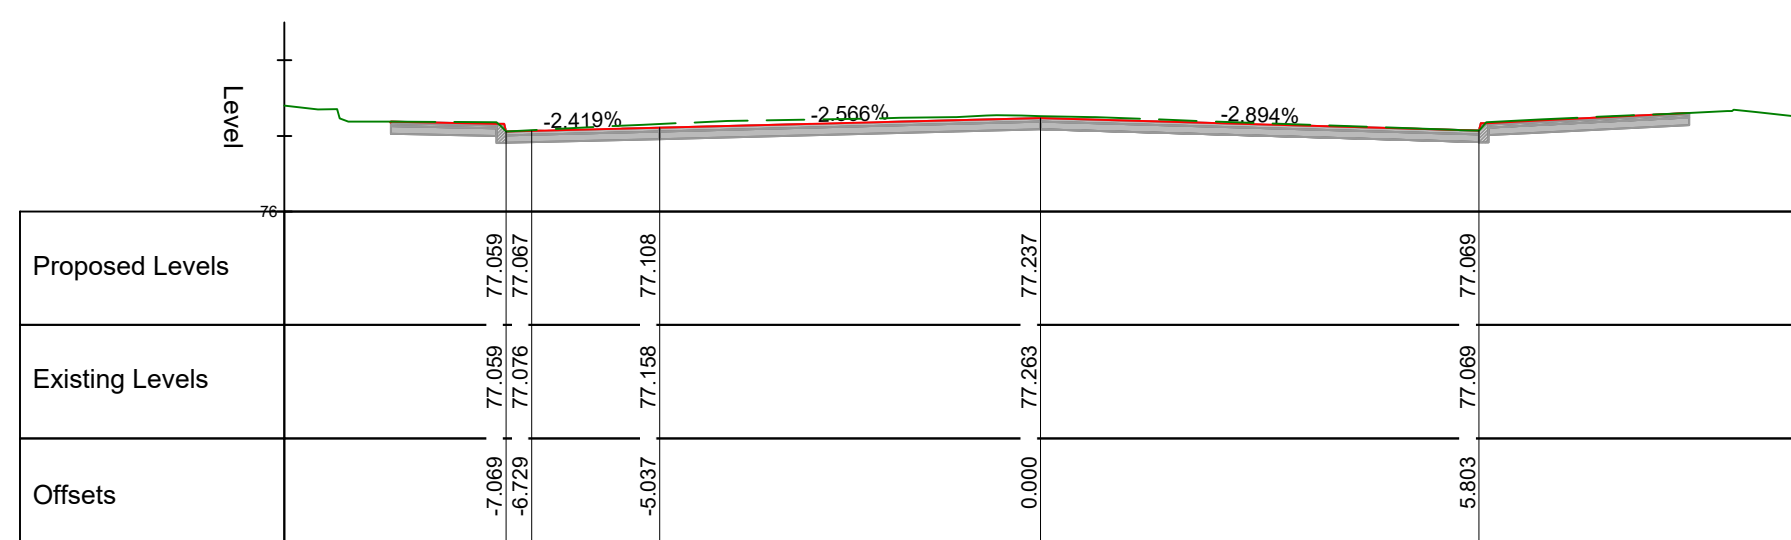


Chainage 130.000

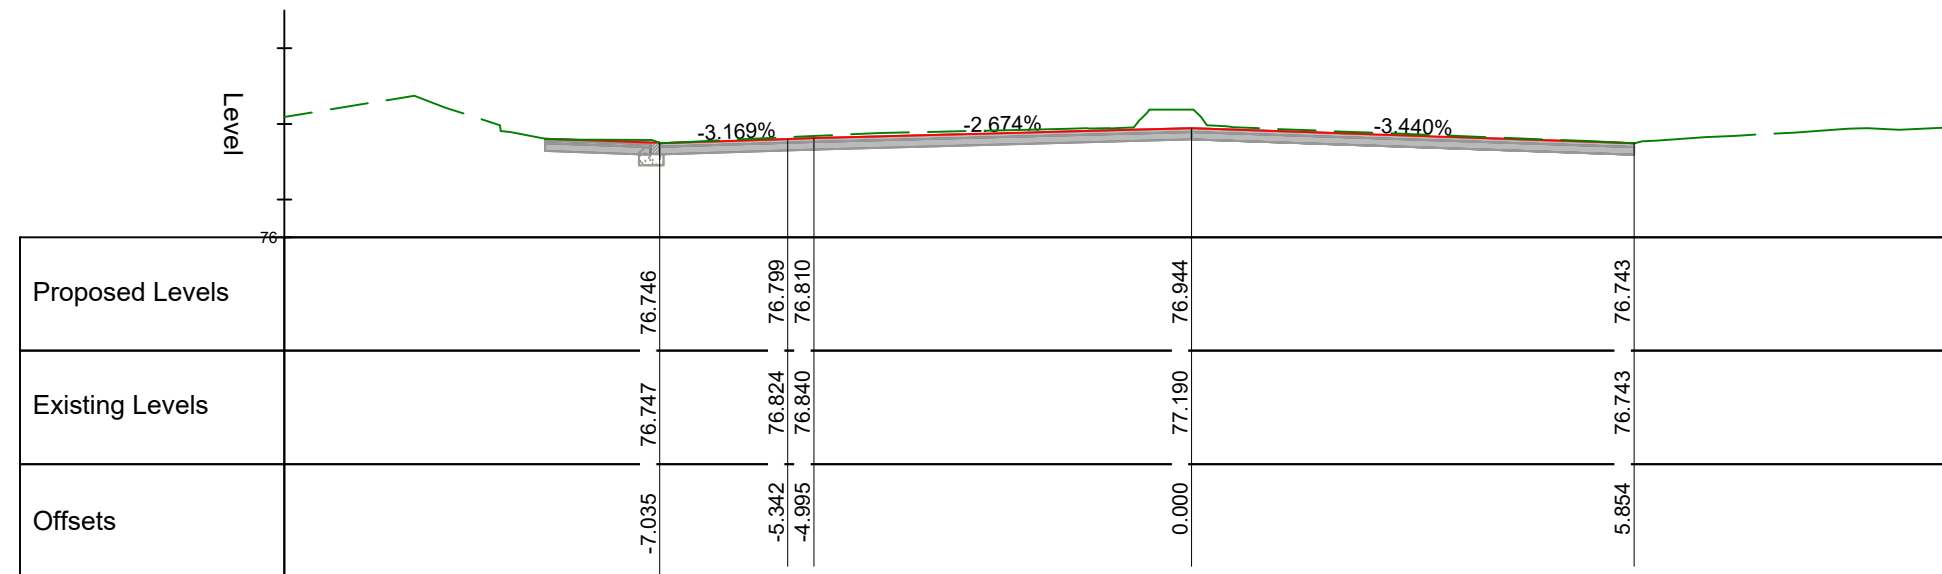


Chainage 120.000

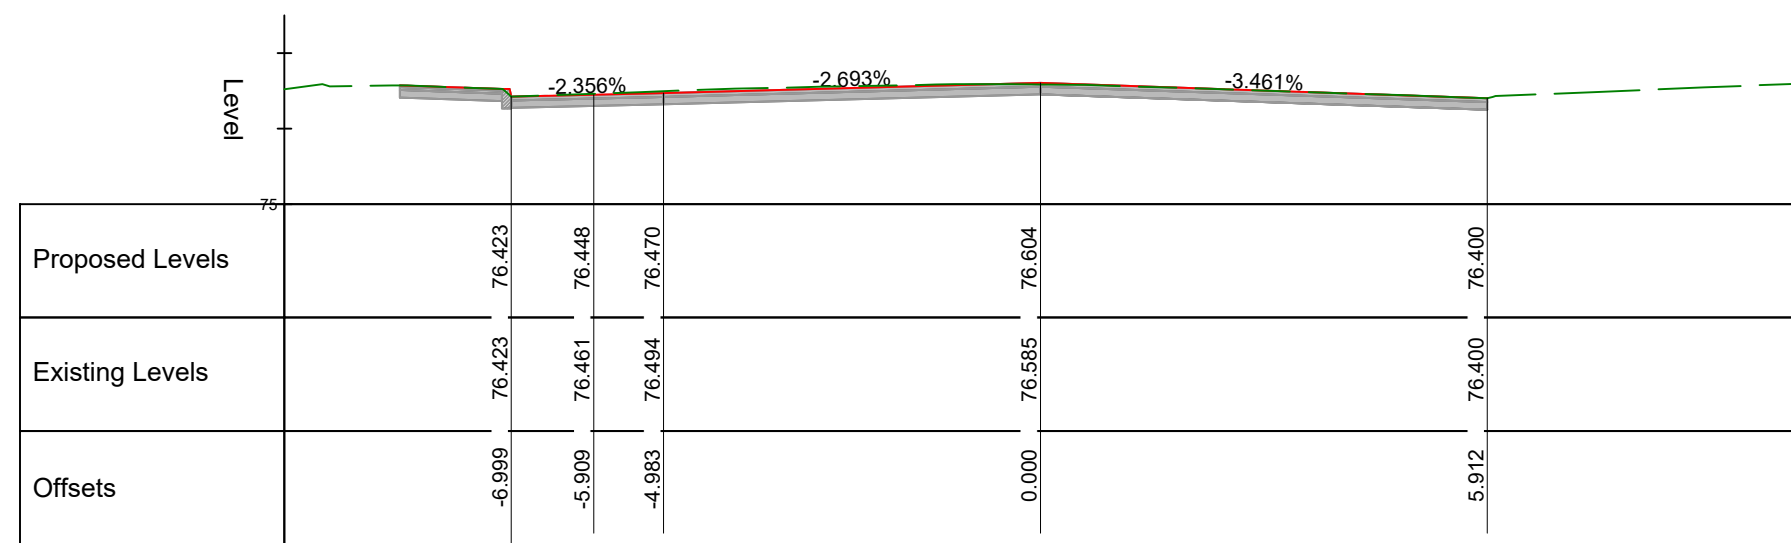


Chainage 110.000

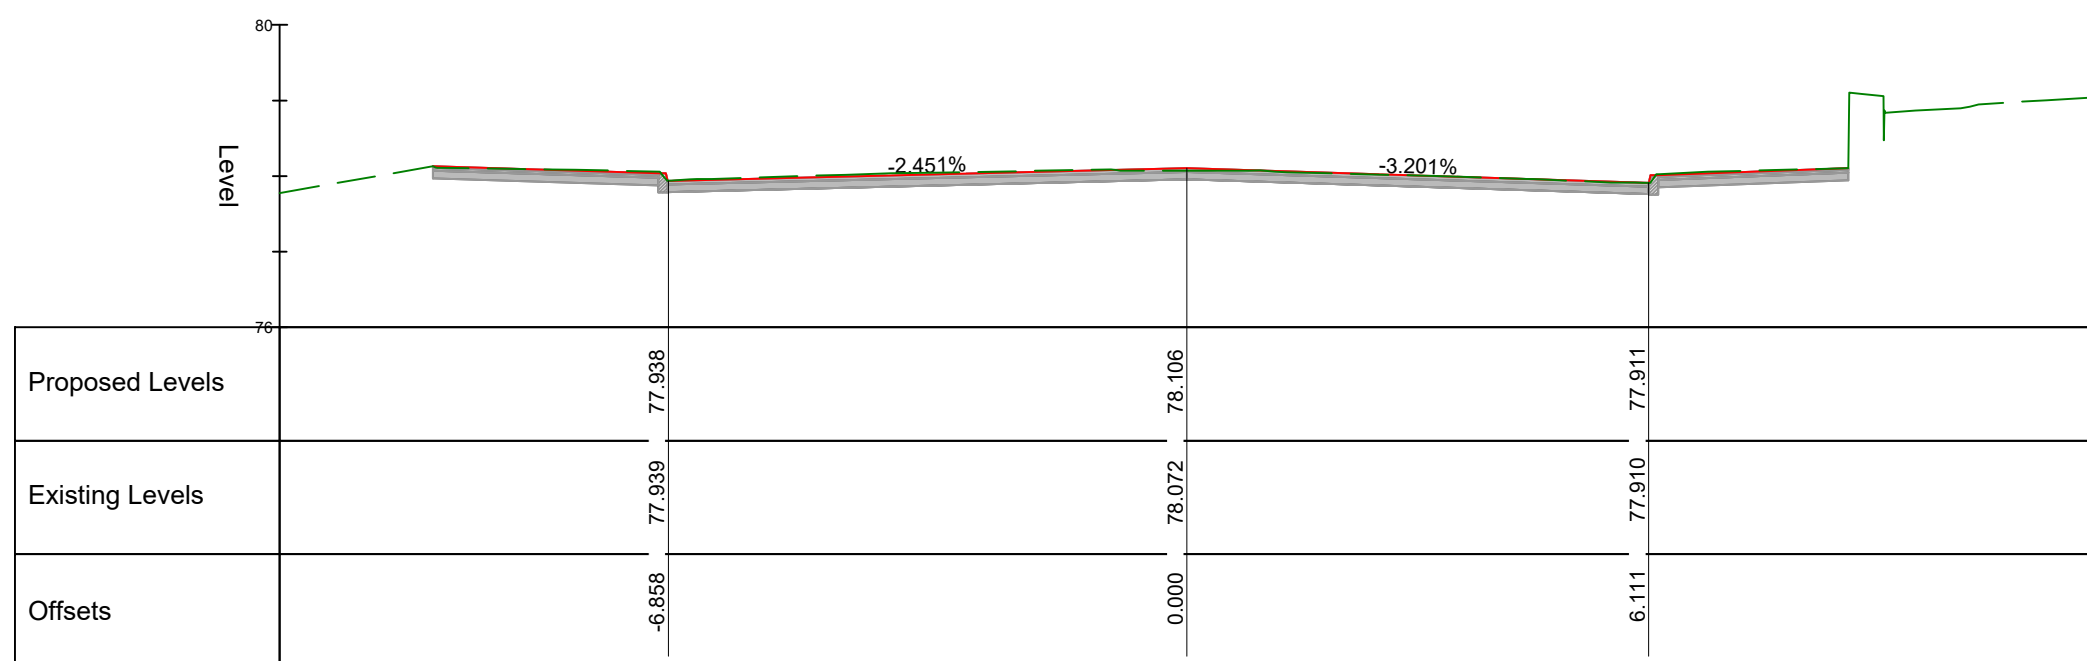


Chainage 200.000

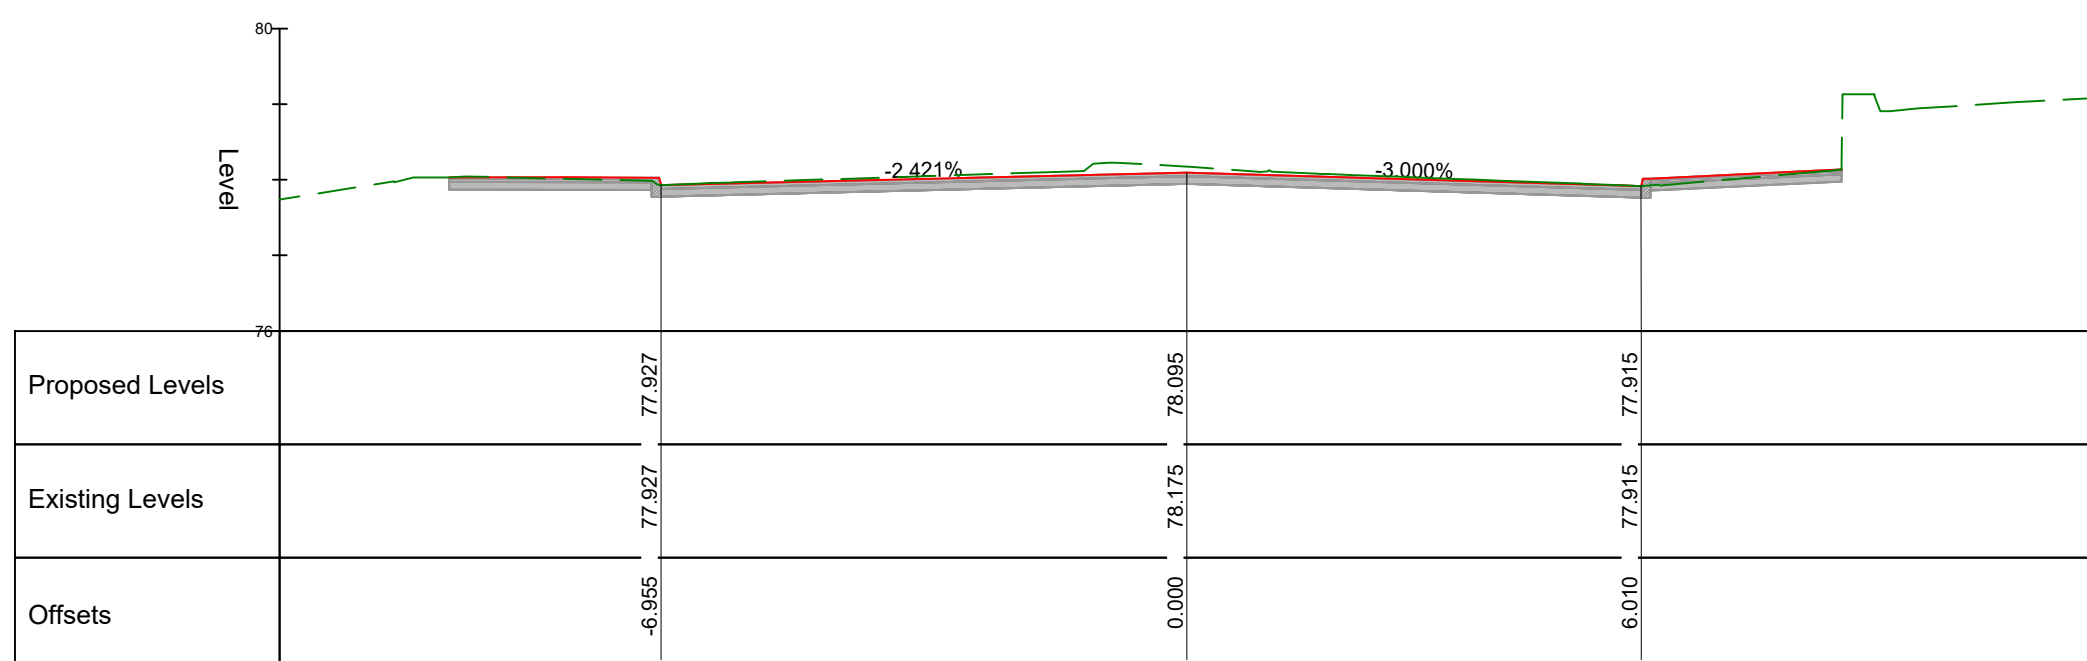


Chainage 190.000

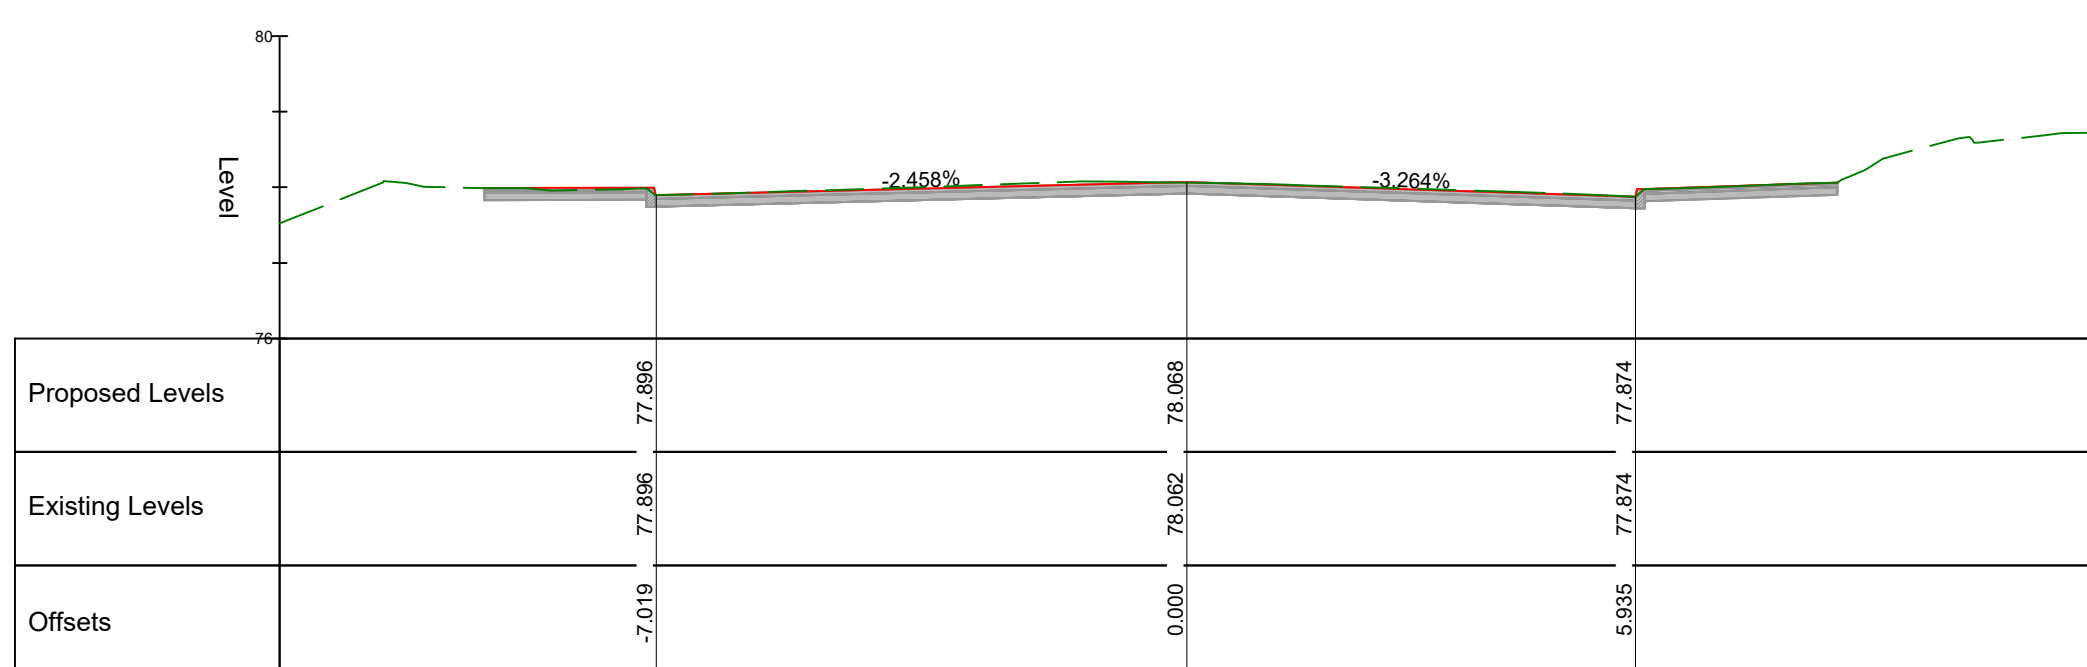



Chainage 180.000

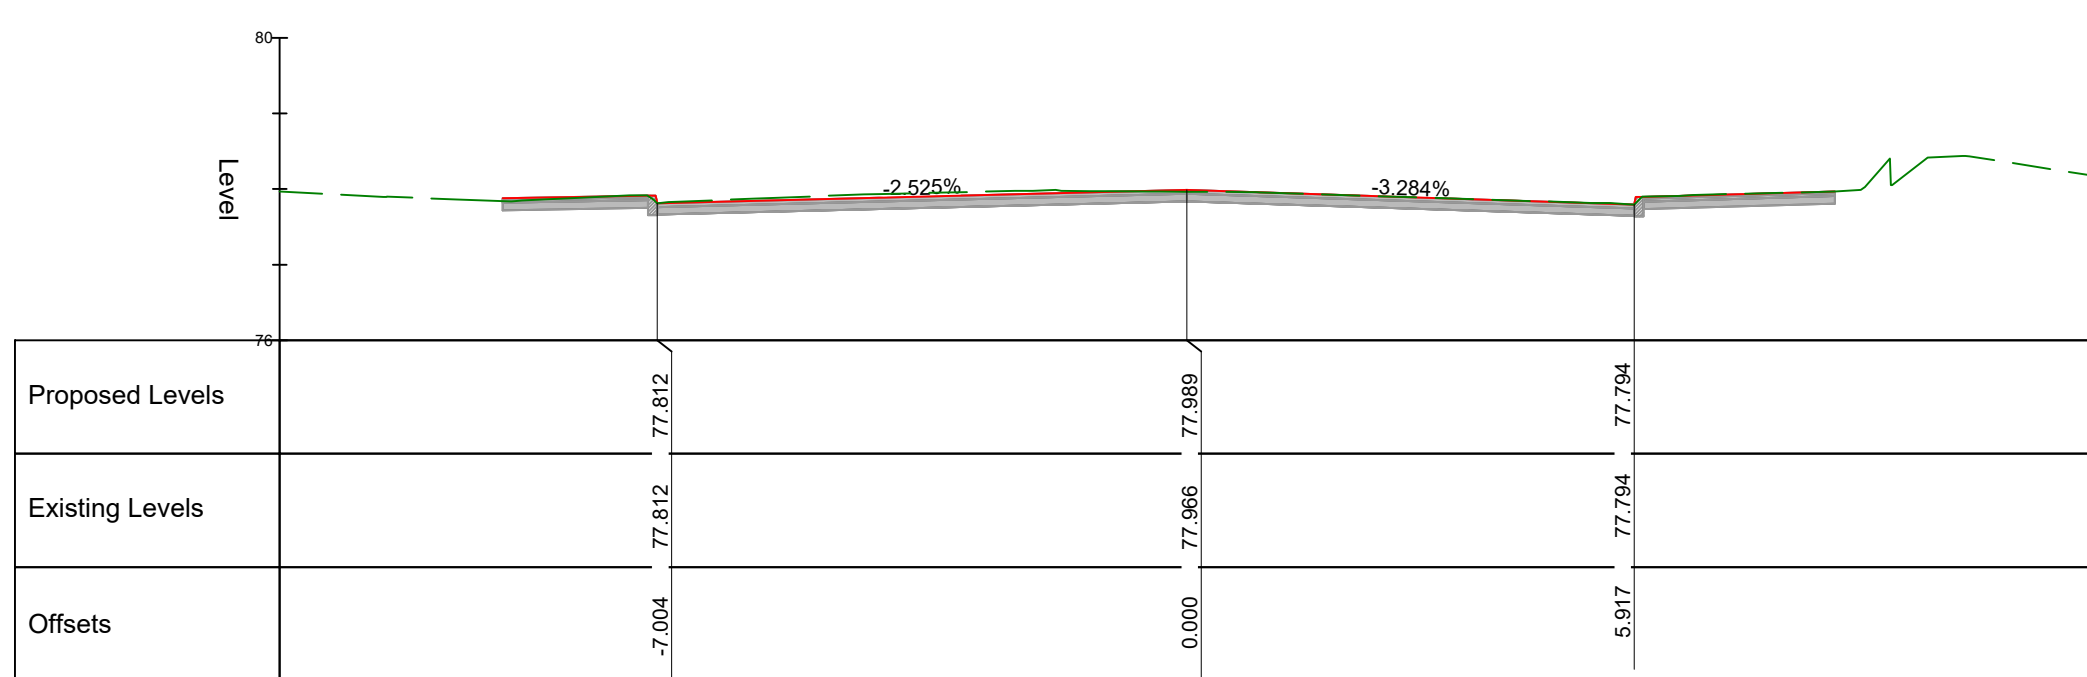


Chainage 170.000

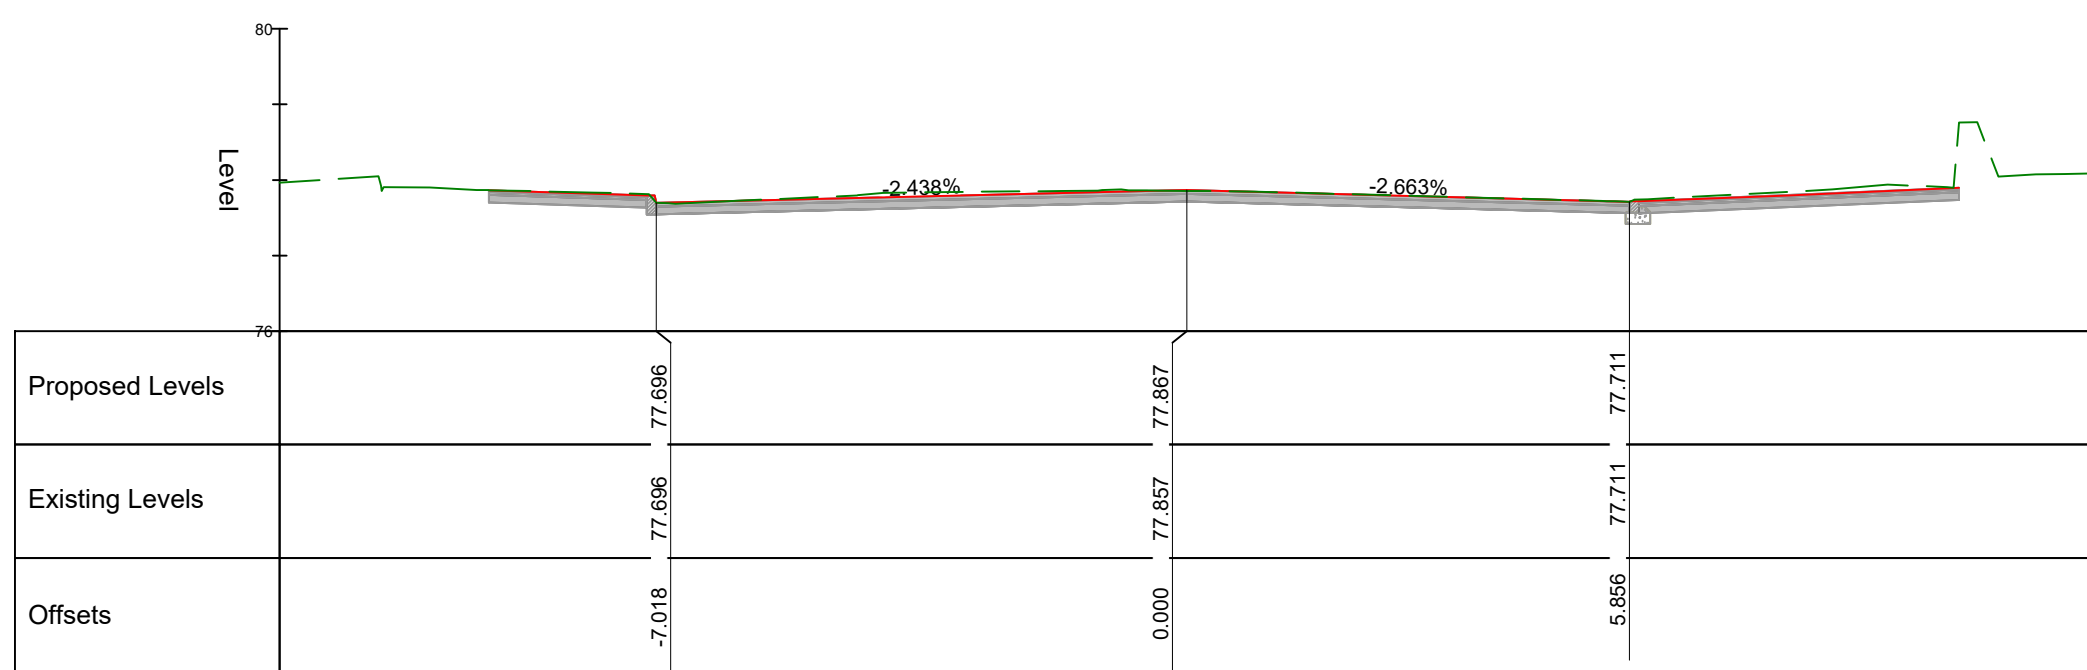


Chainage 160.000

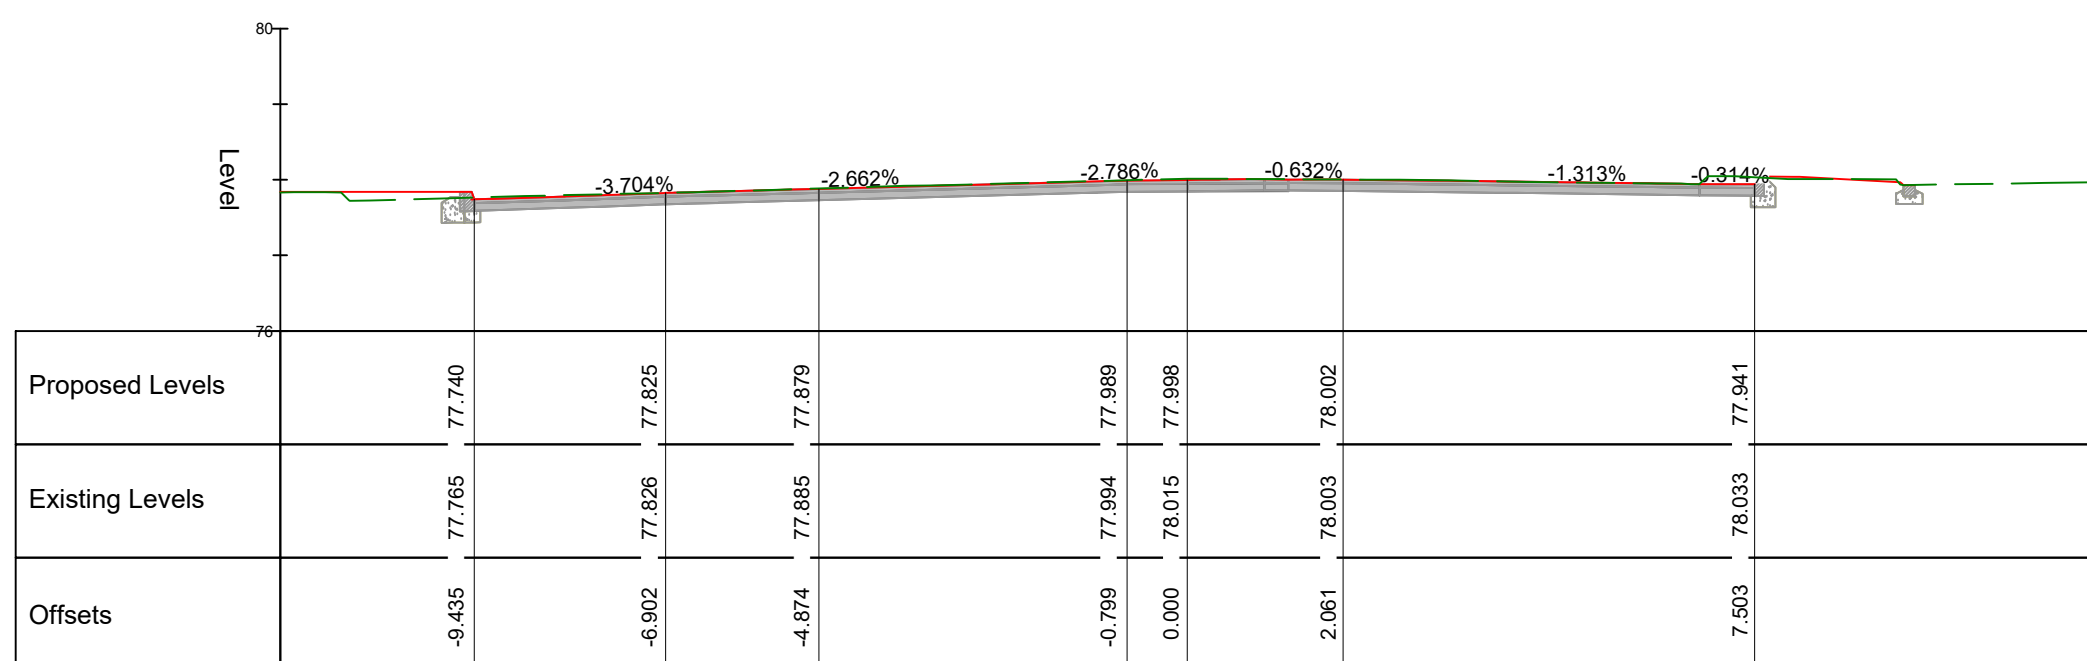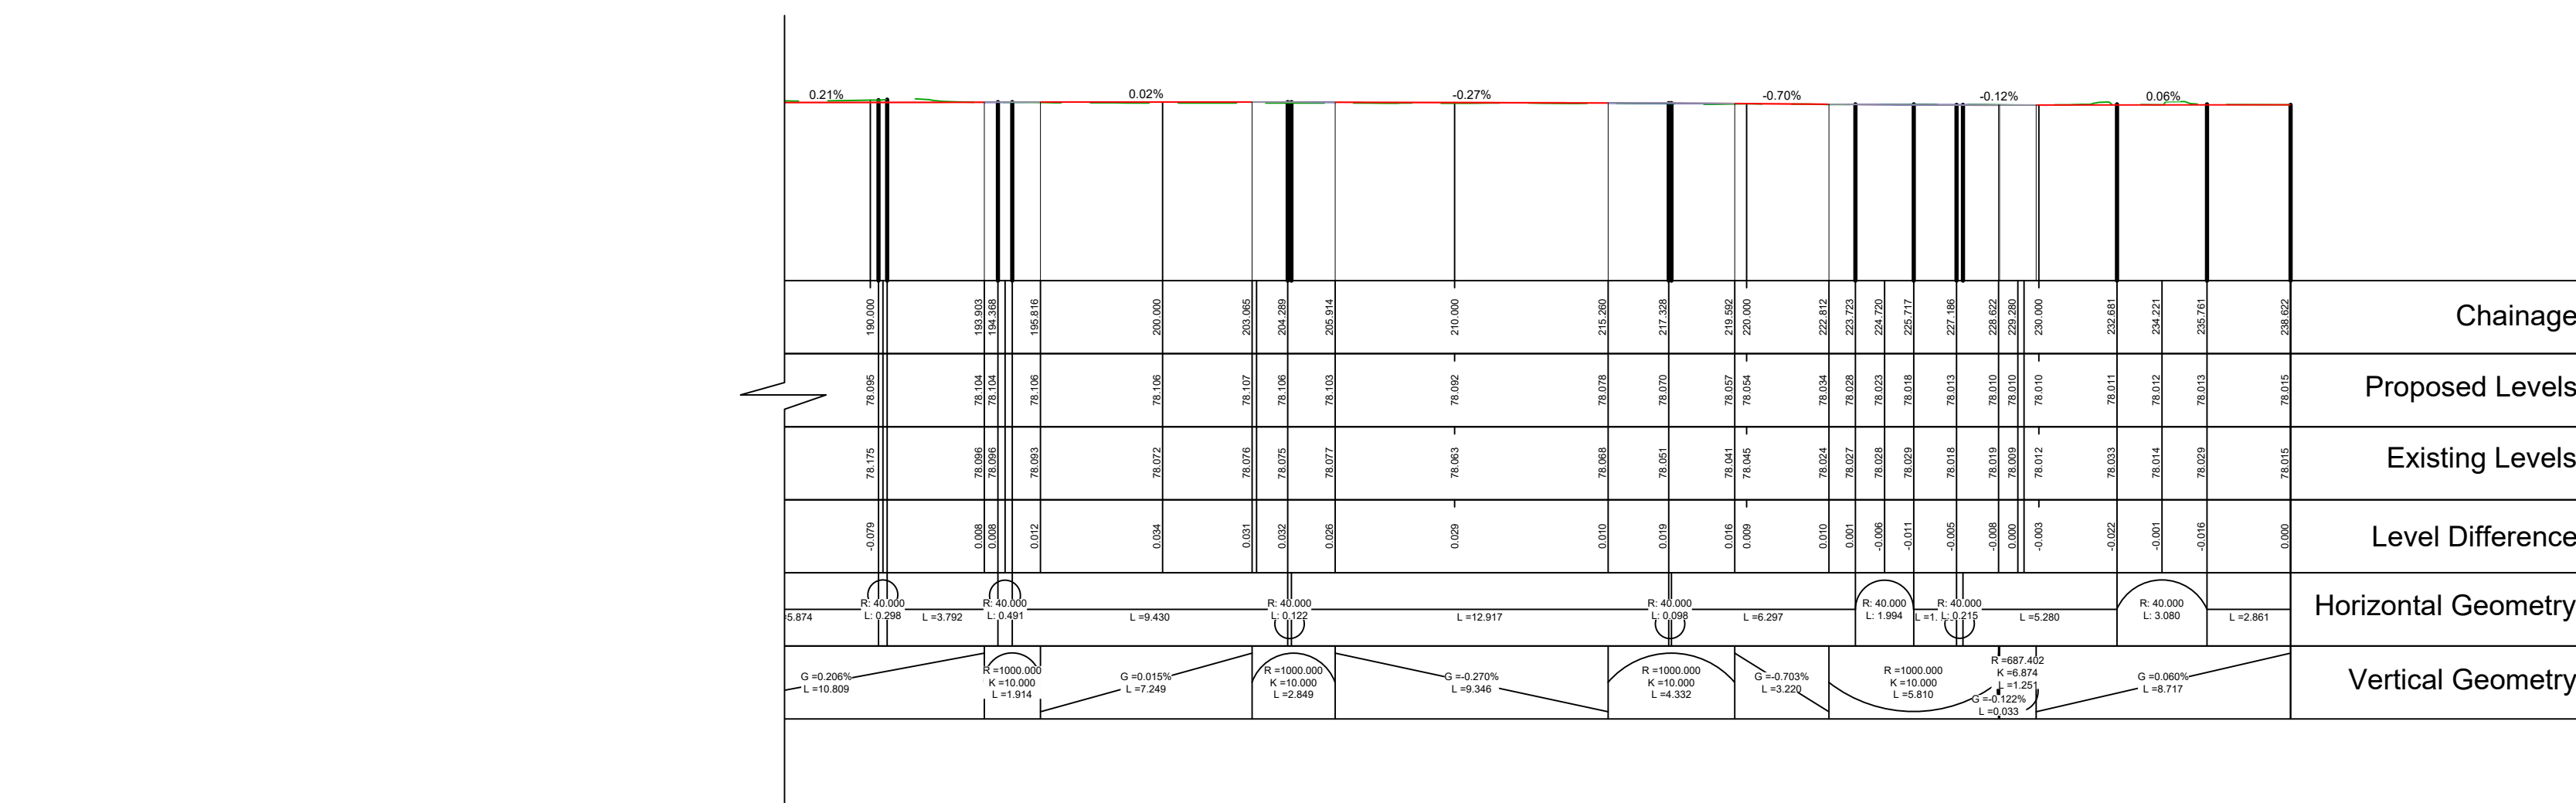


Chainage 238.622

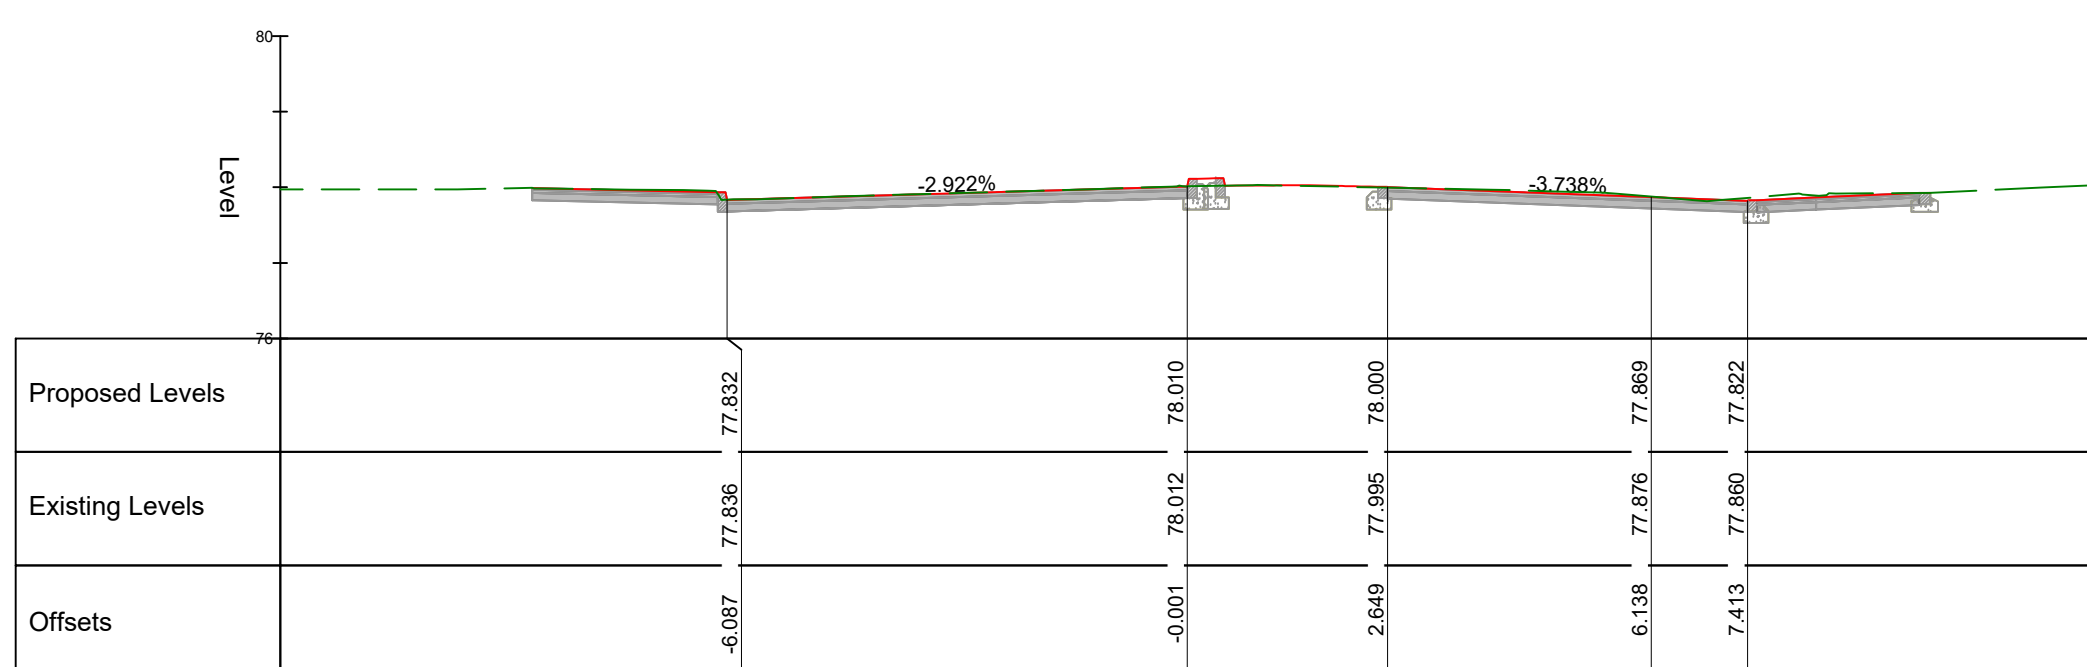

Chainage 230.000

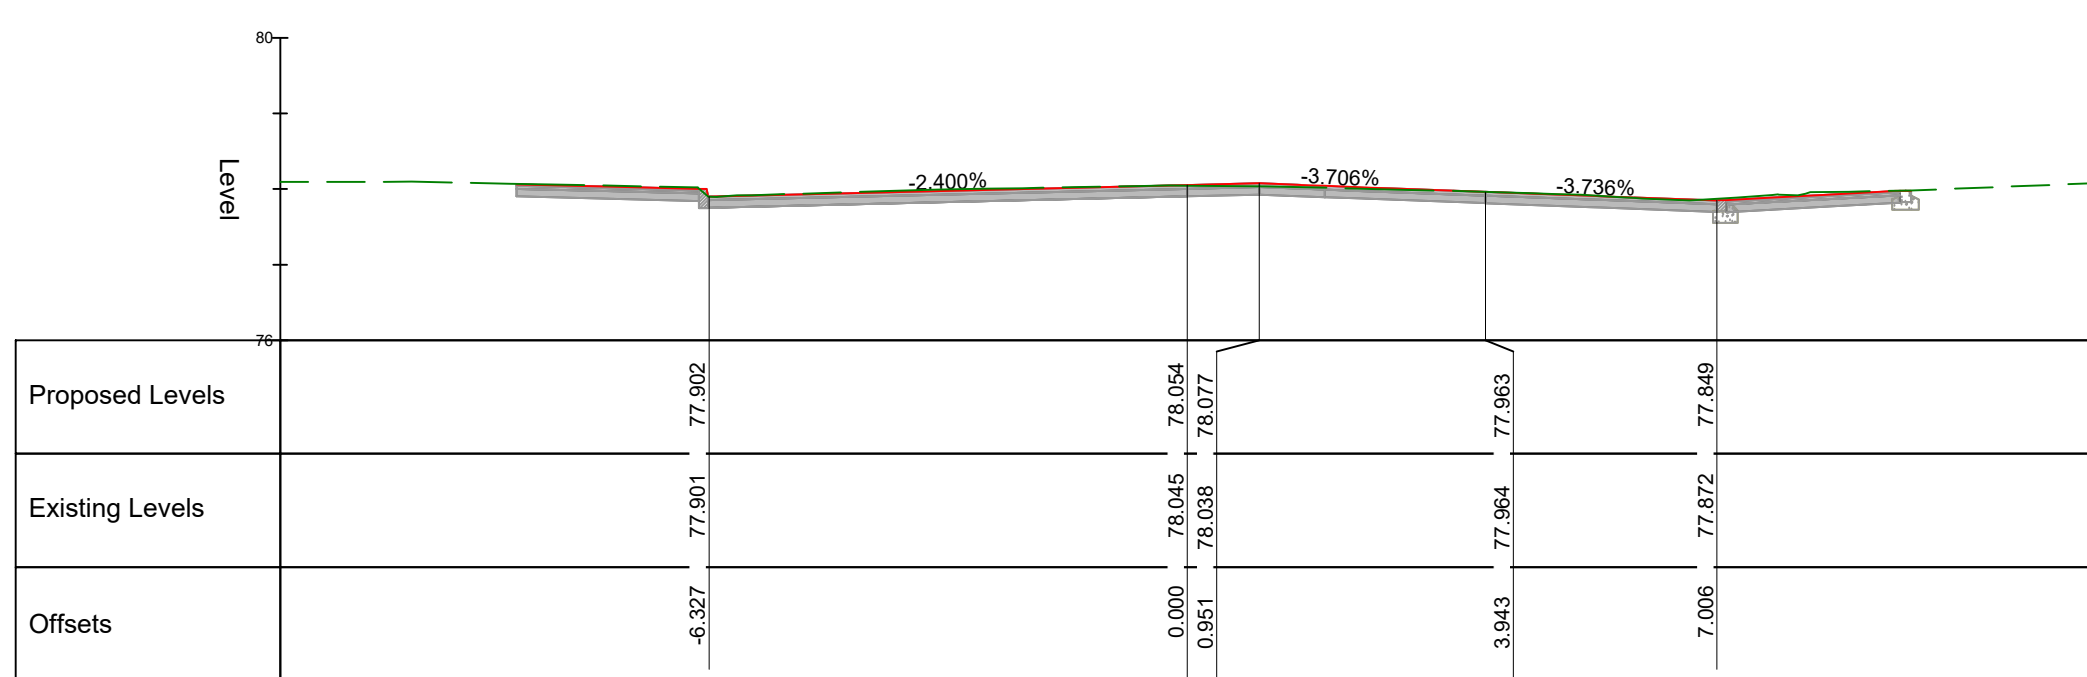

Chainage 220.000

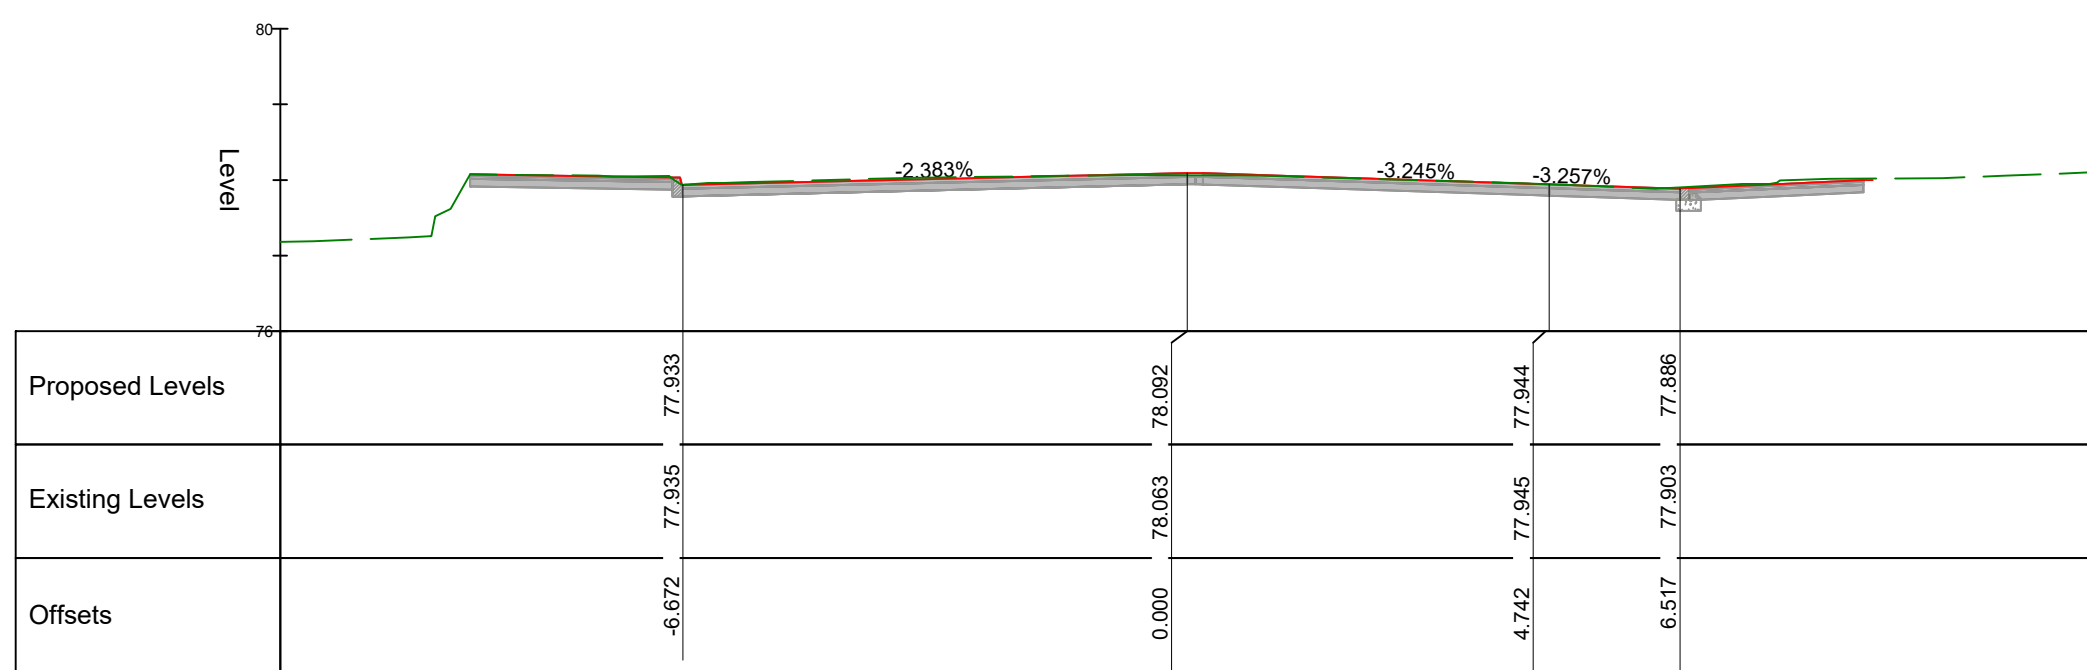

Chainage 210.000

Based upon the 2018 Ordnance Survey Mapping with the permission of the Controller of Her Majesty's Stationery Office. Crown copyright. Unauthorized reproduction infringes Crown copyright and may lead to prosecution or civil proceedings.
Kirklees Metropolitan Council, Licence Number: 100019241.
Date: 2018