

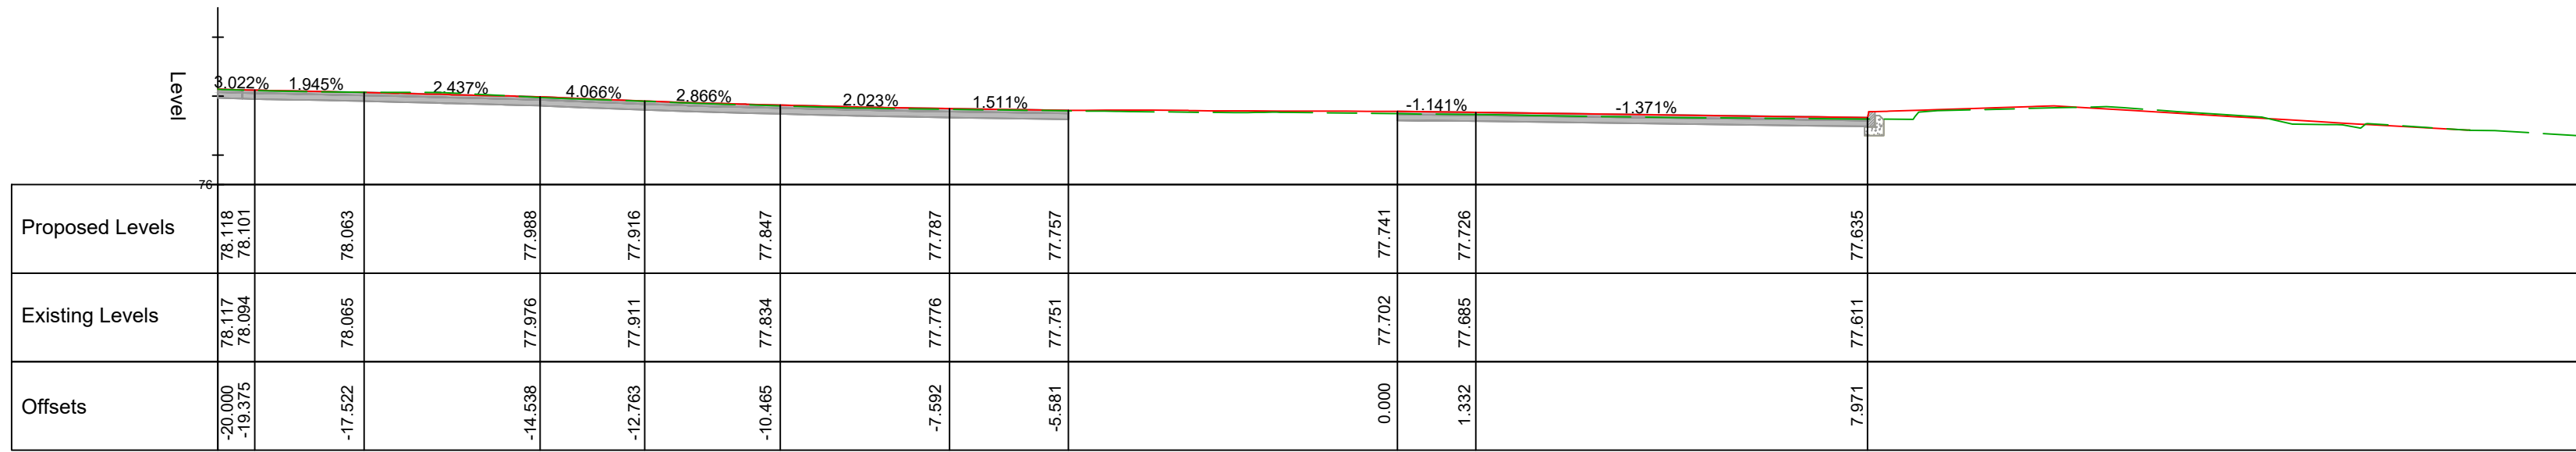



MC17 BRIDGE ST - LONGSECTION
DATUM: 75.000
SCALE 1:200 (H 1:100, V 1:100)

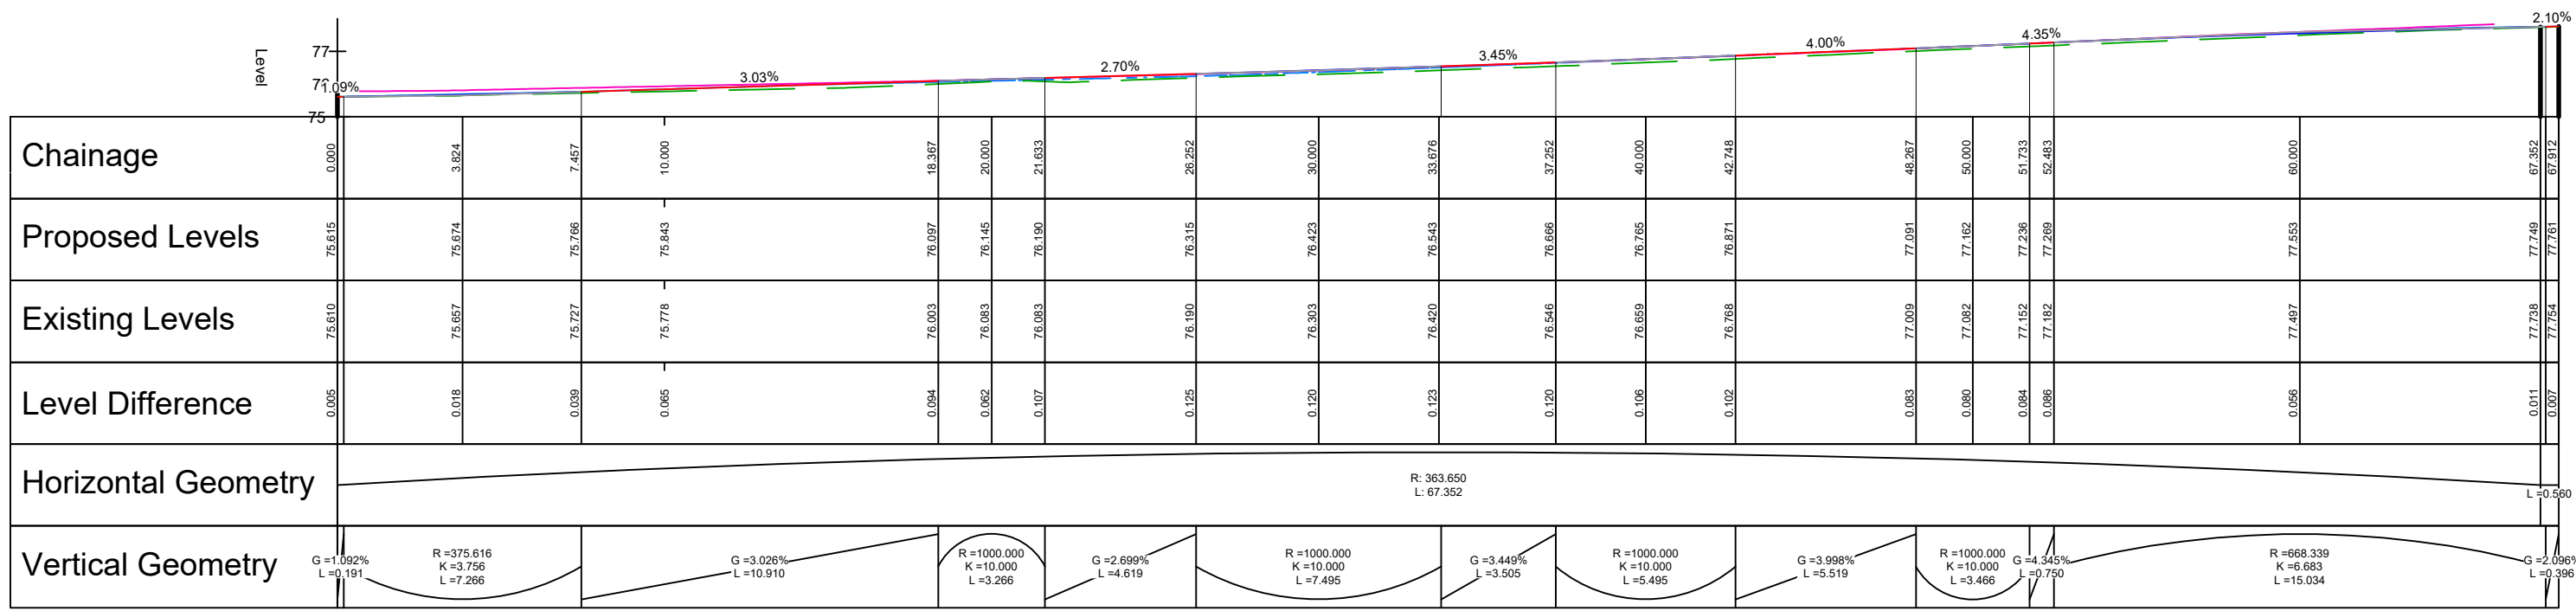


Chainage 40.000

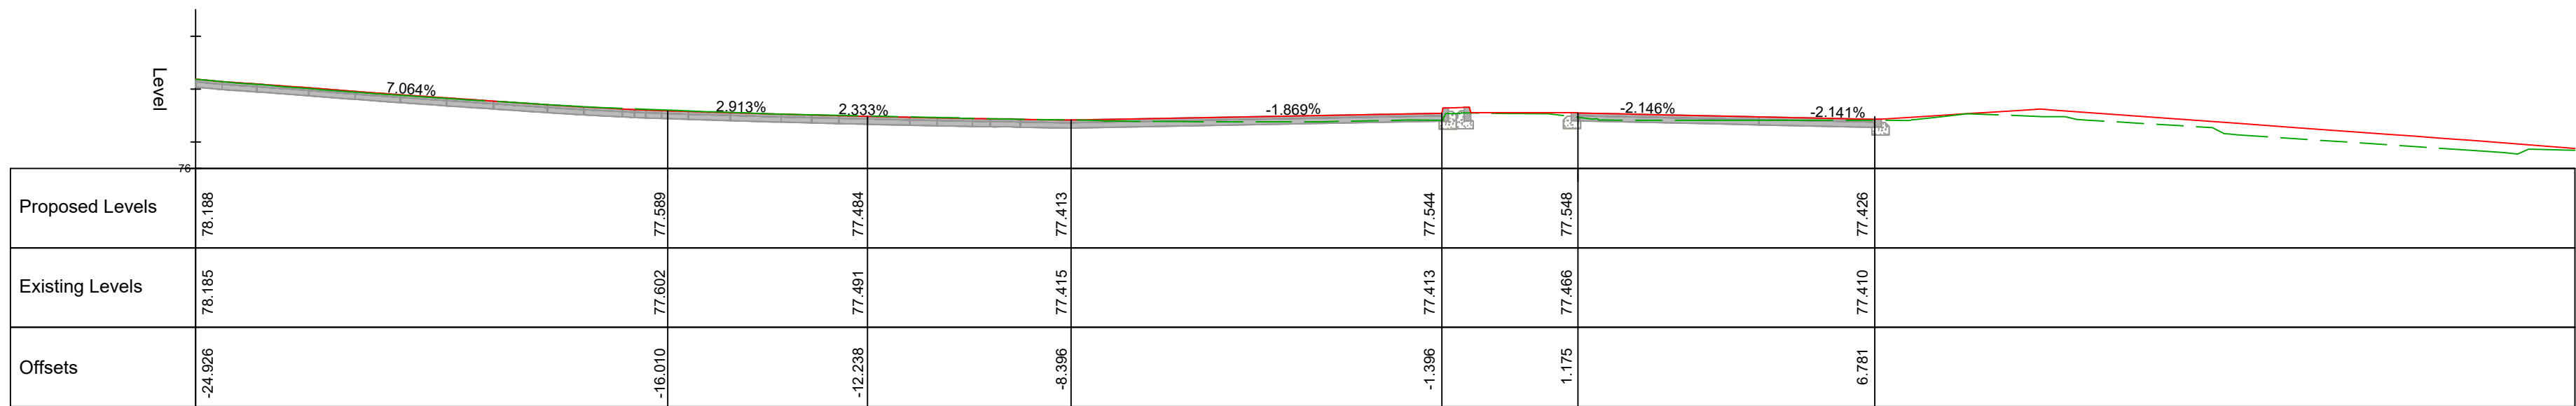


Chainage 30.000

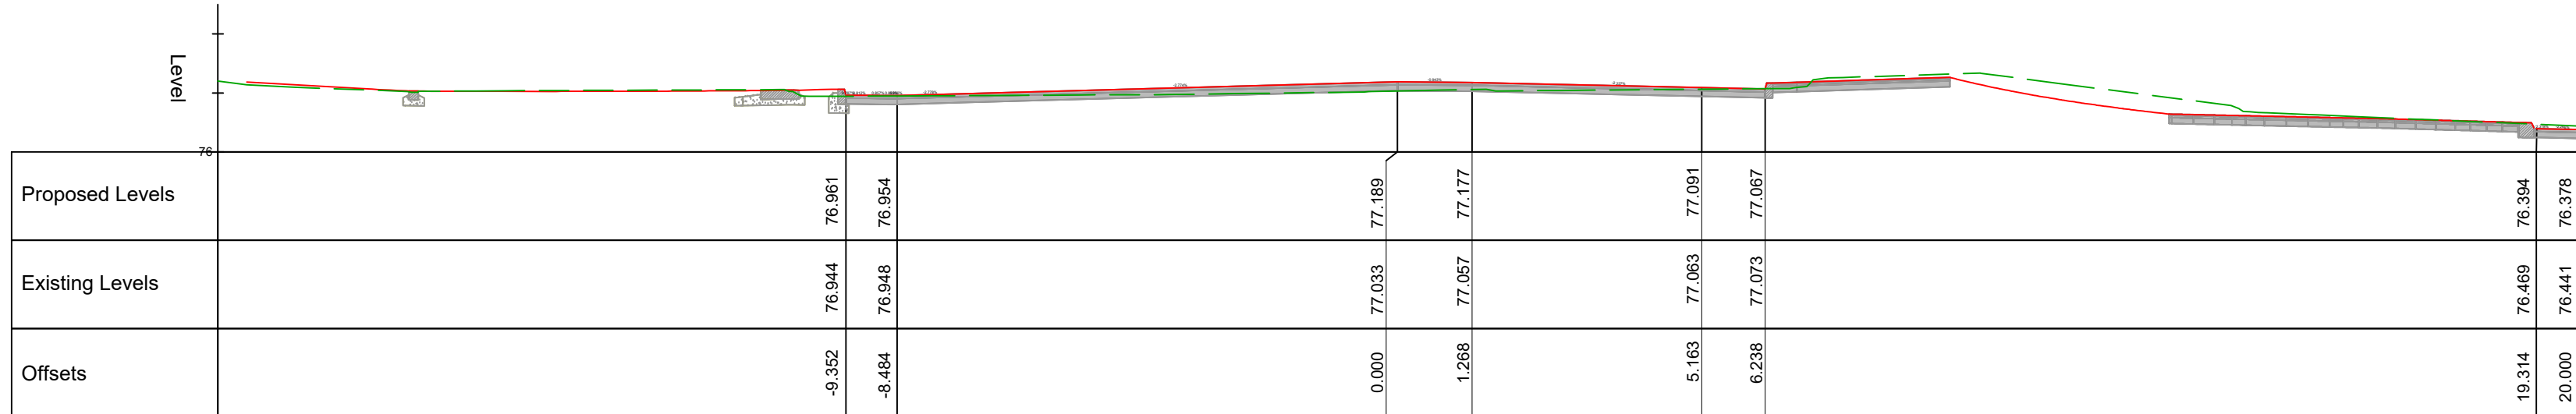

Chainage 20.000

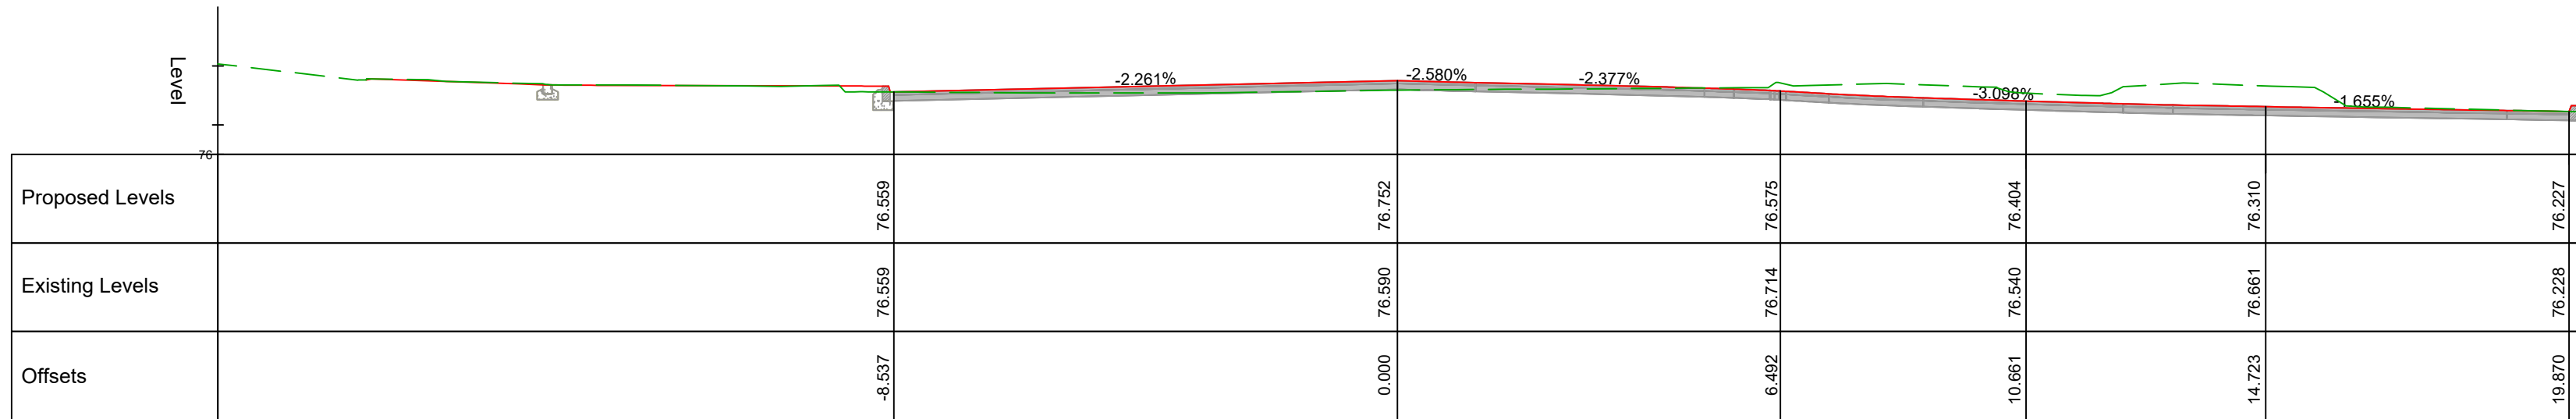

Chainage 10.000

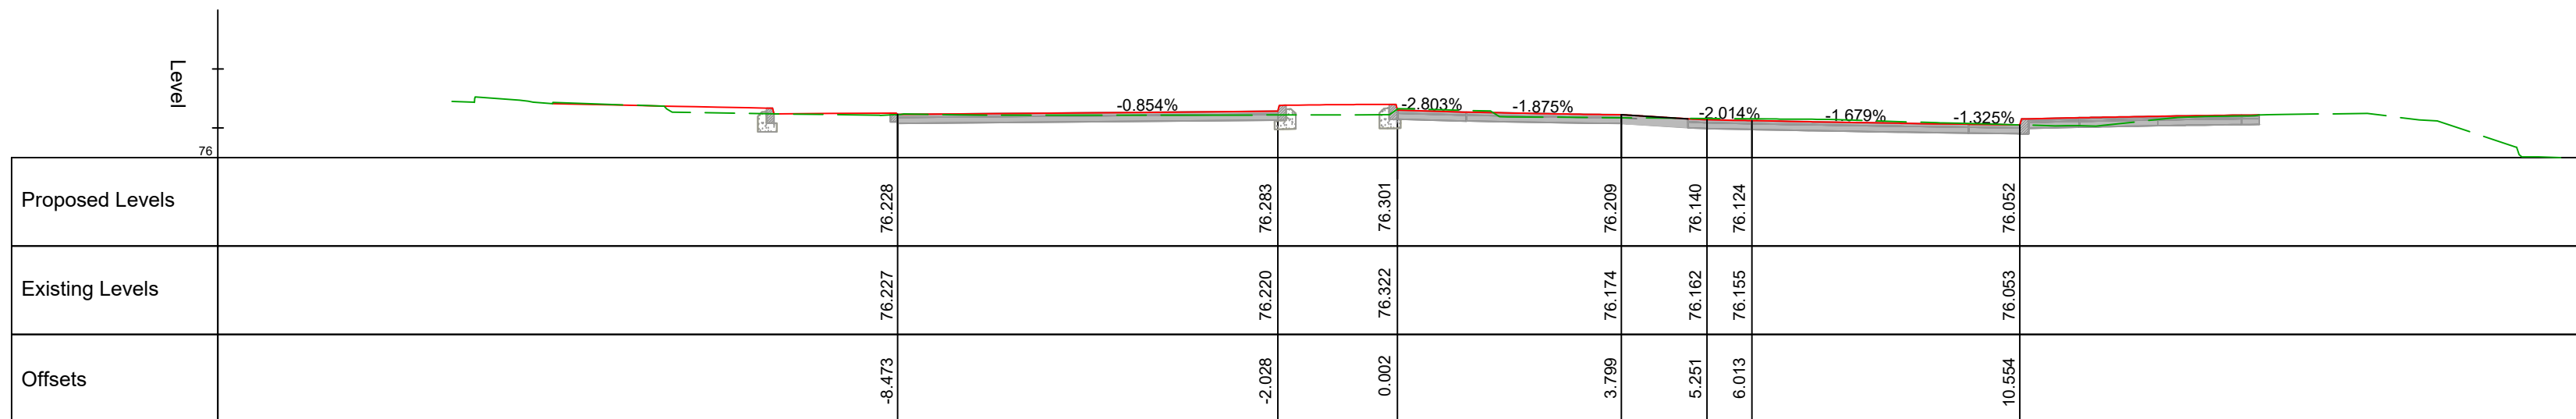


Chainage 0.000

MC18 BG ST TO ST AL ST - CROSS SECTION
CHAINAGE 10.000 TO 131.230
SCALE 1:100



Chainage 43.164

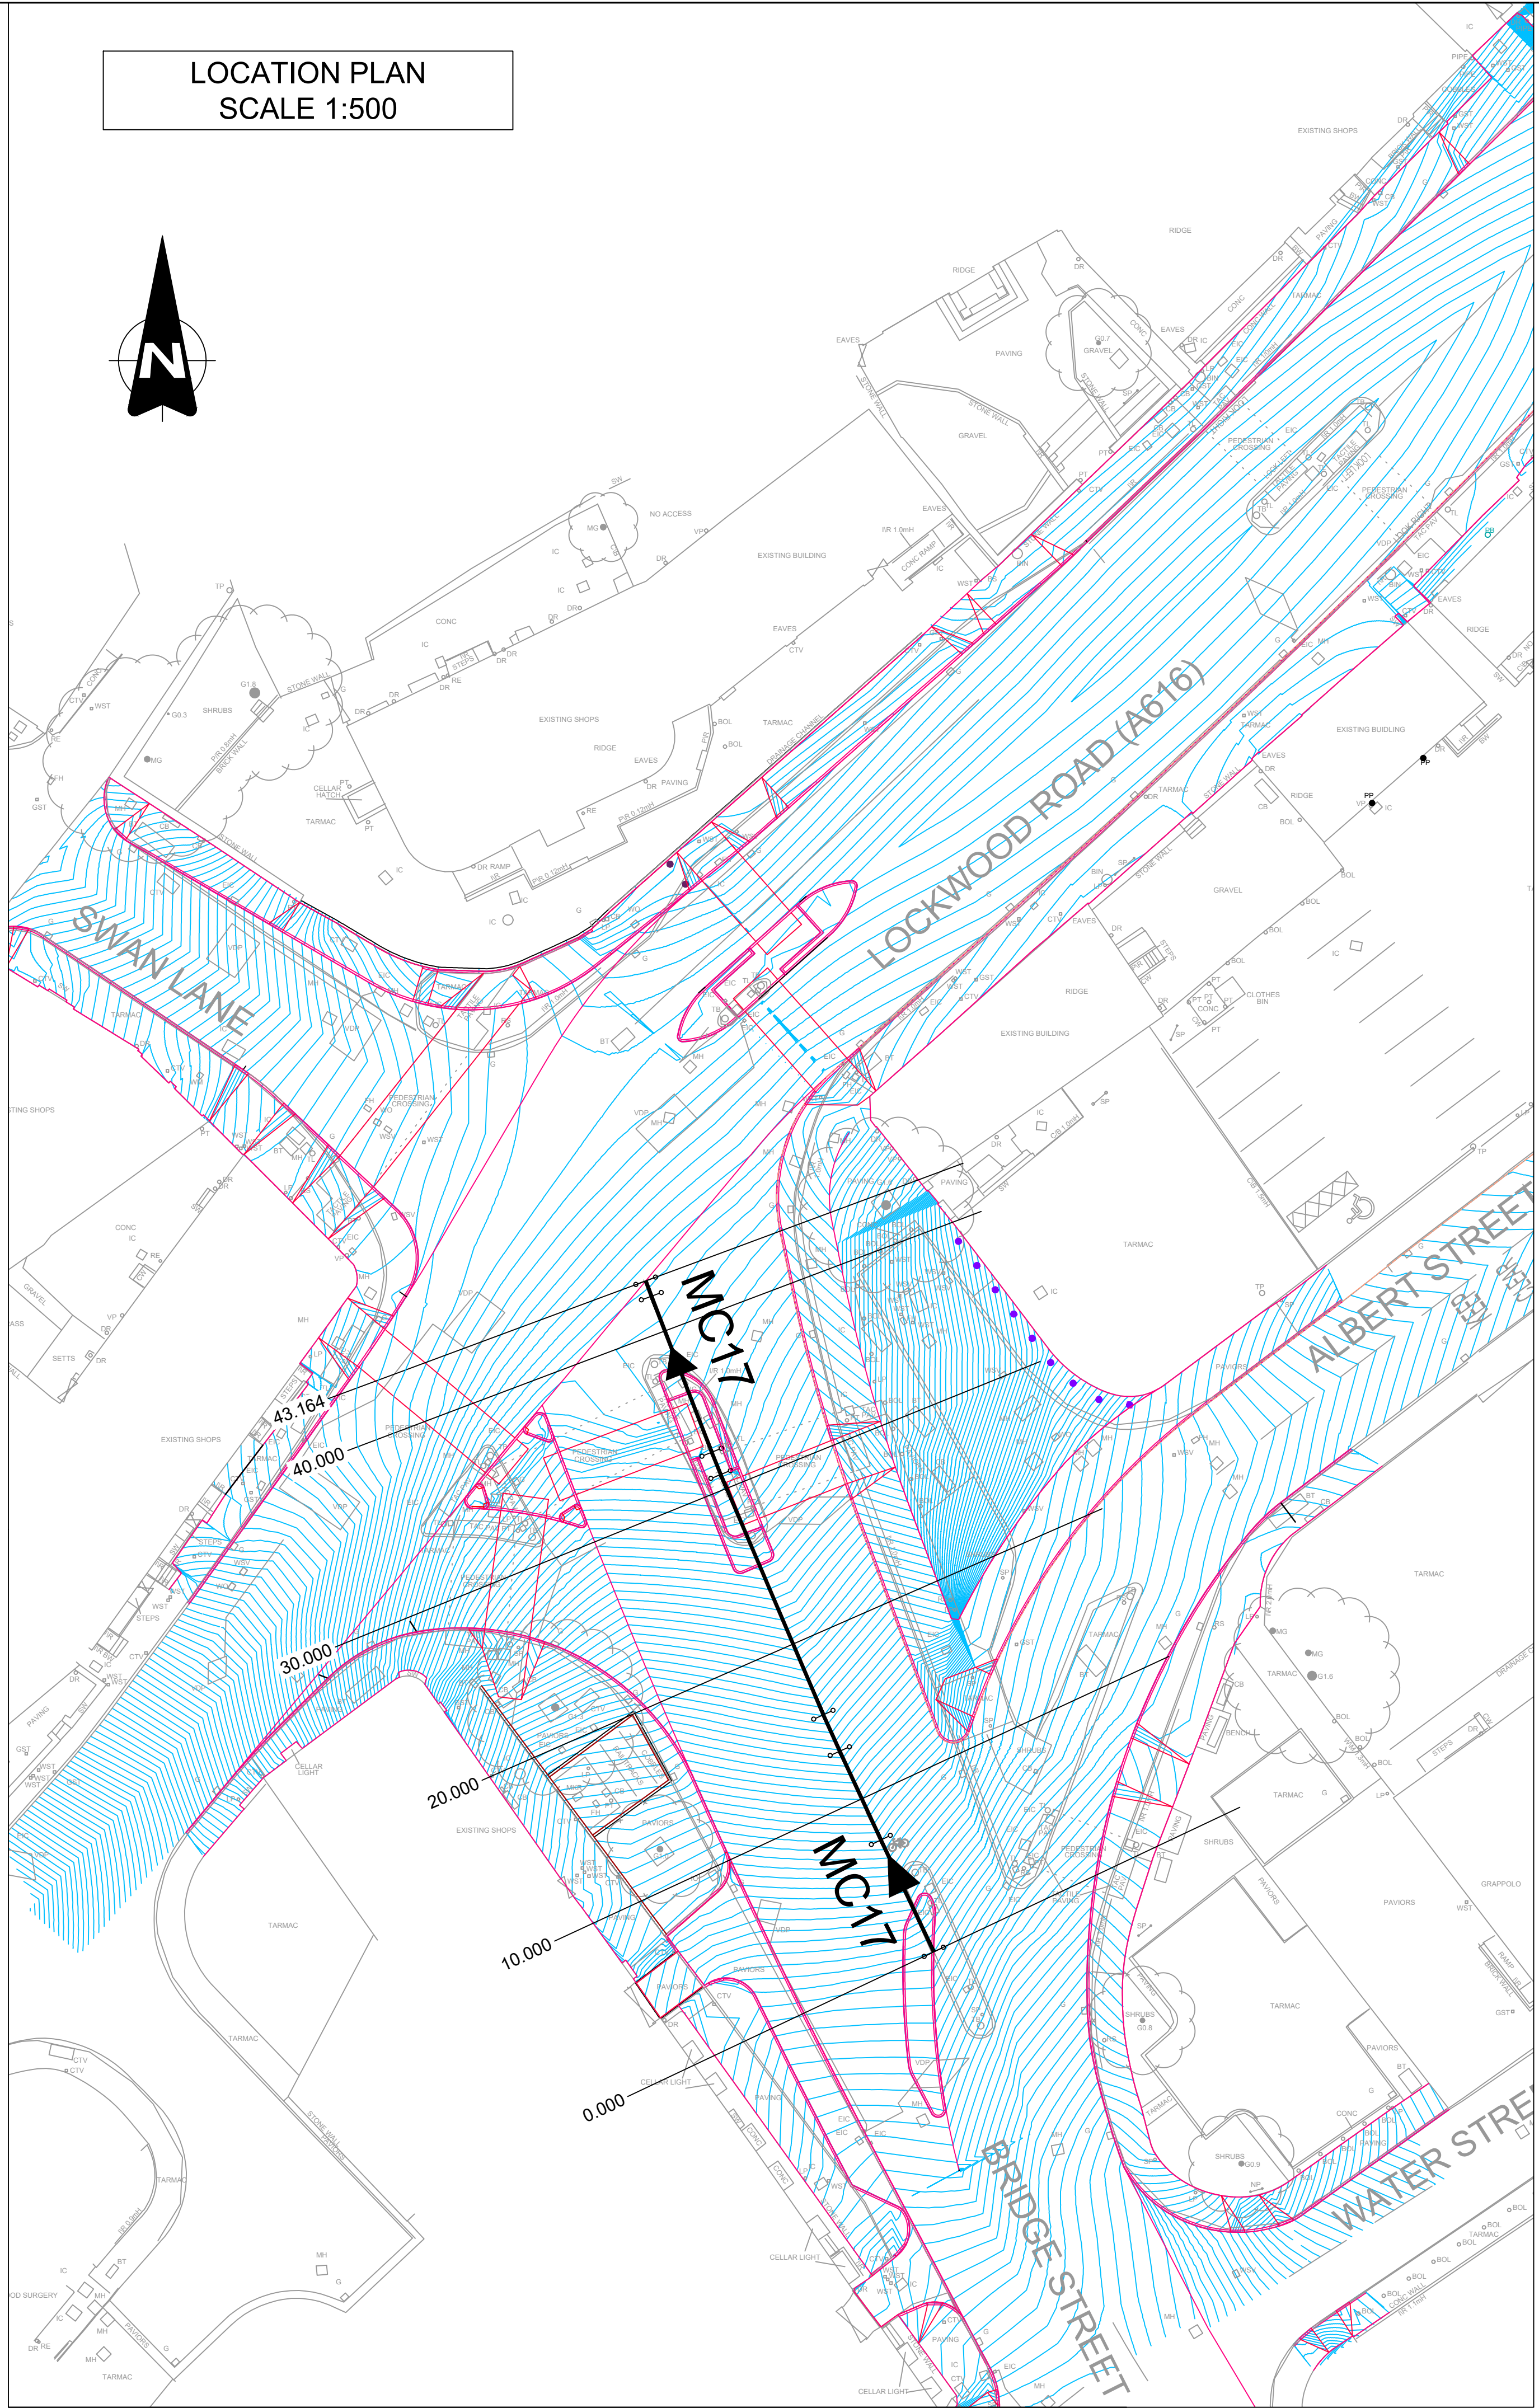

REF.	DATE	REVISIONS
Streetscene and Housing Service Highways and Operation Division Flint Street, Farnworth Huddersfield HD1 6LG		
SECTION Highway Design		
DRAWN	KK	CHECKED CW
SCALE	PROJECT NO.	DATE
As shown	25/64313	July 2020
PROJECT Huddersfield Southern Corridors Lockwood Bar Improvement		
TITLE Long & Cross Section Plan MC17 BRIDGE STEERT CH 0.000 to 43.164		
DRAWING No. HD/25/64313/CS-07		
CAD No.		