


Footway palette



Standard grey kerb
Mistral - Charcoal
Charmwood - Buff

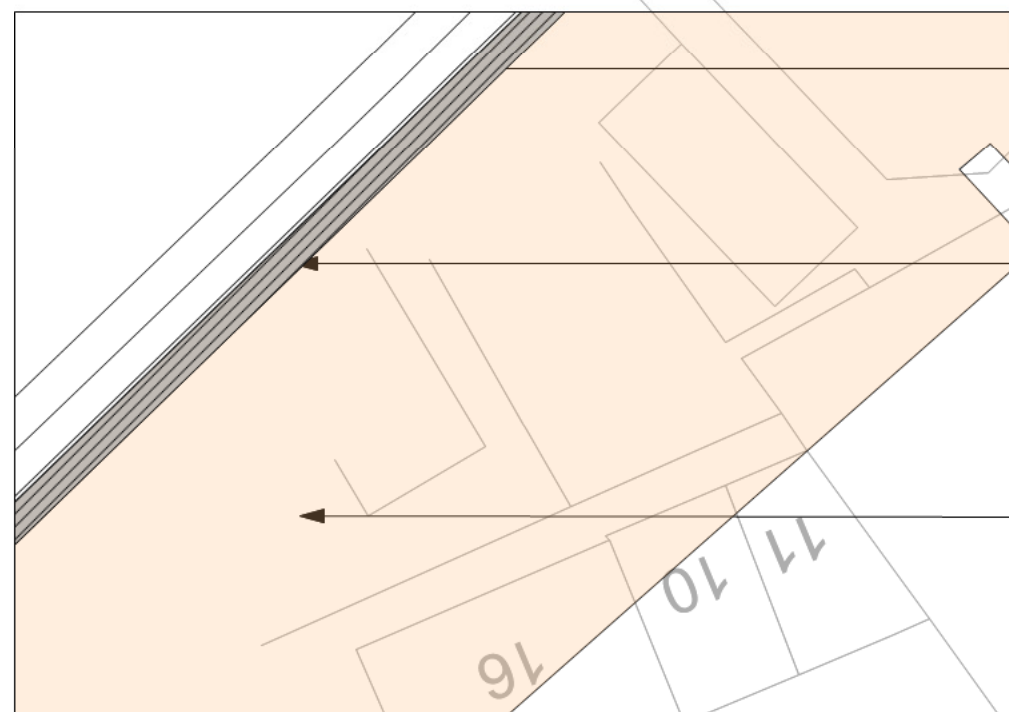

Detail :1:50

- British standard pcc kerb or similar approved
- Proposed Marshalls pcc textured edge block - Mistral - Charcoal
- Marshalls Charnwood paving - buff 600 x 600 slabs

Warehouse

Works

Gatehouse
Enterprise Centre
(Units 1 to 29)

EI
Sub Sta


Garage

EI Sub Sta

PH
238

Garage

EI Sub Sta

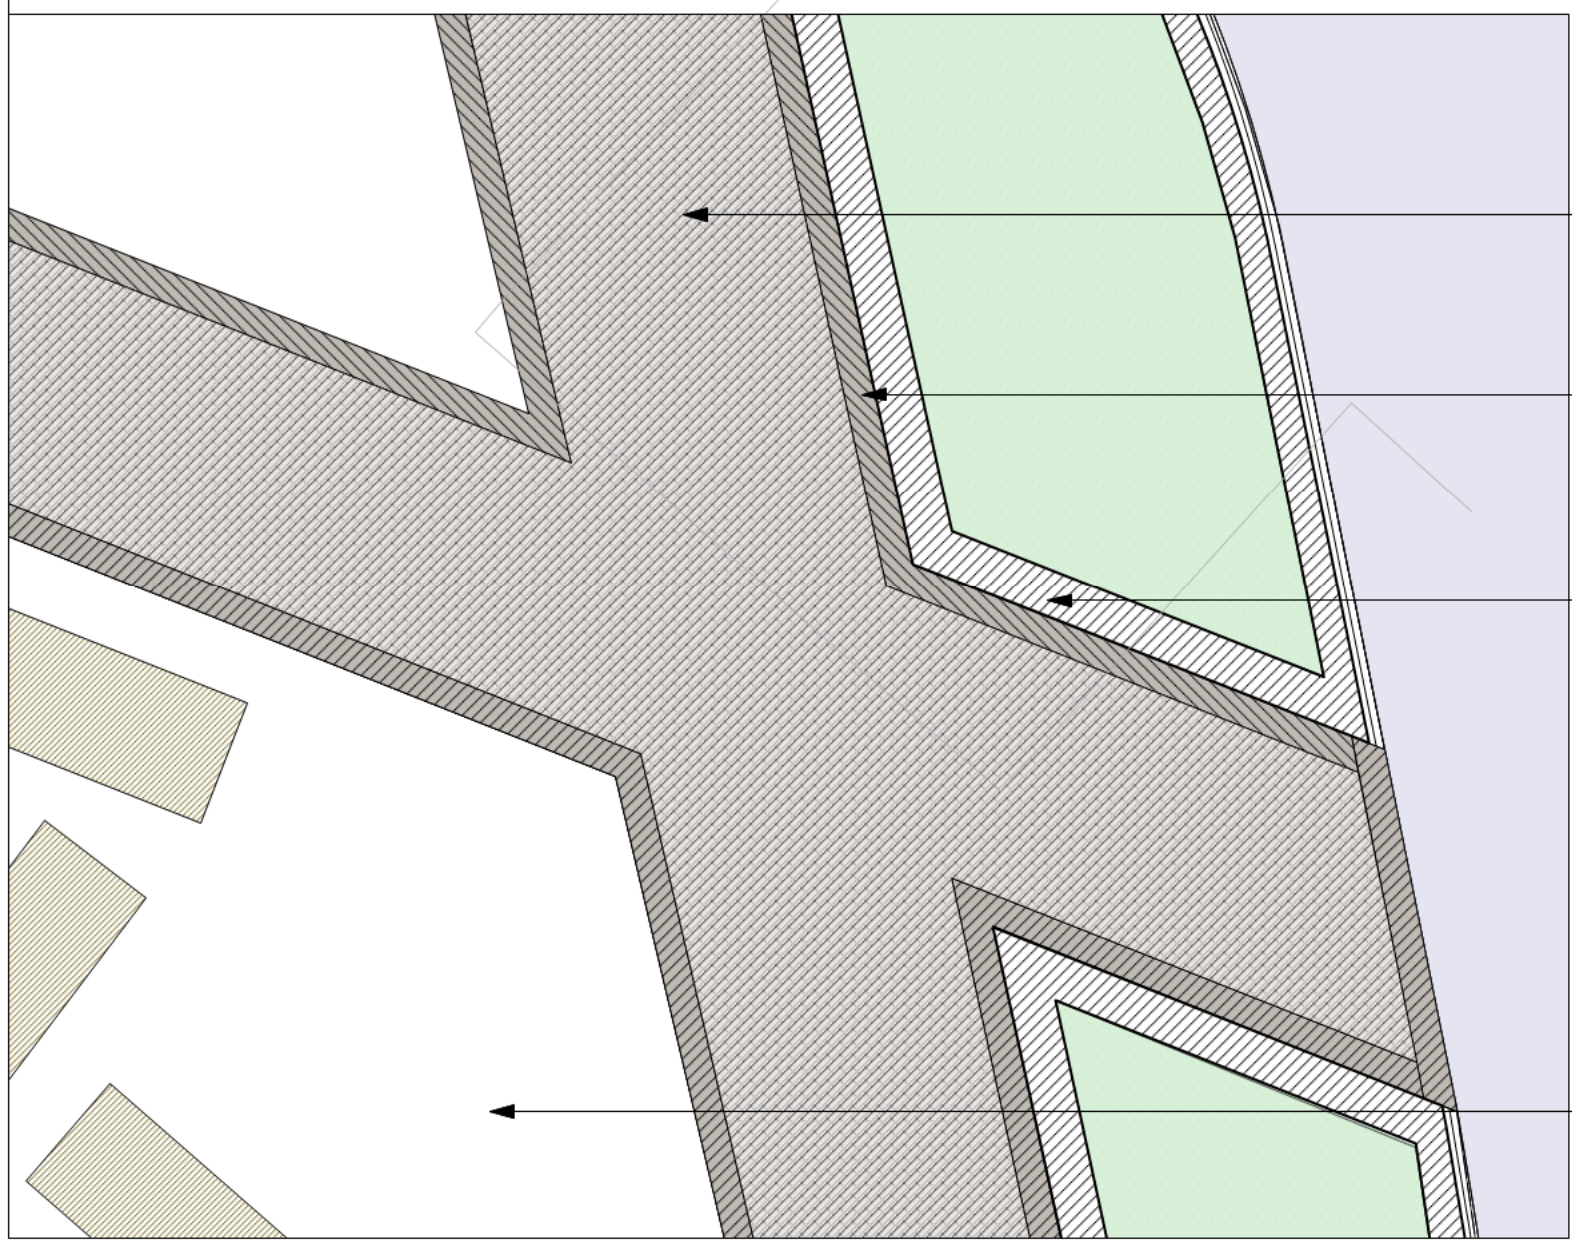

Detail :1:50

- Marshalls Myriad Priora permeable paving - Morning light. Large and medium random course.
- Proposed Marshalls pcc textured edge block - Mistral - Charcoal. Laid on length to provide 200mm margin.
- Proposed Rain Garden retaining edge. Detail to be confirmed.

Proposed Marshalls Myriad - mixed sizes. Two colours, Myriad Moonlight and Myriad Sunlight.



Standard grey kerb
Mistral - Charcoal
Myriad priora - Morning light



Myriad - Moonlight
Myriad - Sunlight

- Key
- Proposed kerb - british standard kerb
 - Proposed edging - Marshalls pcc textured edge block - Mistral - Charcoal
 - Proposed footway paving - Marshalls charnwood buff 600 x 600 slabs.
 - Proposed tarmac surface finish
 - Proposed Marshalls Myriad - mixed size. Mixed colour Moonlight and Sunlight.
 - Proposed permeable footways - Marshalls Myriad priora - morning light
 - Proposed rain gardens - detail to be agreed
 - Proposed planting
 - Proposed acoustic fencing
 - Proposed green screens
 - Proposed informal stone seating
 - Existing trees
 - Proposed trees - Blue Green Urban - detail GBU 2105. See dwg LA02 for detail

N

Kirklees
COUNCIL

First Street / Huddersfield HD1 1LG

Kirklees Council Highways
and Operations

Project

Lockwood Bar Junction
DRAFT

Drawing Title
Landscape and Junction
Improvements

A0	Scale 1:250	Drawn AR July 2020	Checked AM
----	----------------	--------------------------	---------------

Project No. LAD.418	Drawing No. LA01	Revision A
------------------------	---------------------	---------------