



MC08 LOCKWOOD RD CC - LONG SECTION
DATUM: 72.000
SCALE 1:200 (H 1:100, V 1:100)

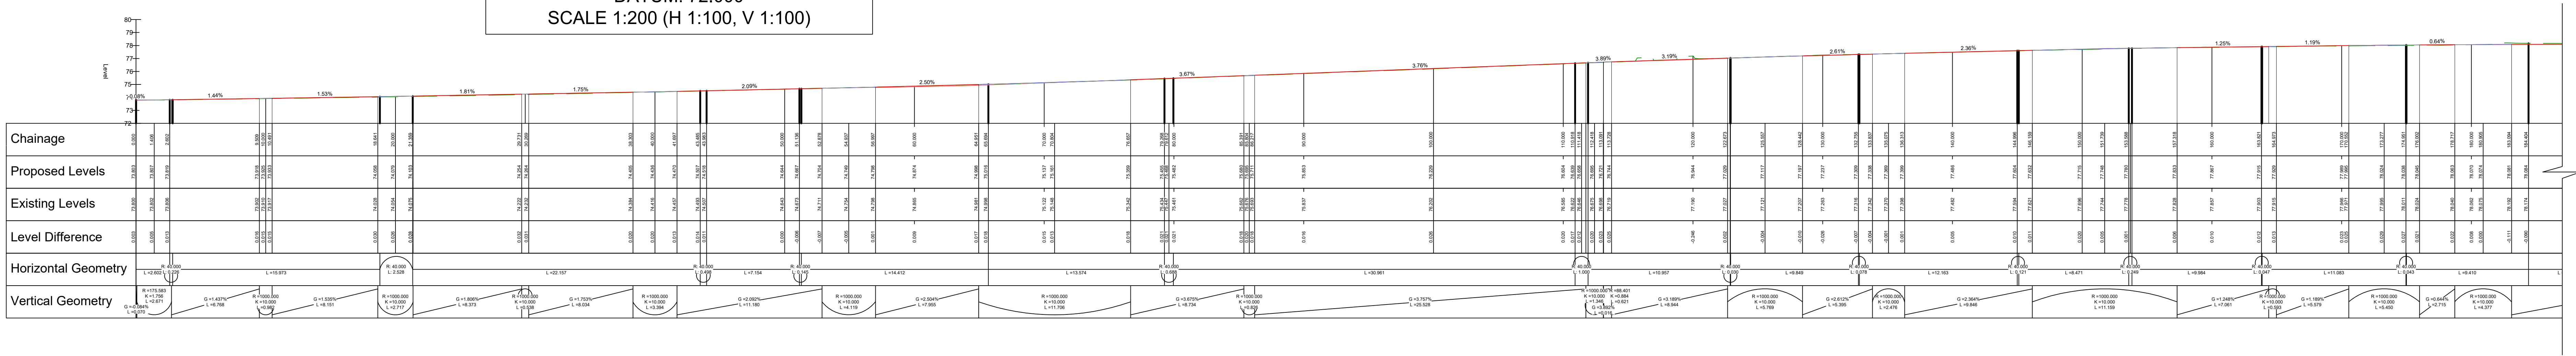

MC08 LW RD CC - CROSS SECTION
CHAINAGE 10.000 TO 100.000 (SHEET 1)
SCALE 1:100

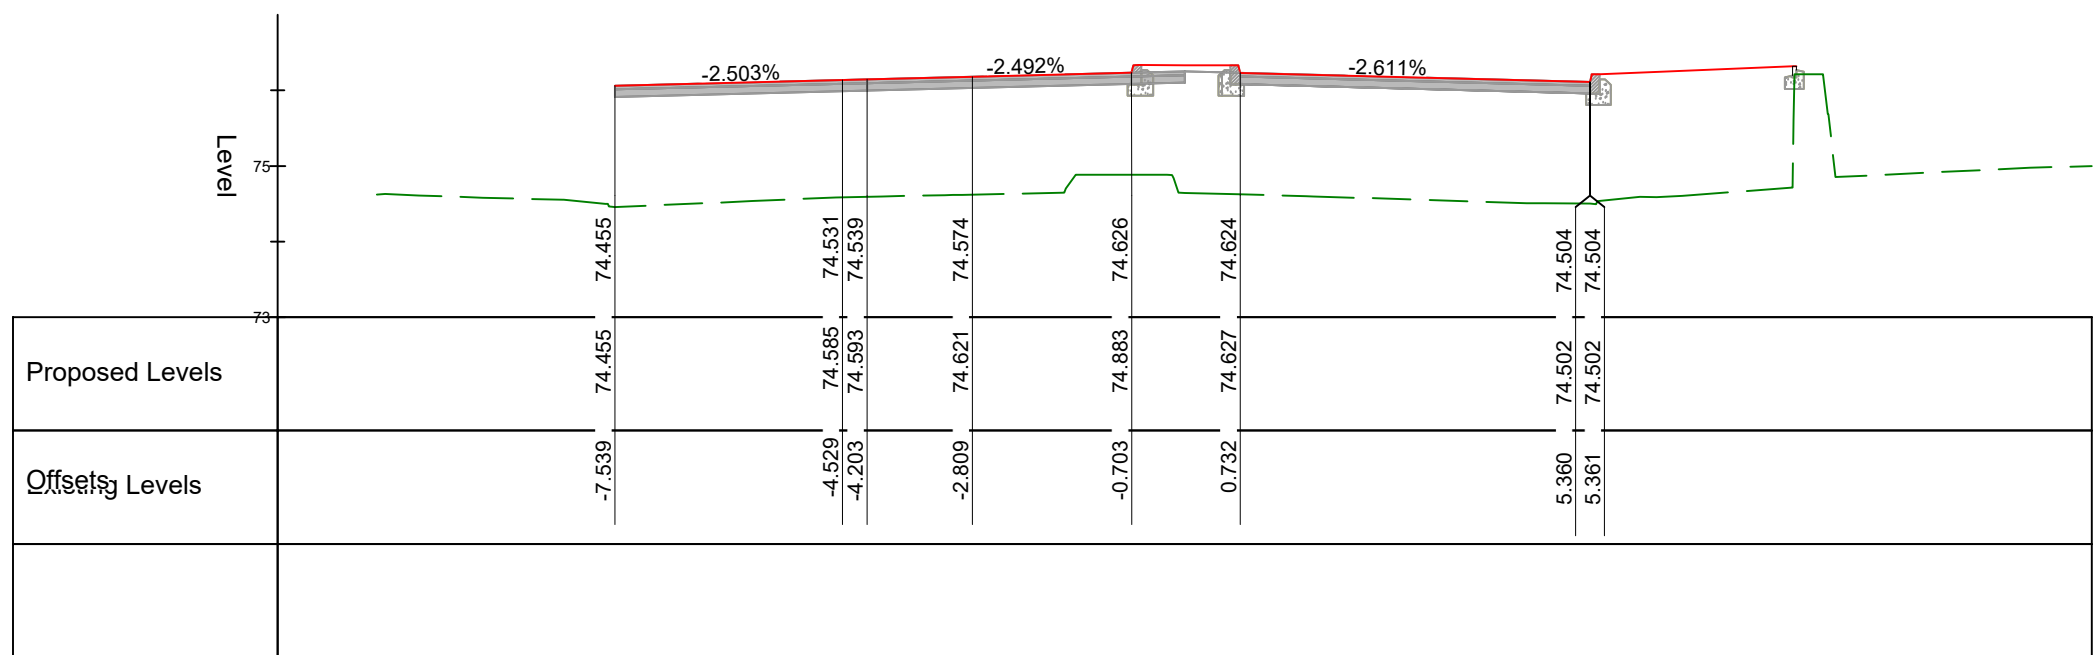

Chainage 50.000

