


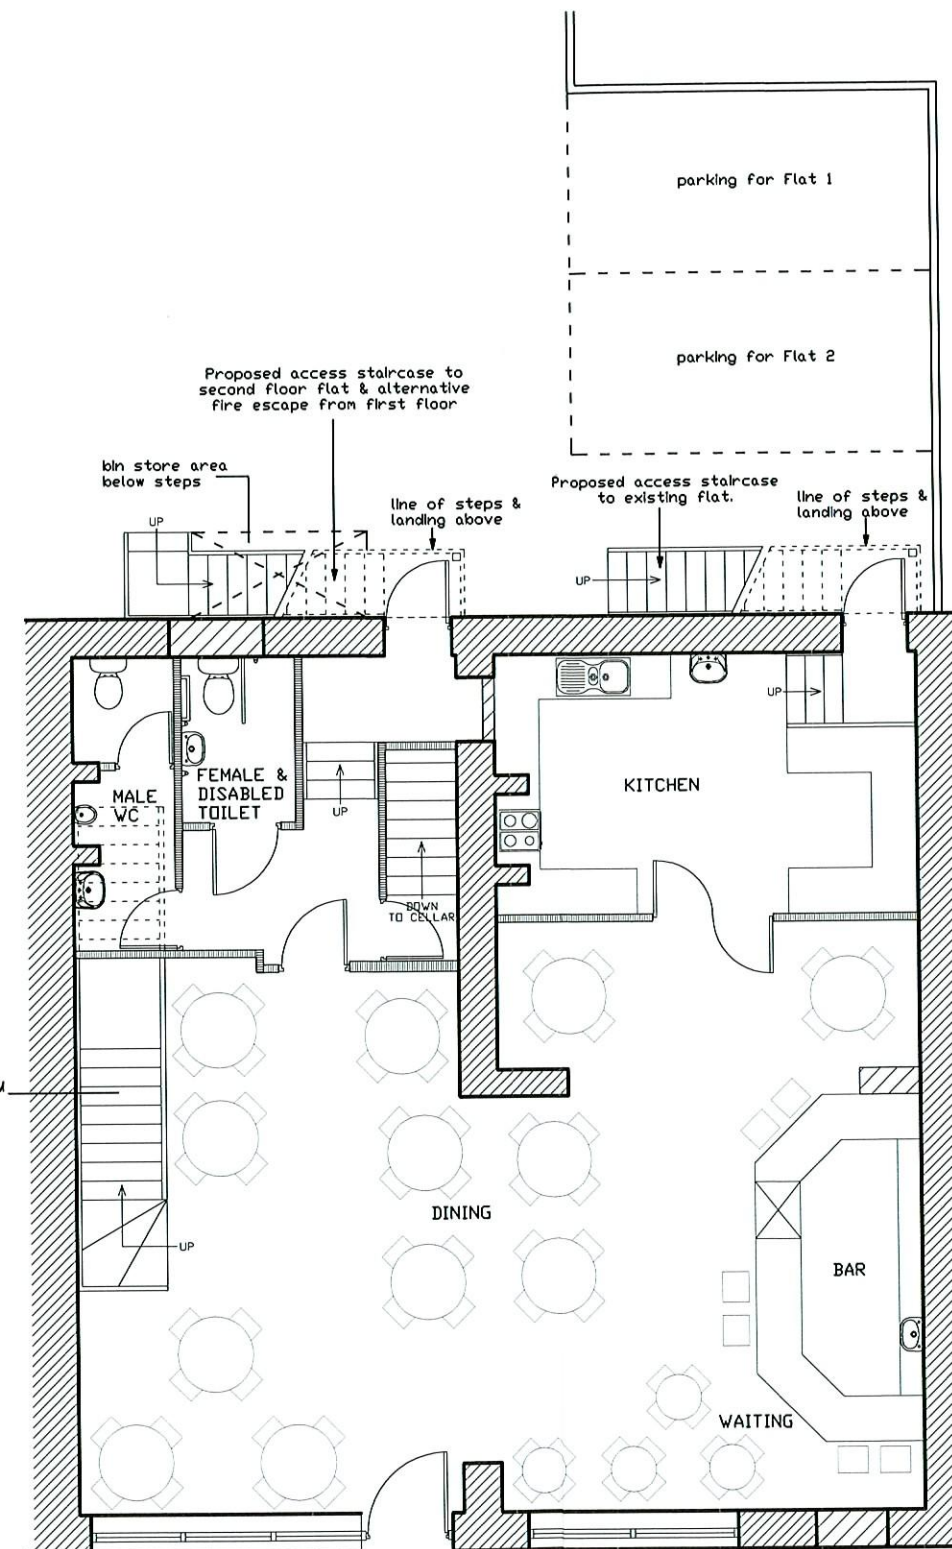

REVISIONS

DO NOT SCALE FROM THIS DRAWING

THIS DRAWING HAS BEEN PRODUCED ONLY FOR THE
PURPOSE OF SUBMITTING A PLANNING APPLICATION
AND SHOULD NOT BE USED AS A WORKING DRAWING



Bryan Bell

TELEPHONE 01484 863838

M

E-MAIL

Client	
--------	--

DEREK DAY
71 CROSLAND HILL ROAD
CROSLAND MOOR
HUDDERSFIELD

Job Title	
-----------	--

**FIRST FLOOR CONFERENCE ROOM
& SECOND FLOOR FLAT AT
59-61 MARKET STREET
MILNSBRIDGE**

Scale 1:100 ● A3	Date SEP 2006	Drawn by BB	Status PLANNING
---------------------	------------------	----------------	--------------------

Dwg. title

**GROUND FLOOR &
SITE LAYOUT**

REVISED DATE
27 OCT 2006

OF RECEIPT

Dwg. no.	1745(P2)01	Rev.
----------	------------	------