
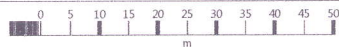


LOCATION PLAN - 15, GOLCAR BROW ROAD, MELTHAM, HD9 5LD

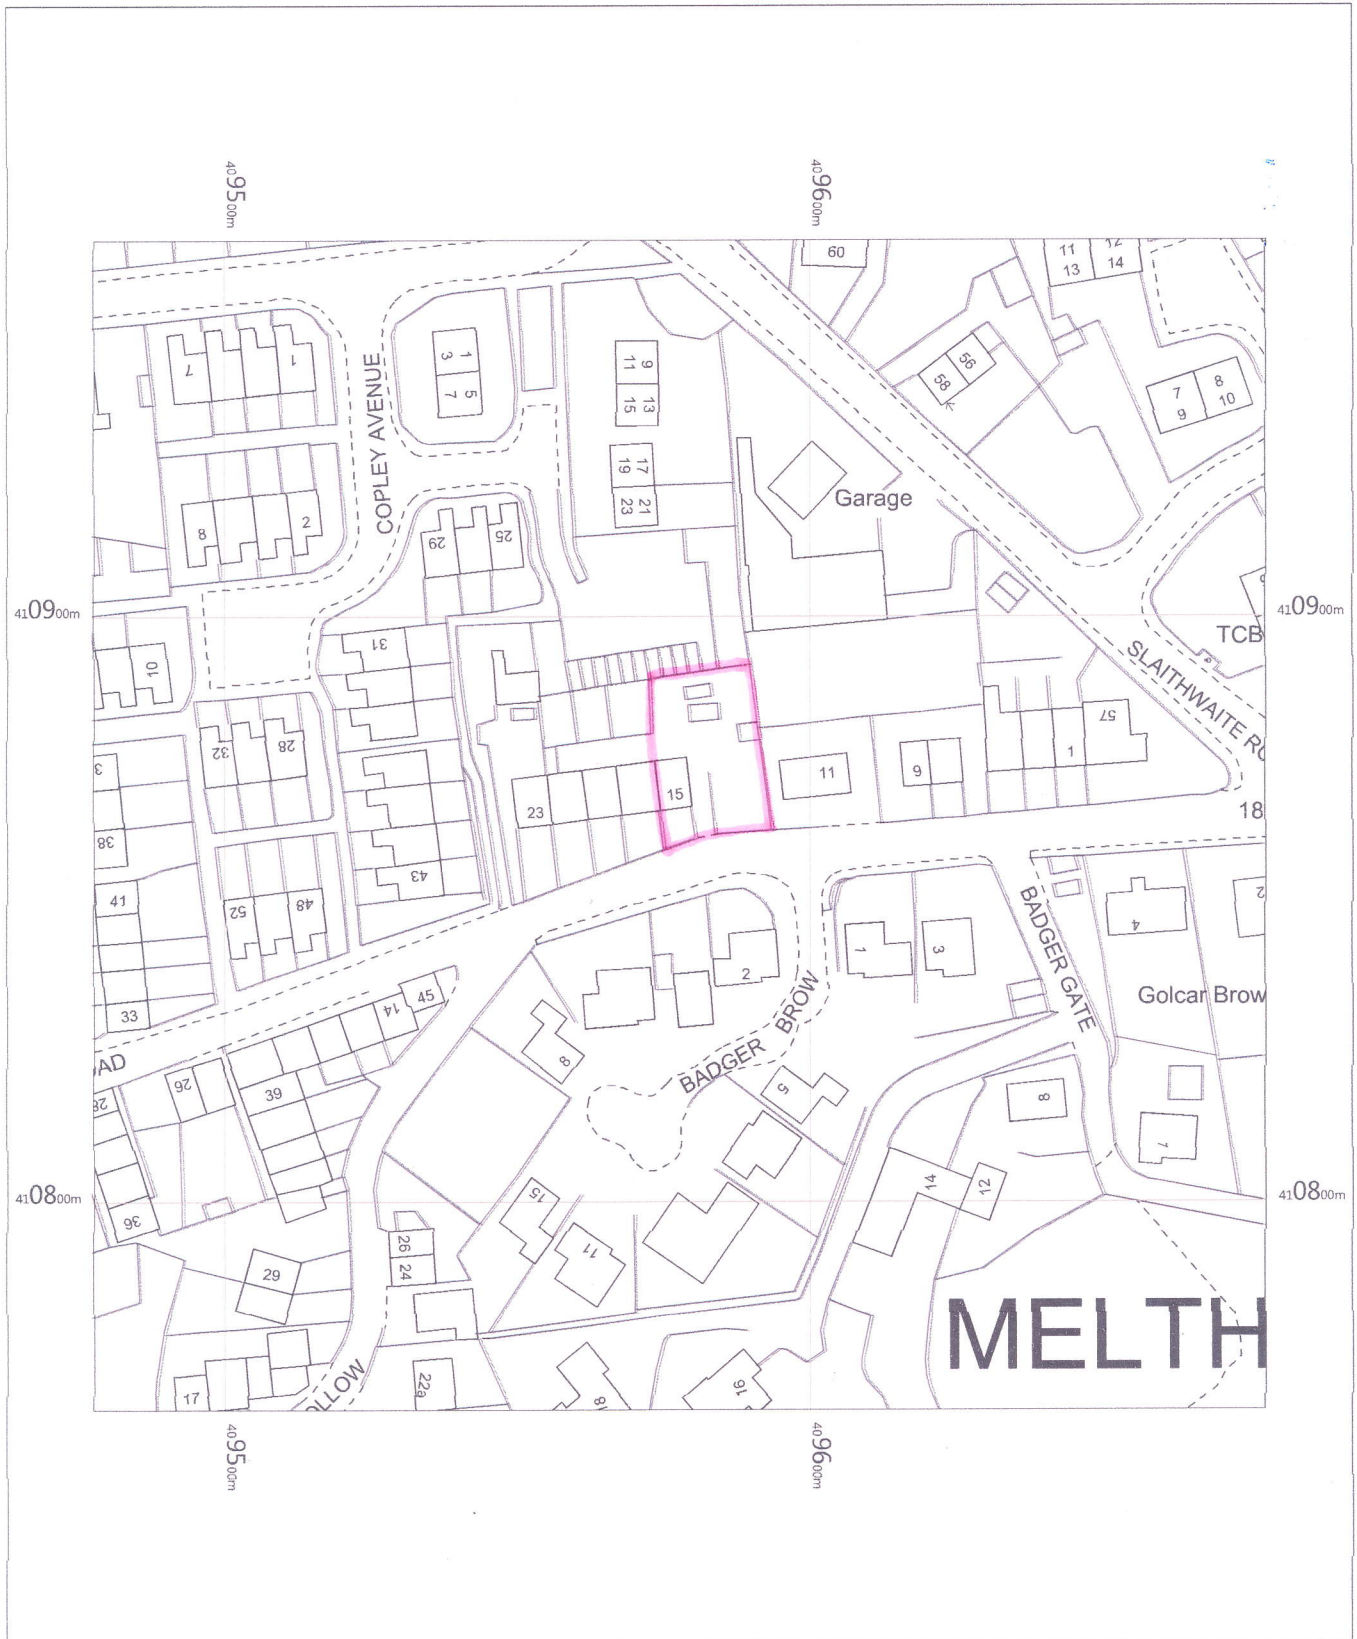

OS MasterMap 1250/2500/10000 scale
Thursday, August 17, 2017, ID: BW1-00648229
www.blackwellmapping.co.uk

1:1250 scale print at A4, Centre: 409577 E, 410864 N

©Crown Copyright Ordnance Survey. Licence no. 100041041



BLACKWELL'S
www.blackwellmapping.co.uk

TEL: 0113 245 2623
maps.leeds@blackwell.co.uk