



Location Plan 1:1250

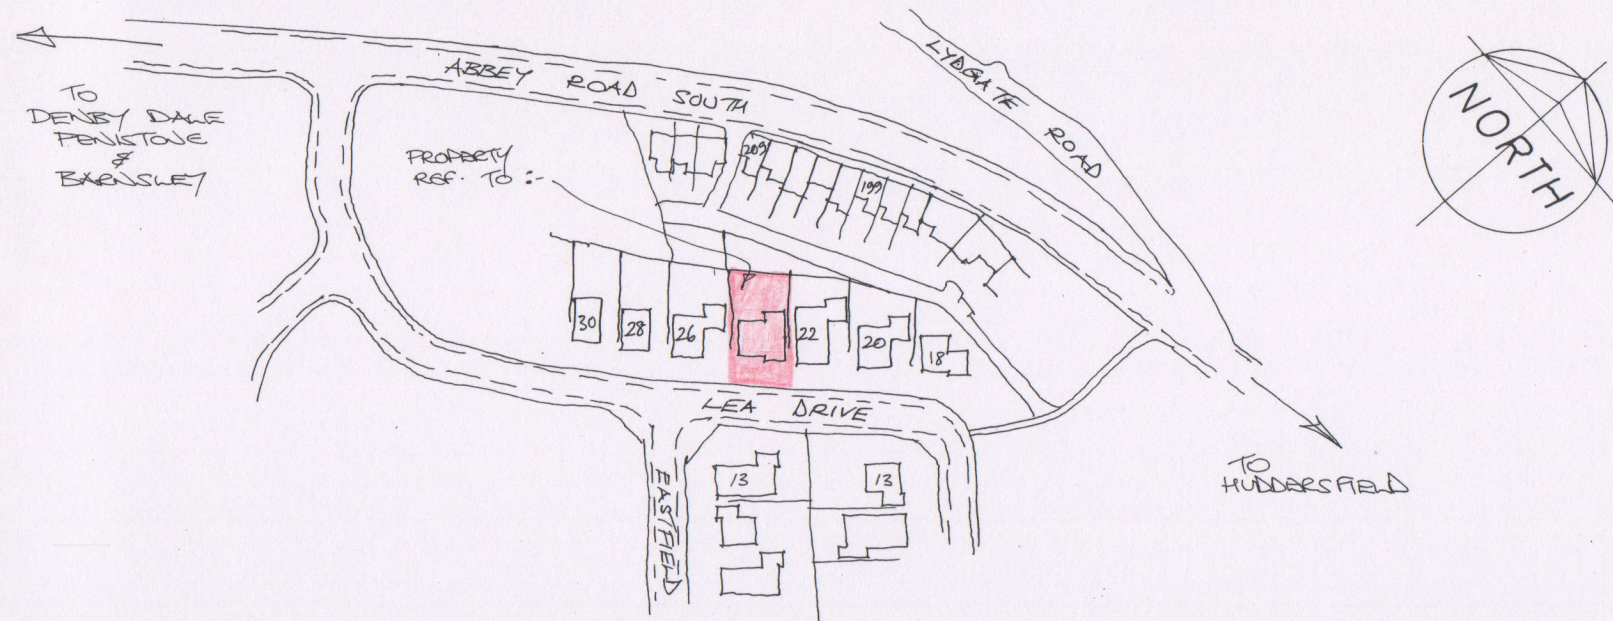

Rev	Notes	Date

Site Layout 1:500

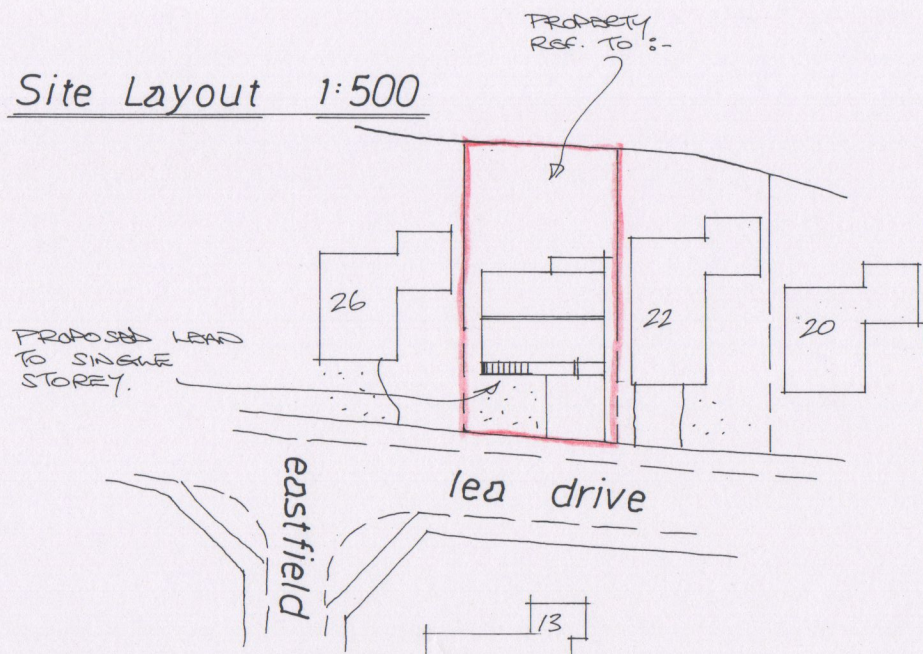

Garry
Greetham
Associates
Residential
Design Consultant
Westwood House
18 Carr Lane
Tannersley
Barnsley S75 3BE
Tel(01226)746573

PROJECT Front Lean To Extension

CLIENT Mr. & Mrs. Ian Richards

TITLE Site & Location Layouts

ADDRESS
24 Lea Drive, Shepley,
Huddersfield. HD8 8HA

DRAWN BY ggg

SCALE as shown DATE Sep 20

DRAWING No 931-01 REV

Member of the Chartered Institute
of Architectural Technologists