




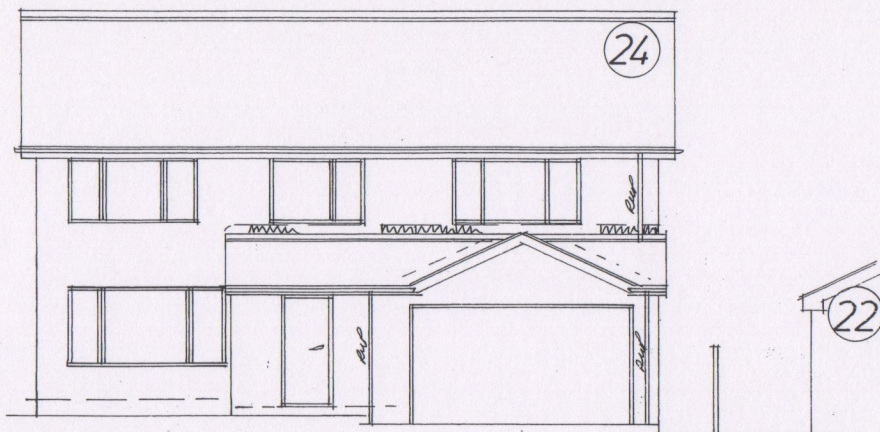

Front

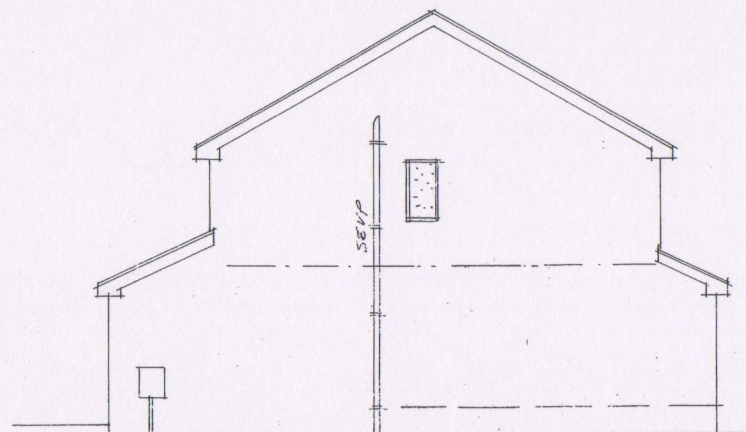

Side

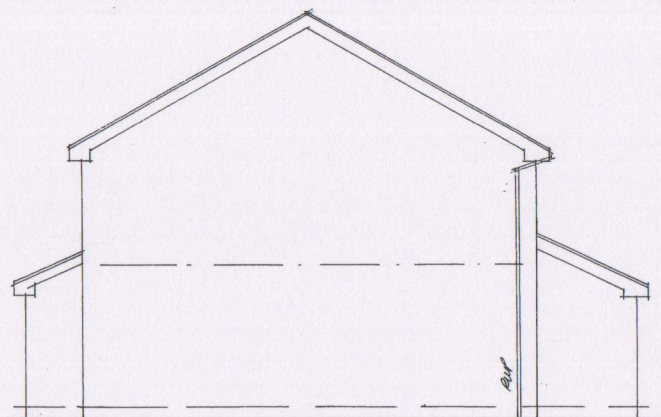

Side

Rev	Notes	Date

Garry Greetham Associates
 Residential Design Consultant
 Westwood House
 18 Carr Lane
 Tankersley
 Barnsley S75 3BE
 Tel(01226)746573

PROJECT Front Lean To Extension

CLIENT Mr. & Mrs. Ian Richards

TITLE Elevations as Existing

ADDRESS
 24 Lea Drive, Shepley,
 Huddersfield. HD8 8HA

DRAWN BY 999

SCALE 1:100 DATE Sep 20

DRAWING No 931-02 REV

Member of the Chartered Institute
 of Architectural Technologists