



MATCHING PROFILED CONCRETE
INTERLOCKING TILES.

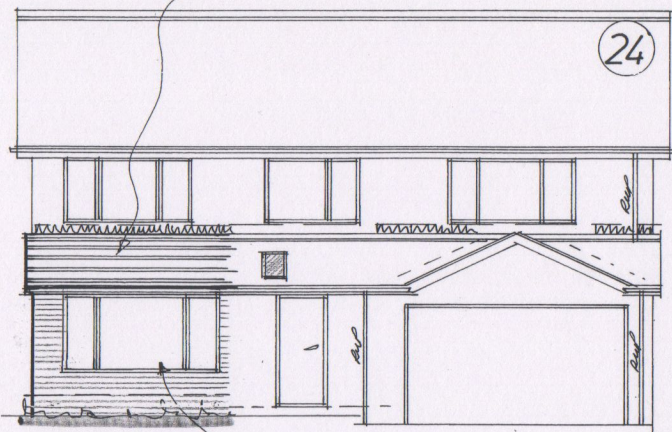


Front

RE-USE EXISTING WINDOW
(TOUGHENED GLASS AS
EXISTING)

22

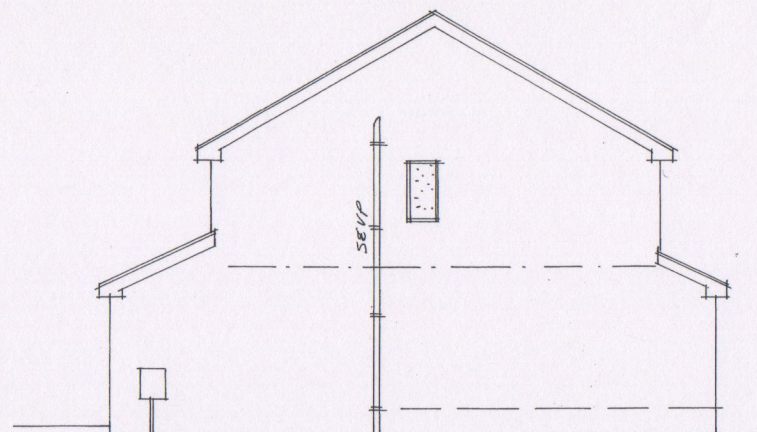

Side

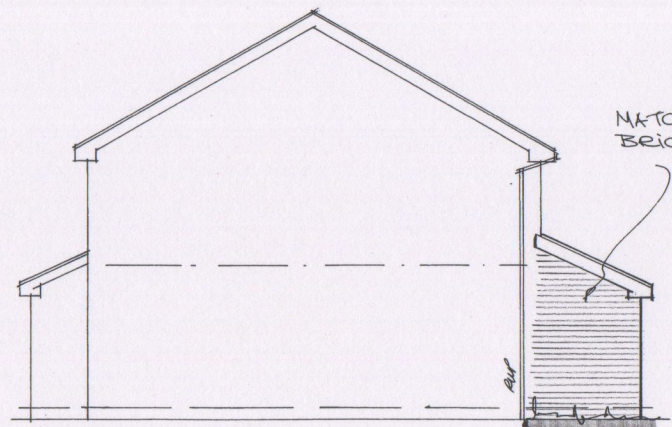

Side

MATCHING DRAGWIRE
BRICKWORK

Rev	Notes	Date

Garry
Greetham
Associates

Residential
Design Consultant

Westwood House
18 Carr Lane
Tankersley

Barnsley S75 3BE
Tel(01226)746573

PROJECT Front Lean To Extension

CLIENT Mr. & Mrs. Ian Richards

TITLE Elevations as Proposed

ADDRESS
24 Lea Drive, Shepley,
Huddersfield. HDB 8HA

DRAWN BY 999

SCALE 1:100 DATE Sep 20

DRAWING No 931-04 REV

Member of the Chartered Institute
of Architectural Technologists