FLOOR PLAN

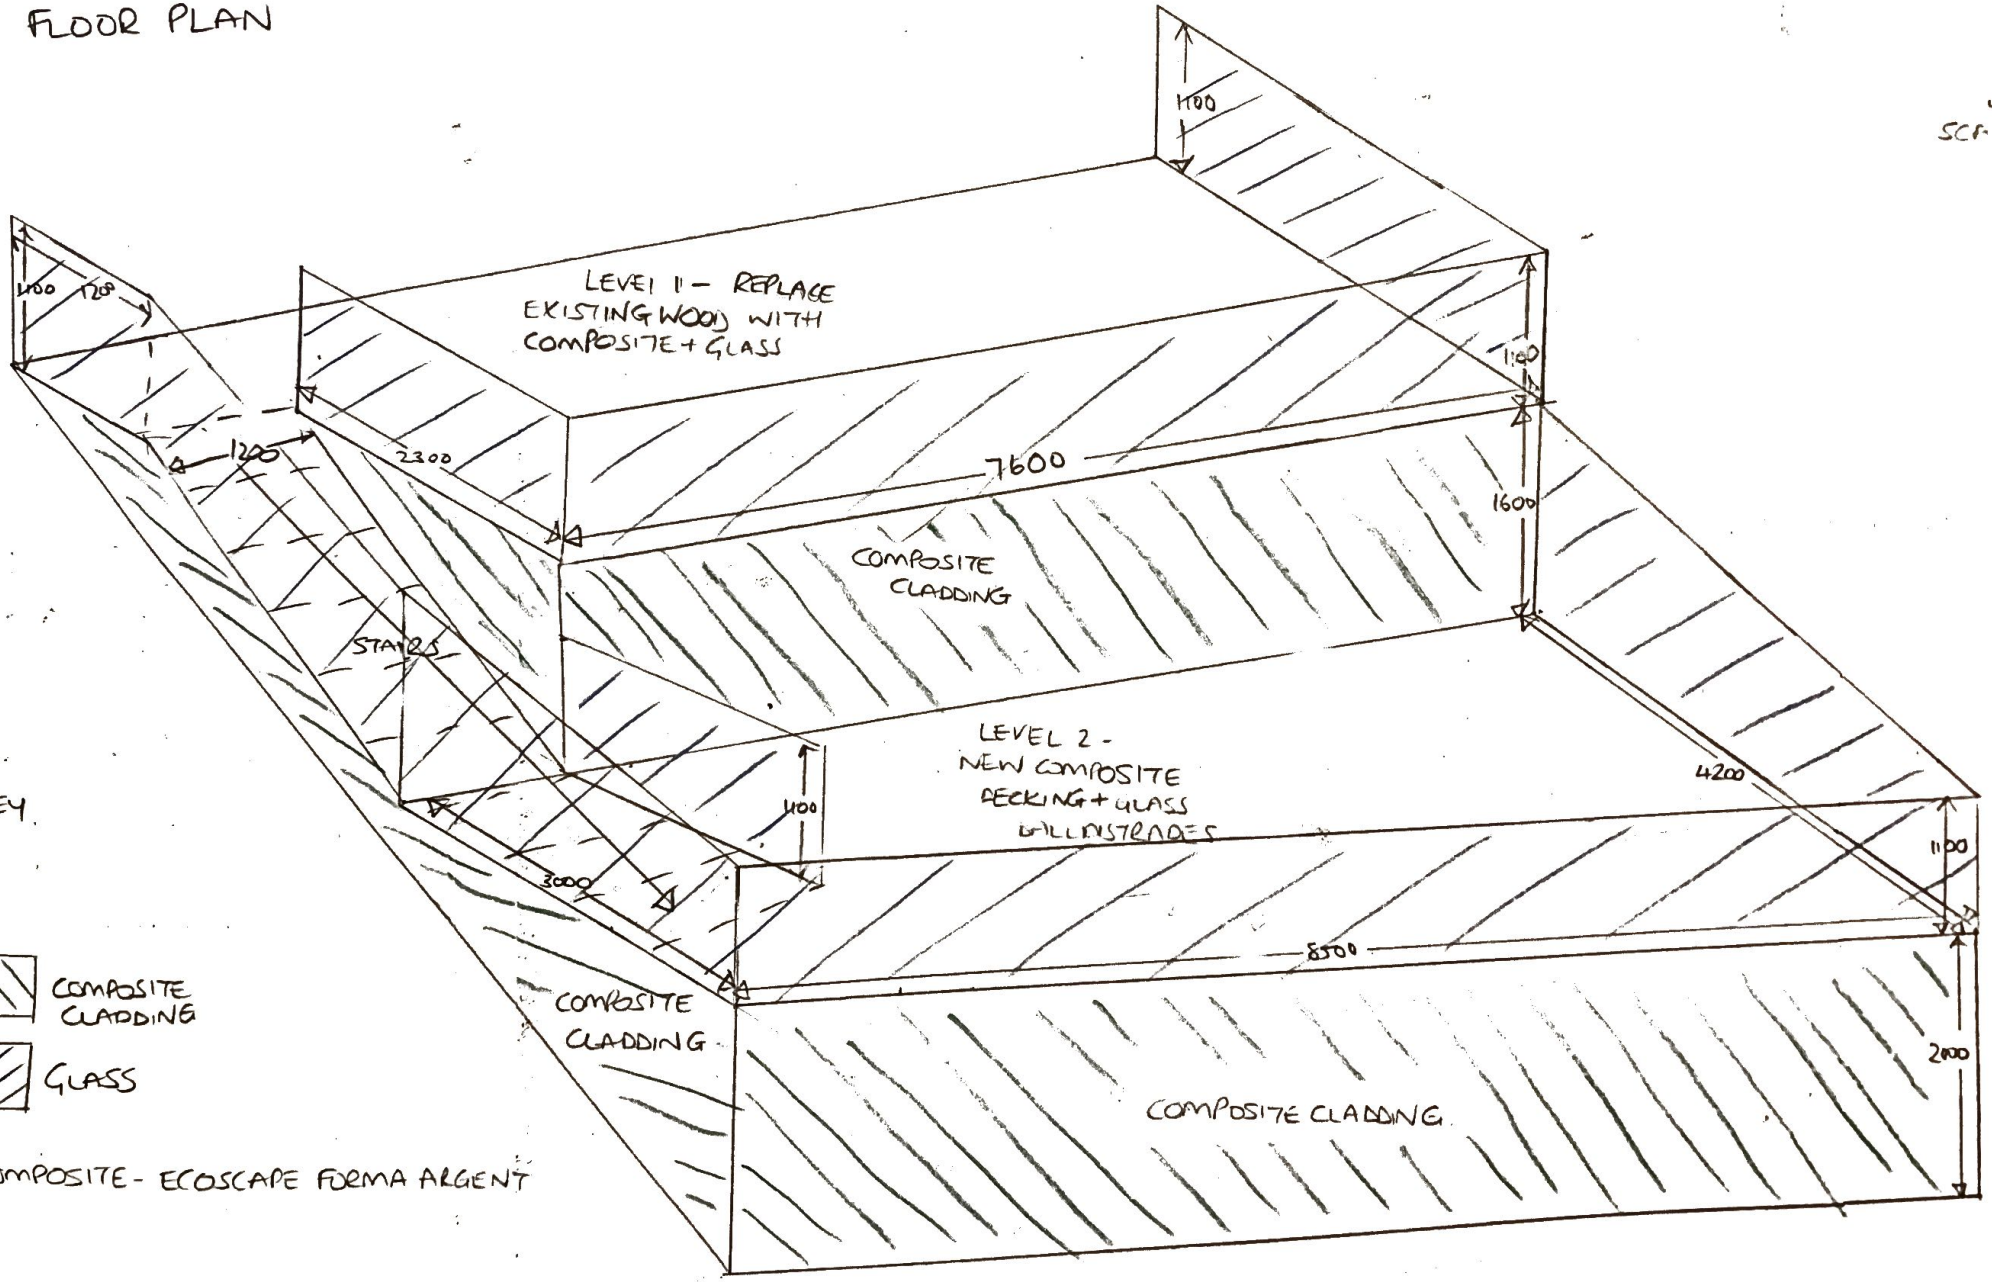

KEY

COMPOSITE CLADDING

GLASS

COMPOSITE - ECOSCAPE FORMA ARGENT