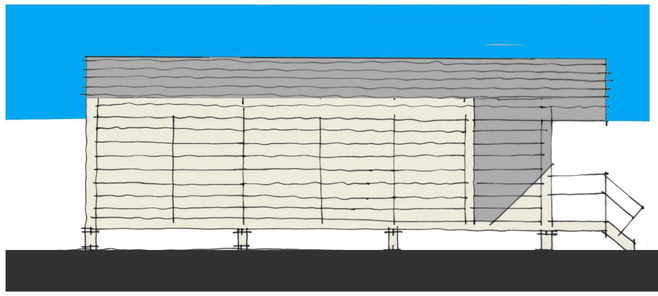

WEST ELEVATION - 1:100
PROPOSED

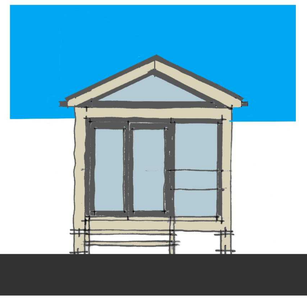

SOUTH ELEVATION - 1:100
PROPOSED

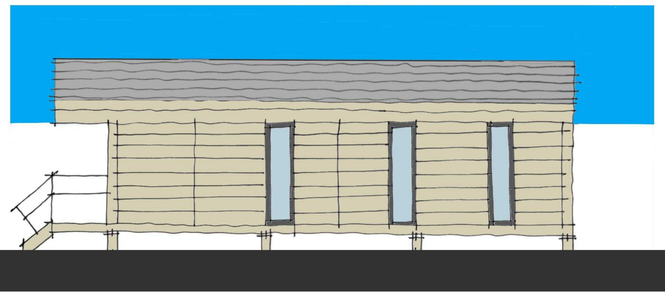

EAST ELEVATION - 1:100
PROPOSED

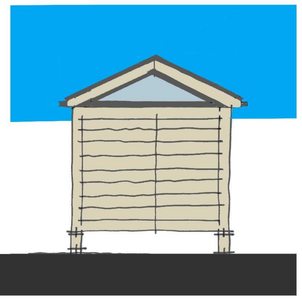

NORTH ELEVATION - 1:100
PROPOSED

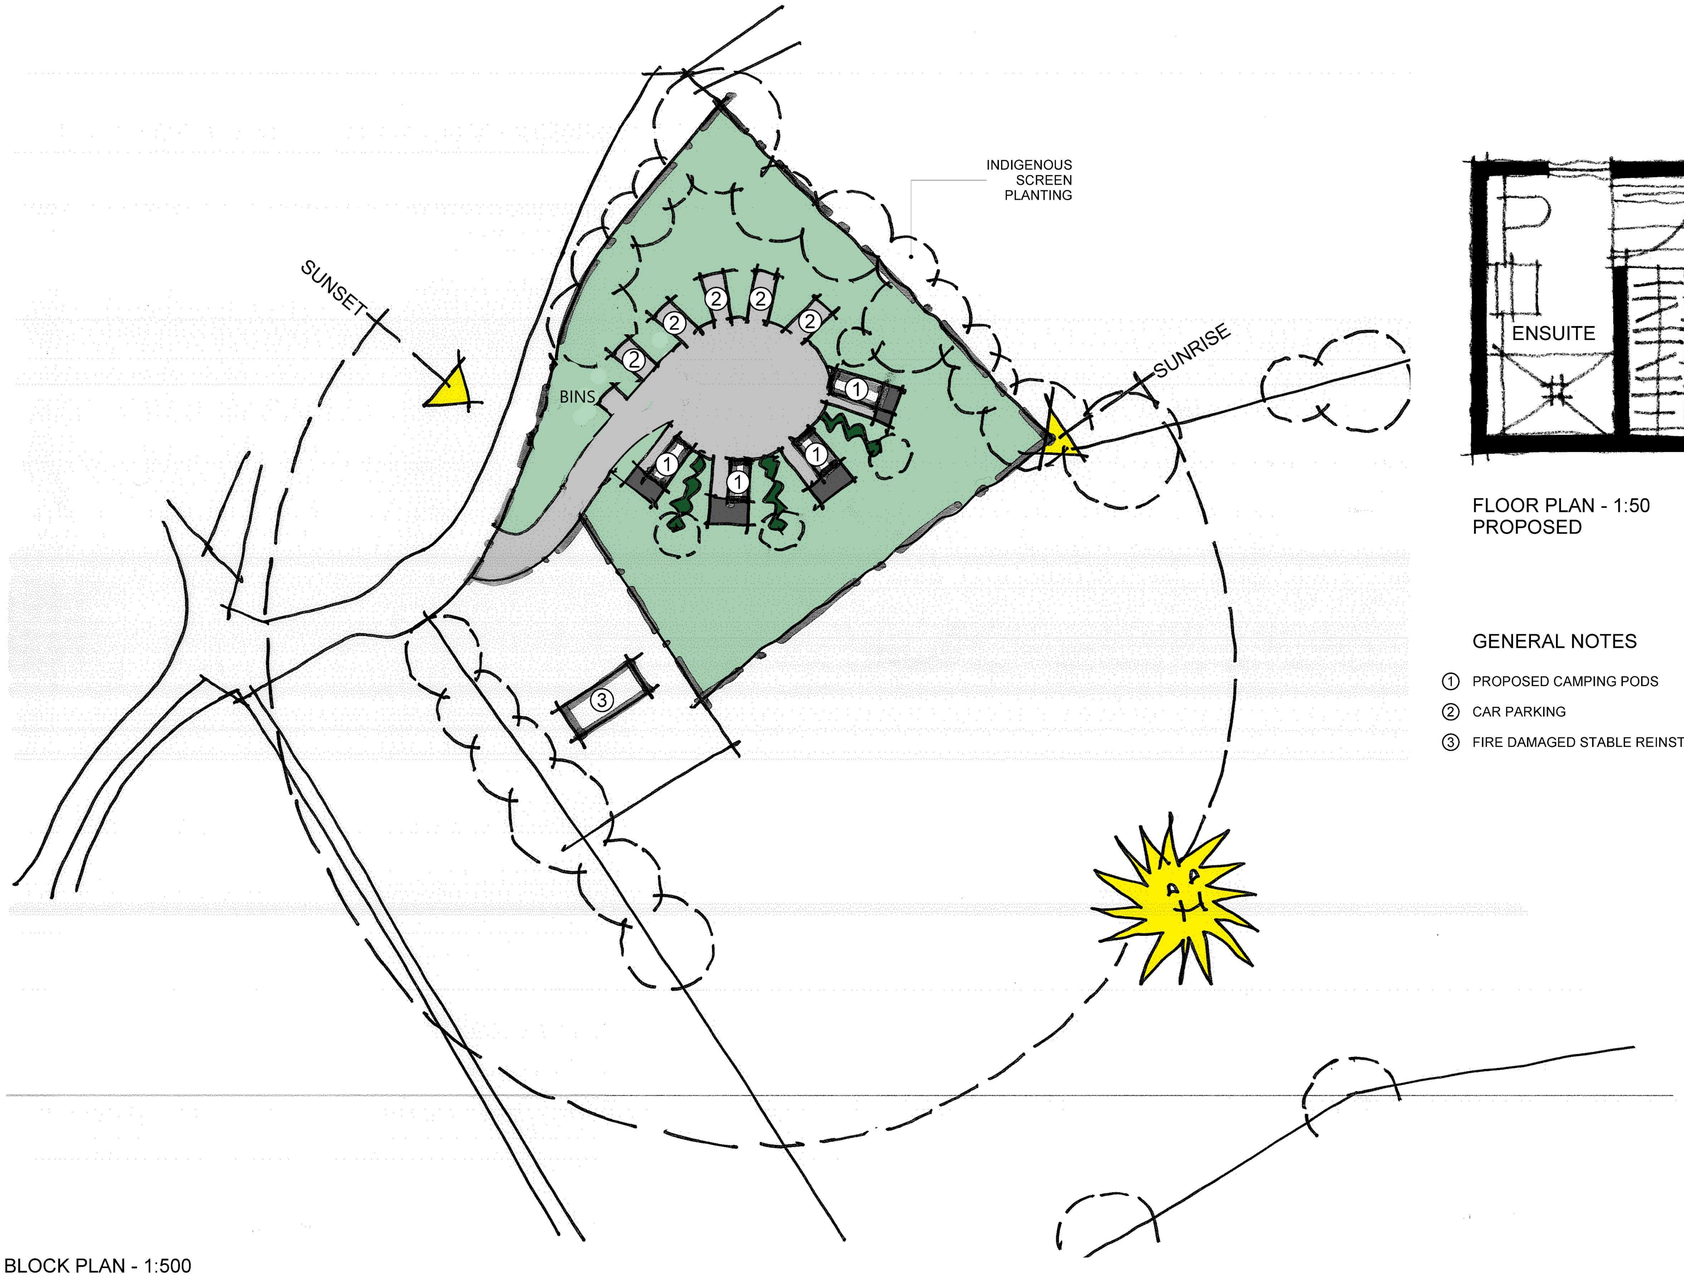

BLOCK PLAN - 1:500
PROPOSED

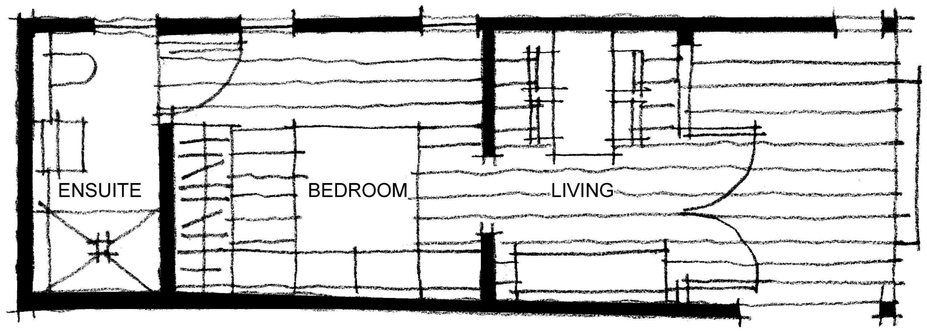

FLOOR PLAN - 1:50
PROPOSED

GENERAL NOTES

1. PROPOSED CAMPING PODS
2. CAR PARKING
3. FIRE DAMAGED STABLE REINSTATED

REV C; 25-08-2021ROOF PROFILE ALTERED

WHp ARCHITECTURE

CLIENT
MR JAMES PEACE

PROJECT
LAND OFF BACK LANE, UPPER DENBY

DRAWING TITLE
CAMPING PODS GA - PROPOSED

JOB NO	DRG NO	REV	SCALE @ A2	DATE
4081	10	C	AS	12 10 20

This drawing is the property and copyright of WHp Residential Ltd, Shepley, Huddersfield
tel. 01484 602377, fax. 01484 602723, email enquiries@waltonhorsfall.co.uk
and must not be amended or reproduced without written consent.
Do not scale. Use only figured dimensions, and report any anomalies.