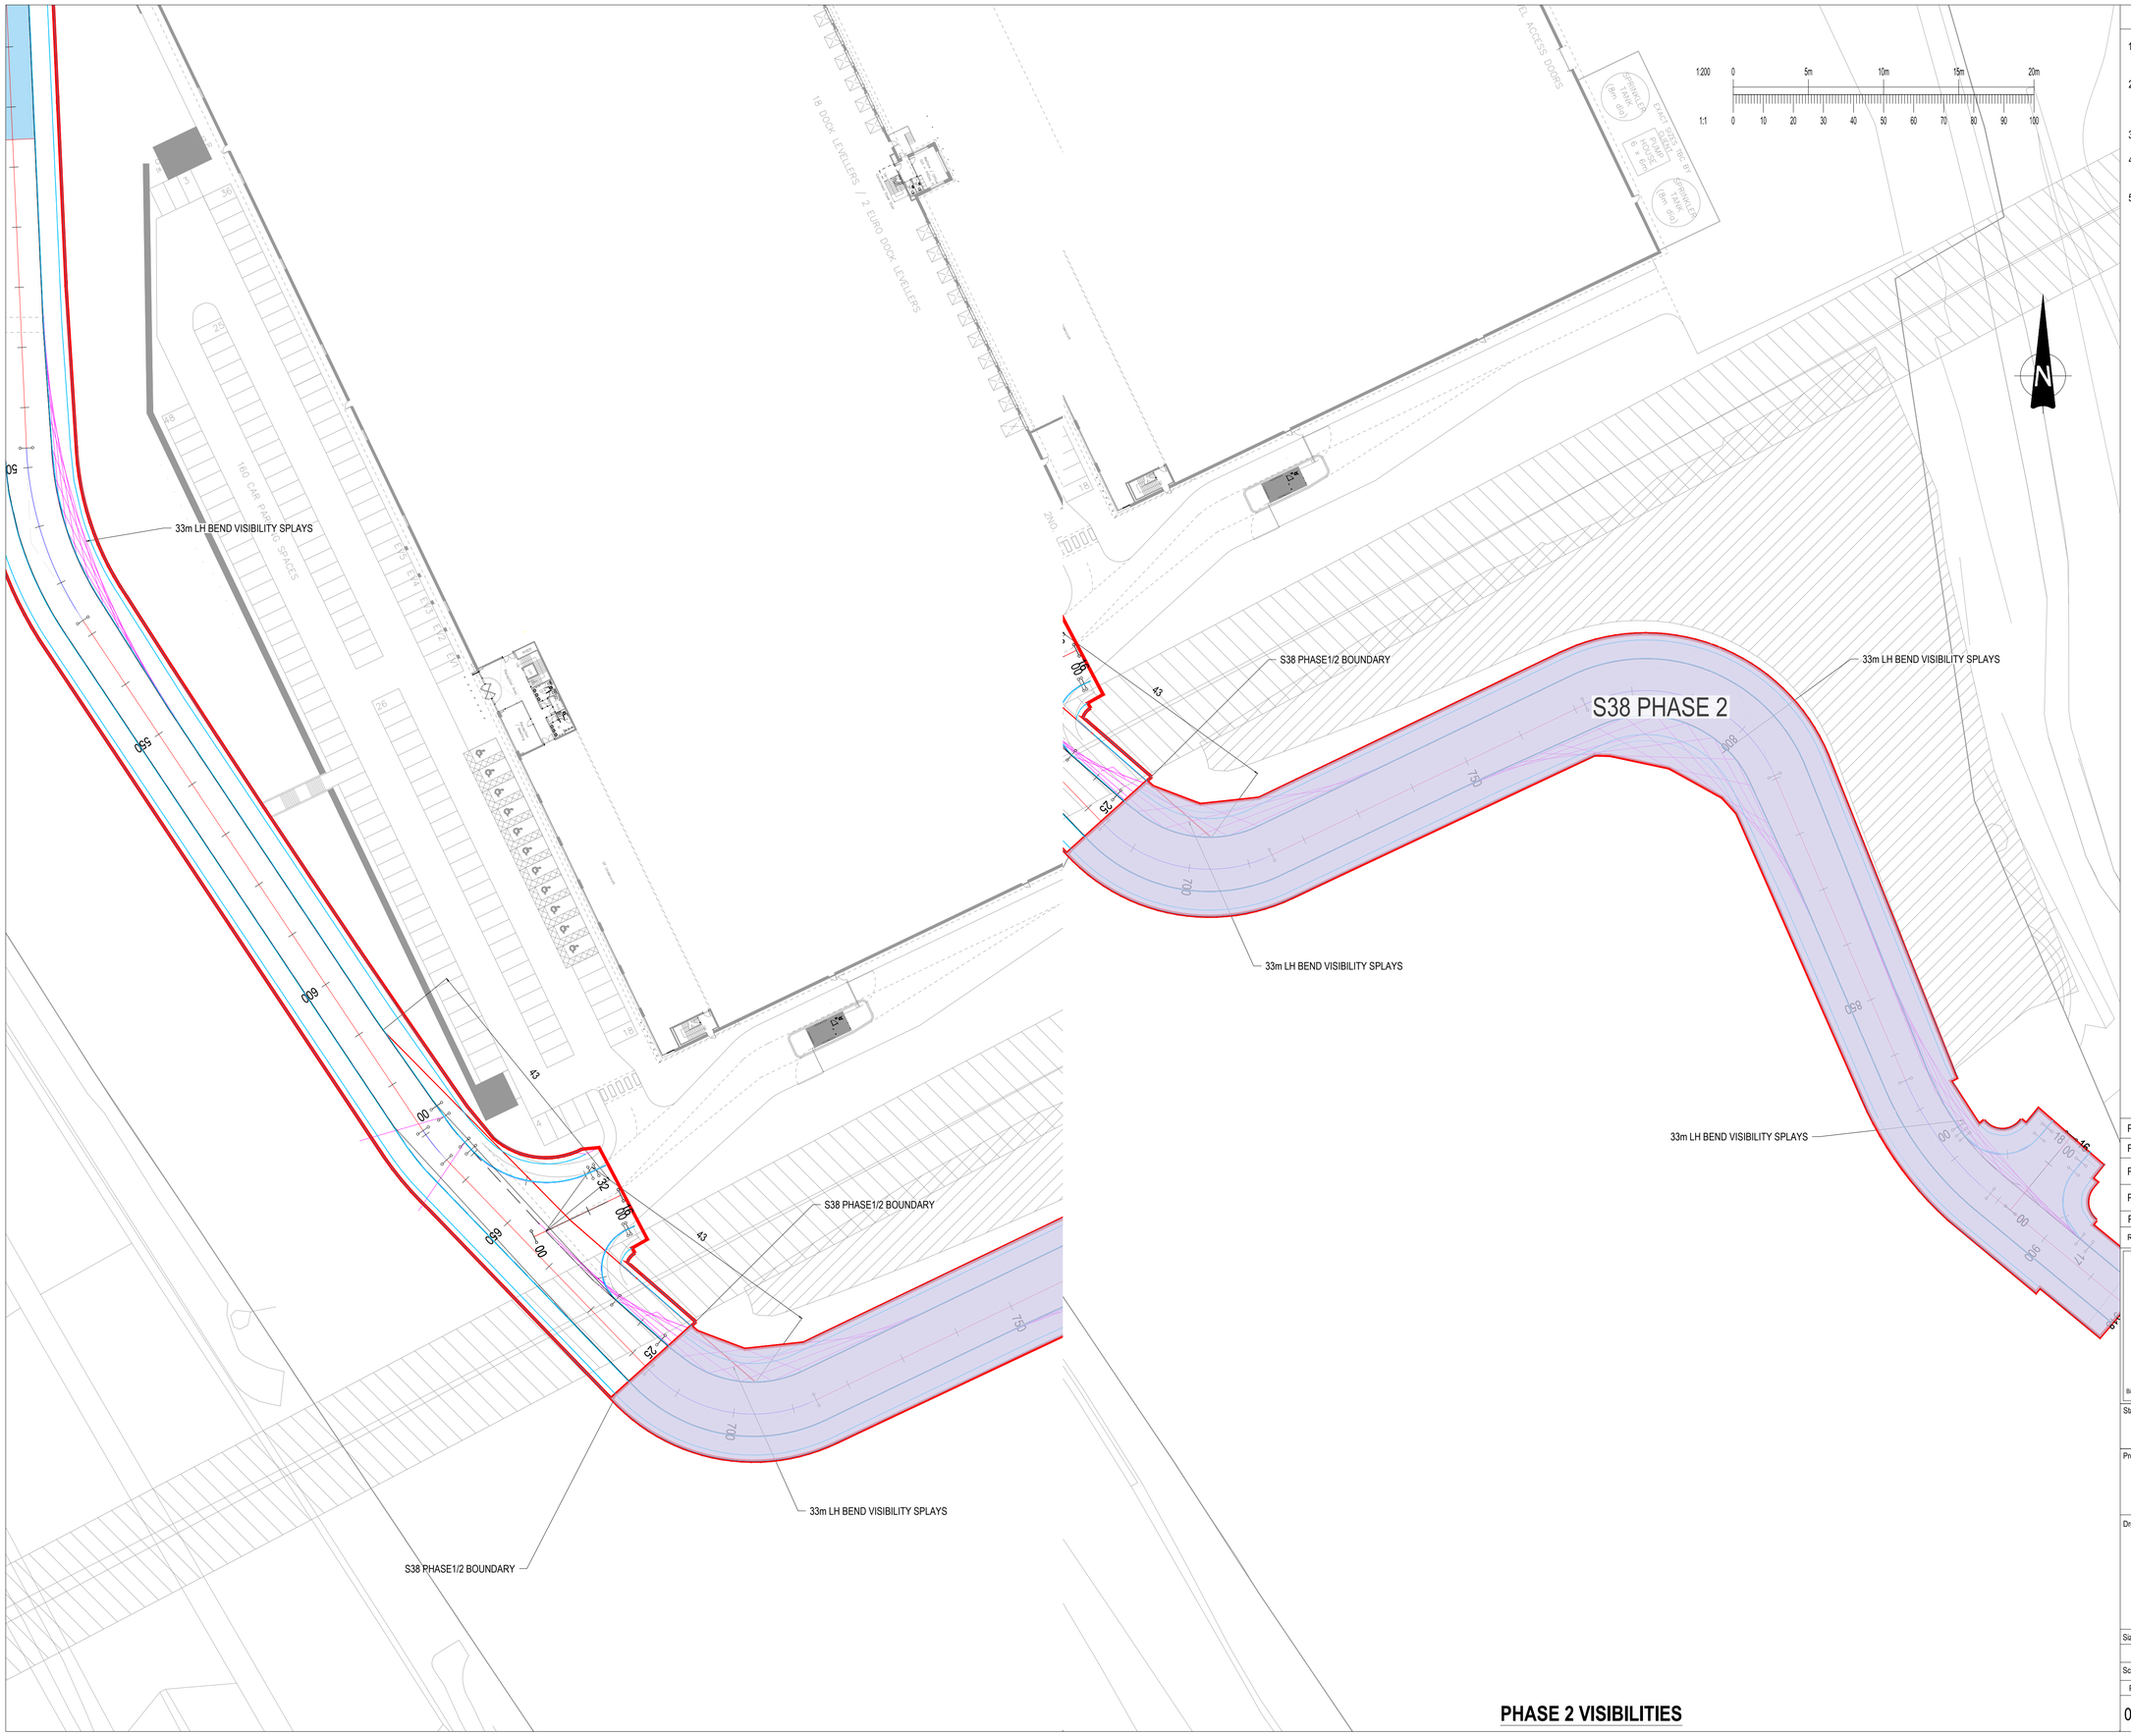

GENERAL NOTES:

1. THIS DRAWING IS TO BE READ IN CONJUNCTION WITH ALL RELEVANT ARCHITECTS AND ENGINEERS DRAWINGS AND SPECIFICATIONS.
2. DO NOT SCALE FROM THIS DRAWING. ANY OMISSIONS OR ERRORS ON DRAWINGS SHALL BE BROUGHT TO THE ENGINEERS ATTENTION IMMEDIATELY. ALL DIMENSIONS MUST BE CHECKED / VERIFIED ON SITE.
3. ALL DIMENSIONS ARE IN MILLIMETRES UNLESS NOTED OTHERWISE.
4. ALL LIGHTING COLUMNS, UTILITIES & COMMUNICATION LINES TO BE RELOCATED TO BACK OF PROPOSED FOOTWAY.
5. CARRIAGEWAY AND FOOTWAY WORKS SUBJECT TO TECHNICAL APPROVAL BY CBMDC HIGHWAYS AND APPROPRIATE LEGAL AGREEMENTS.

Rev:	Description:	Date:	By:	Chkd:
P05	UPDATED FOLLOWING INTERNAL S38 REVIEW	30/11/22	JC	ACS
P04	AMENDED FOLLOWING S38 REVIEW	08/03/22	JC	ACS
P03	AMENDED TO KIRKLESS COUNCIL COMMENTS RECEIVED 12/07/2021	20/08/21	JC	OT
P02	REVISED TO KIRKLEES COMMENTS, SSD 33m WITH AGREED TRAFFIC CALMING MEASURES	11/06/21	OT	OT
P01	FIRST ISSUE	26/04/21	EF	OT

curtins
Rose Wharf Ground Floor, 78-80 East Street, Leeds, LS9 8EE
0113 274 8509
leeds@curtins.com
www.curtins.com
Civils & Structures • Transport Planning • Environmental • Infrastructure • Geotechnical • Conservation & Heritage • Principal Designer
Birmingham • Bristol • Cambridge • Cardiff • Douglas • Dublin • Edinburgh • Glasgow • Kendal • Leeds • Liverpool • London • Manchester • Nottingham

Status: ISSUED FOR INFORMATION **S2**

Project: INTERCHANGE 26, NORTH BIERLEY

Drg Title: S38 VISIBILITIES AND PHASE 2 VISIBILITIES SHEET 2

Size:	Date:	Drawn By:	Designed By:	Checked By:
A1	29/04/21	OT	OT	OT
Scale: 1:200				

Project No:	Originator:	Volume:	Level:	Type:	Role:	Category / Number:	Rev:
065646	CUR	ZZ	ZZ	DR	C	95502	P05

\\Mel02\Projects\065646 FRA Addendum N Bierley WWTW\CMS 4 Production\4B Models & Drawings_Civil\C\ACAD\S\

PHASE 2 VISIBILITIES