KEY

EXISTING HIGHWAY BOUNDARY

PROPOSED HIGHWAY BOUNDARY

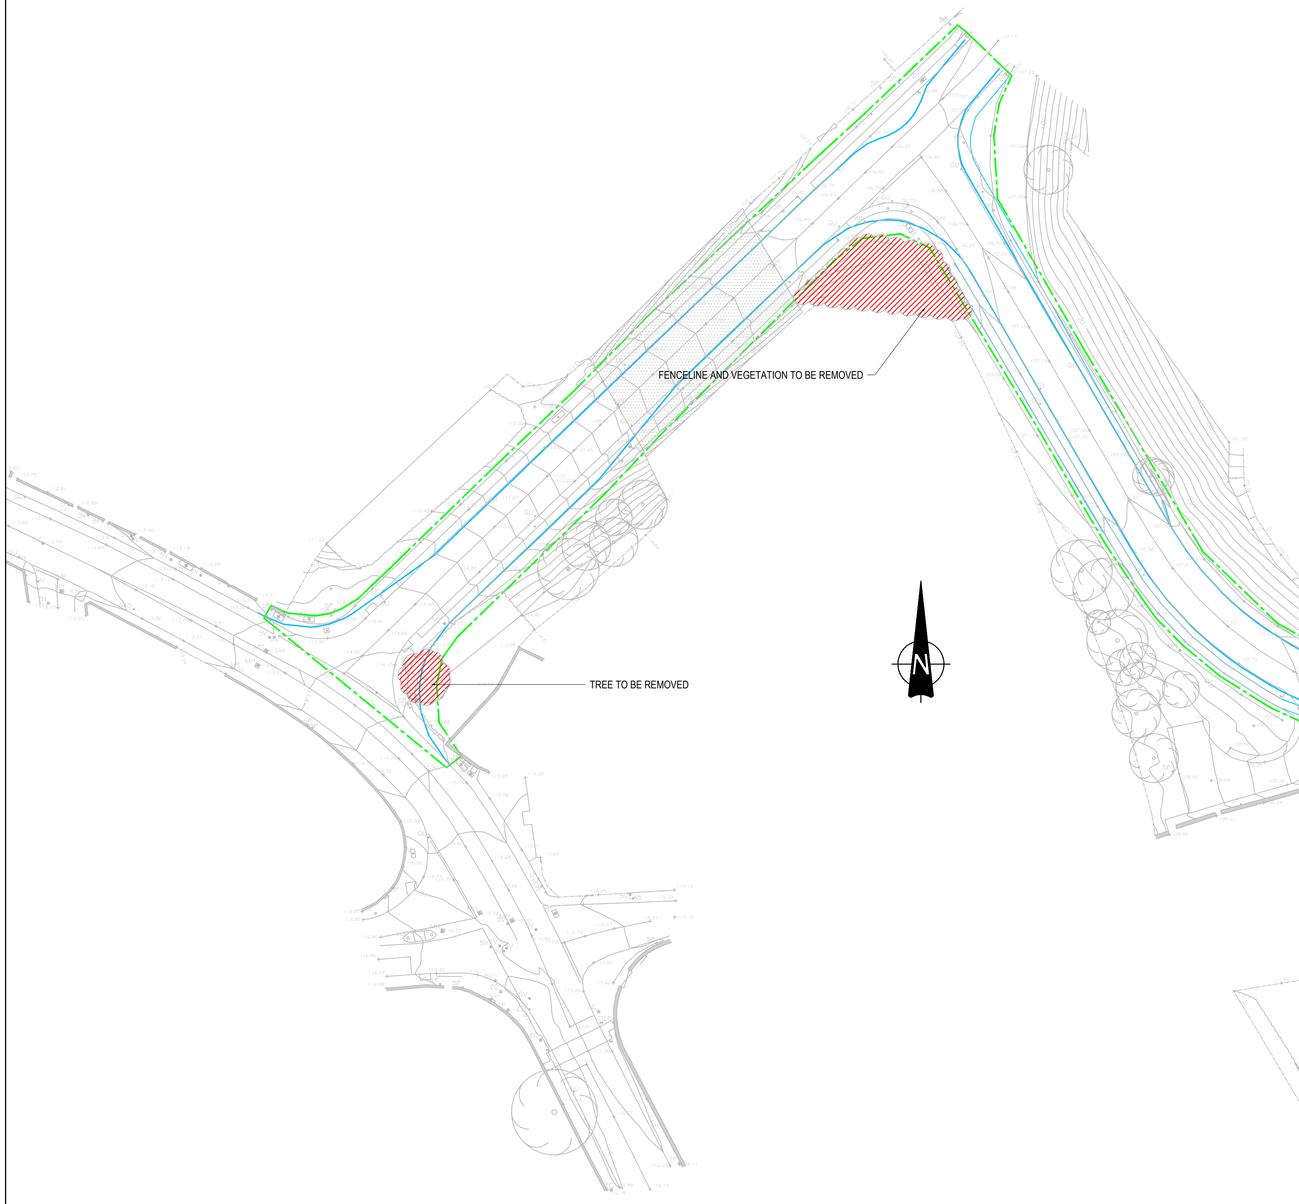

1:500 0 10m 20m 30m 40m 50m

1:1 0 10 20 30 40 50 60 70 80 90 100

GENERAL NOTES:

1. THIS DRAWING IS TO BE READ IN CONJUNCTION WITH ALL RELEVANT ARCHITECTS AND ENGINEERS DRAWINGS AND SPECIFICATIONS.
2. DO NOT SCALE FROM THIS DRAWING. ANY OMISSIONS OR ERRORS ON DRAWINGS SHALL BE BROUGHT TO THE ENGINEERS ATTENTION IMMEDIATELY. ALL DIMENSIONS MUST BE CHECKED / VERIFIED ON SITE.
3. ALL DIMENSIONS ARE IN MILLIMETRES UNLESS NOTED OTHERWISE.
4. ALL LIGHTING COLUMNS, UTILITIES & COMMUNICATION LINES TO BE RELOCATED TO BACK OF PROPOSED FOOTWAY.
5. CARRIAGEWAY AND FOOTWAY WORKS SUBJECT TO TECHNICAL APPROVAL BY CBMDC HIGHWAYS AND APPROPRIATE LEGAL AGREEMENTS.

Rev:	Description:	Date:	By:	Chkd:
P01	FIRST ISSUE	23/10/20	OT	NT

curtins

Rose Wharf Ground Floor, 78-80 East Street, Leeds, LS9 8EE
0113 274 8509
leeds@curtins.com
www.curtins.com

Civils & Structures • Transport Planning • Environmental • Infrastructure • Geotechnical • Conservation & Heritage • Principal Designer
Birmingham • Bristol • Cambridge • Cardiff • Douglas • Dublin • Edinburgh • Glasgow • Kendal • Leeds • Liverpool • London • Manchester • Nottingham

Status: ISSUED FOR INFORMATION — S2

Project: INTERCHANGE 26, NORTH BIERLEY

Drg Title: S278 SITE CLEARANCE

Size:	Date:	Drawn By:	Designed By:	Checked By:
A1	23/10/20	OT	OT	AMB
Scale: 1:500				

Project No:	Originator:	Volume:	Level:	Type:	Role:	Category / Number:	Rev:
065646	CUR	ZZ	ZZ	DR	C	95013	P01

\\ellp02\Projects\065646 FRA Addendum N Bierley IWTW\DMS 4 Production\4B Models & Drawings_Civil-Cir\CAD\95\