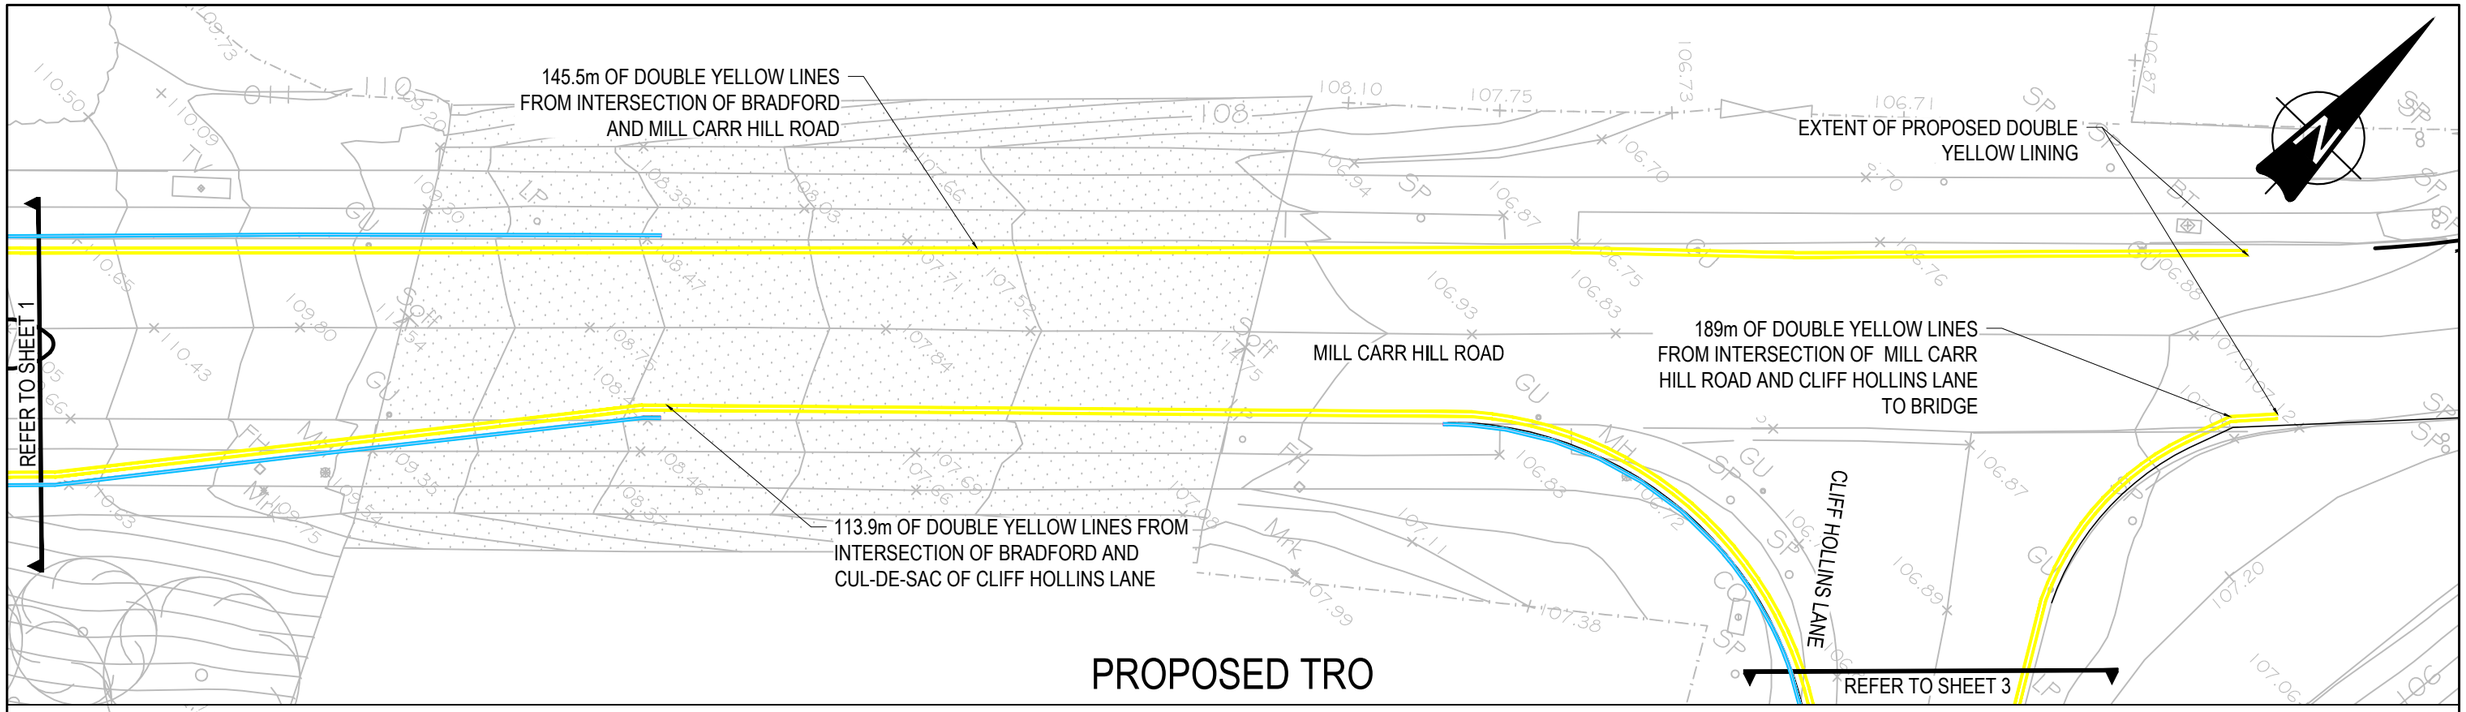

PROPOSED TRO

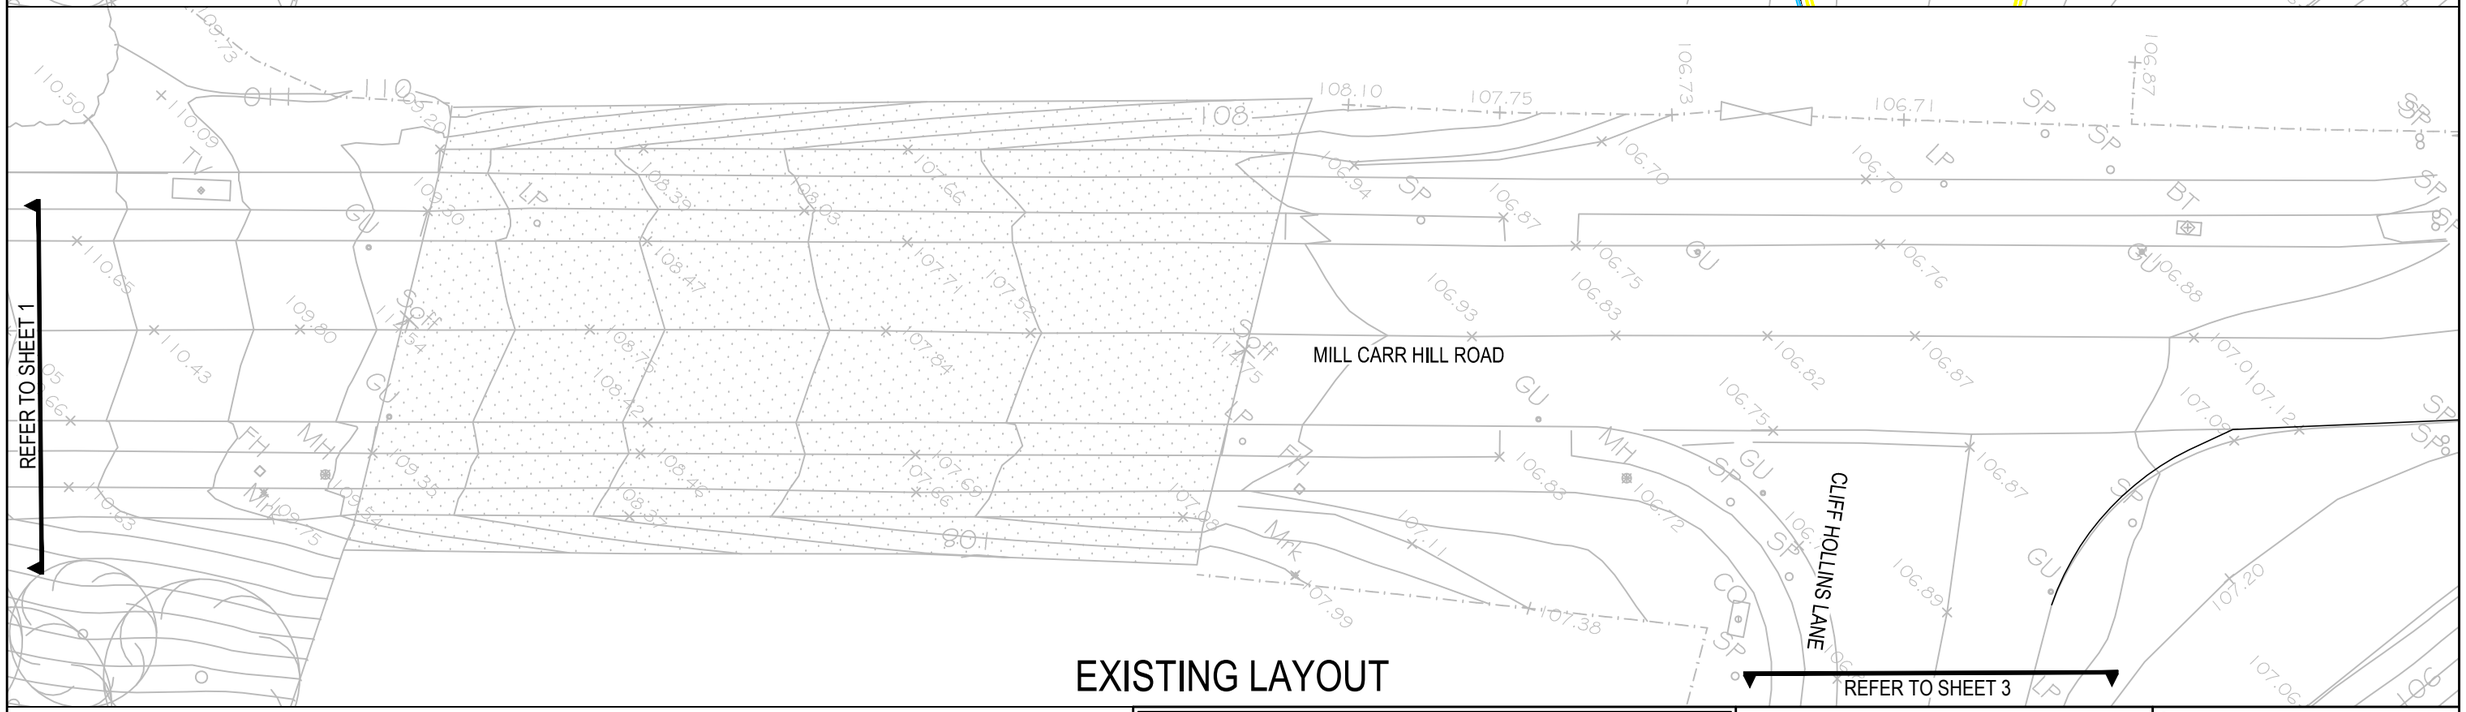

EXISTING LAYOUT

1:250 0 5m 10m

1:1 0 10 20 30 40 50

GENERAL NOTES:

Rev:	Description:	Date:	By:	Chkd:
P01	FIRST ISSUE	29/09/21	JC	EF

curtins
Rose Wharf Ground Floor, 78-80 East Street, Leeds, LS9 8EE
0113 274 8509
leeds@curtins.com
www.curtins.com
Civils & Structures • Transport Planning • Environmental • Infrastructure • Geotechnical • Conservation & Heritage • Principal Designer
Birmingham • Bristol • Cambridge • Cardiff • Douglas • Dublin • Edinburgh • Glasgow • Kendal • Leeds • Liverpool • London • Manchester • Nottingham

Project: INTERCHANGE 26

Status: S2

Drg Title: S278 TRO PLAN SHEET 2

Drawn By:	JC	Checked By:	AJR
Designed By:	JC	Date:	29/09/21
Scale:	1:250		

Project No:	Originator:	Volume:	Level:	Type:	Role:	Category / Number:	Rev:
065646	CUR	ZZ	ZZ	DR	C	95074	P01

\\lefs02\Projects\065646 FRA Addendum N Bierley WWTW\QMS 4 Production\4B Models & Drawings_Civil-C\CAD\95\