


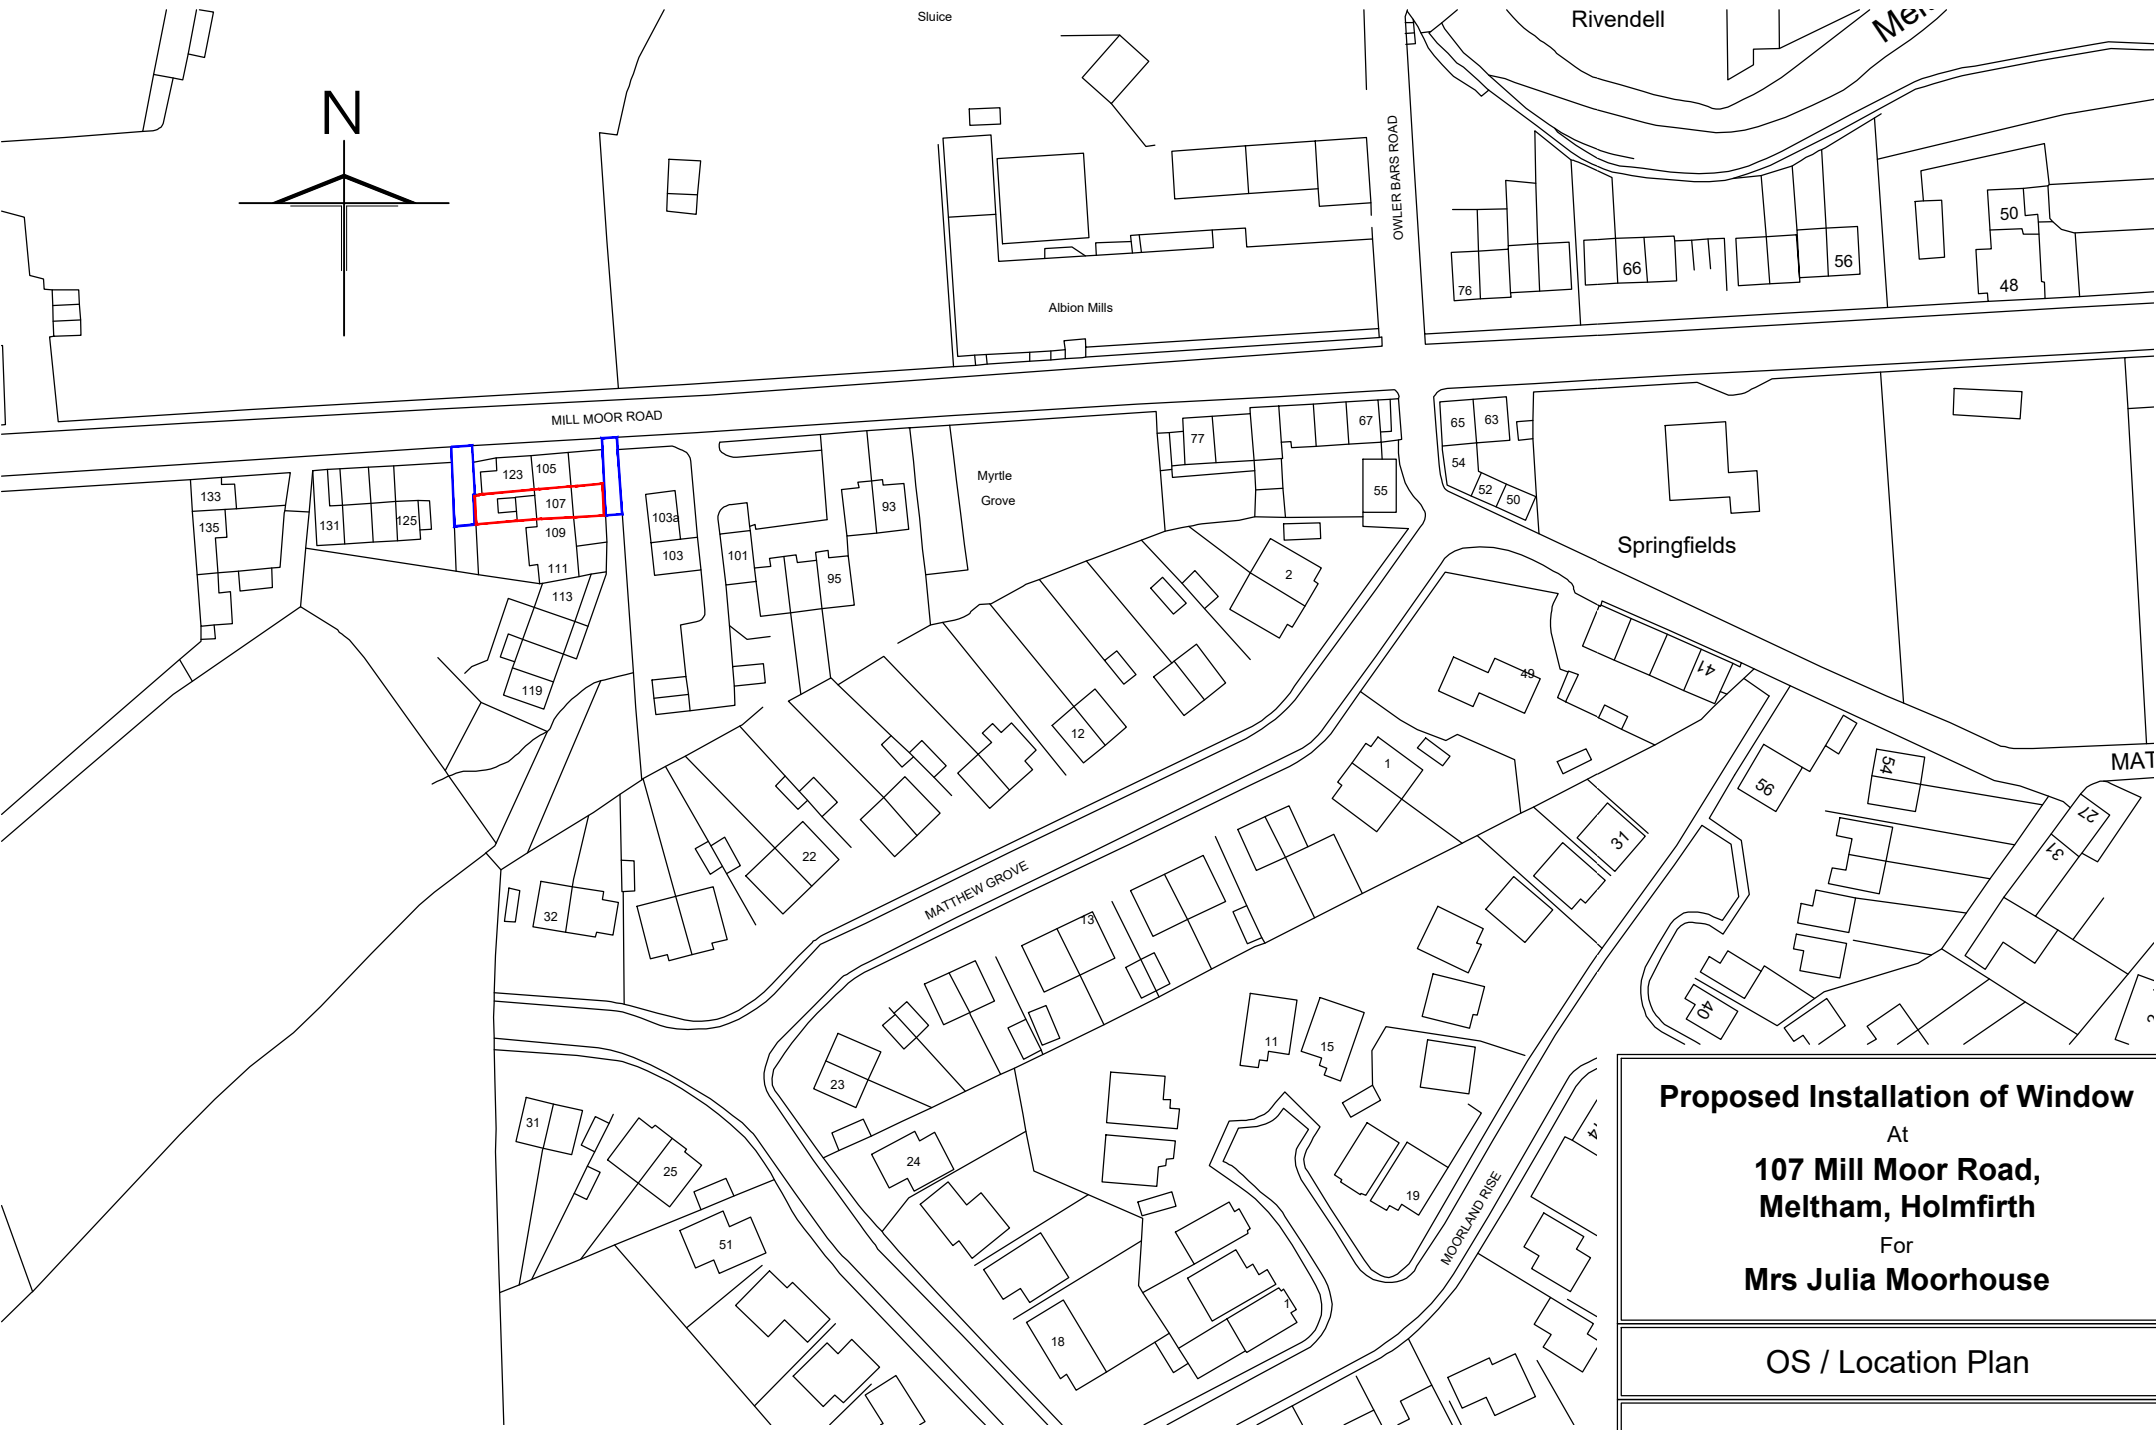

Proposed Installation of Window At 107 Mill Moor Road, Meltham, Holmfirth For Mrs Julia Moorhouse	
OS / Location Plan	
Date: October 2020	Scale: 1 : 1250 @ A4
Drawing Ref: 20-D18-OS Plan	