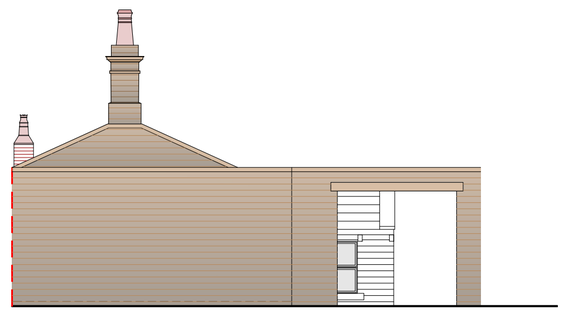

SIDE ELEVATION
1:100

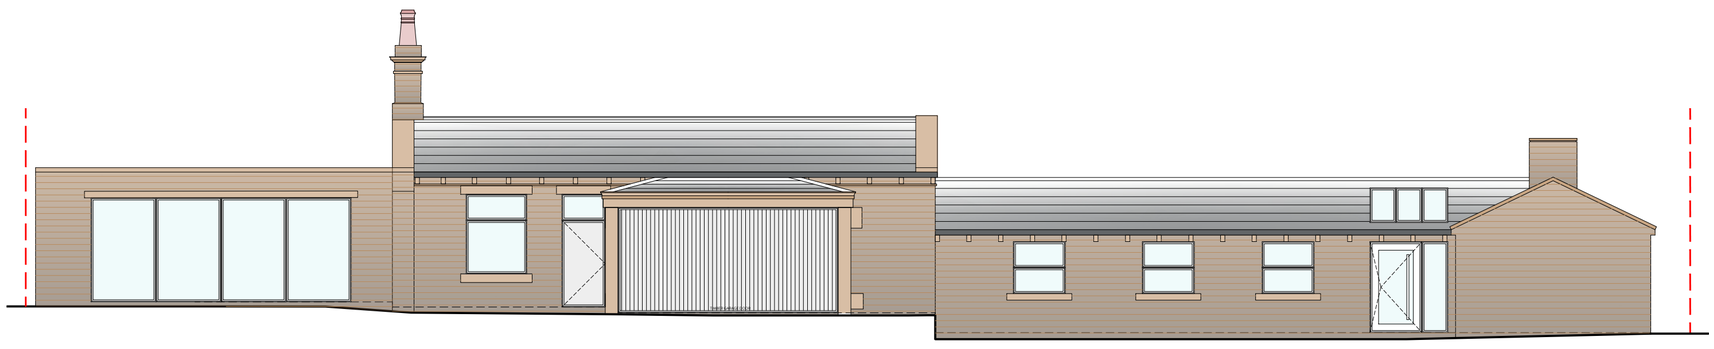

FRONT ELEVATION
1:100

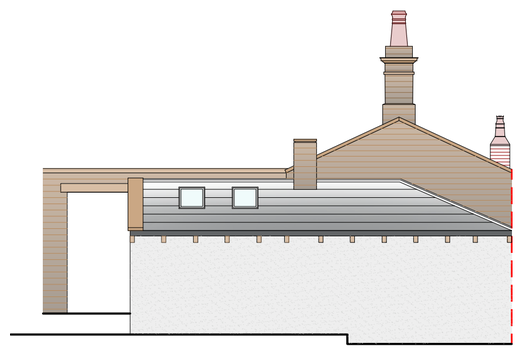

SIDE ELEVATION
1:100

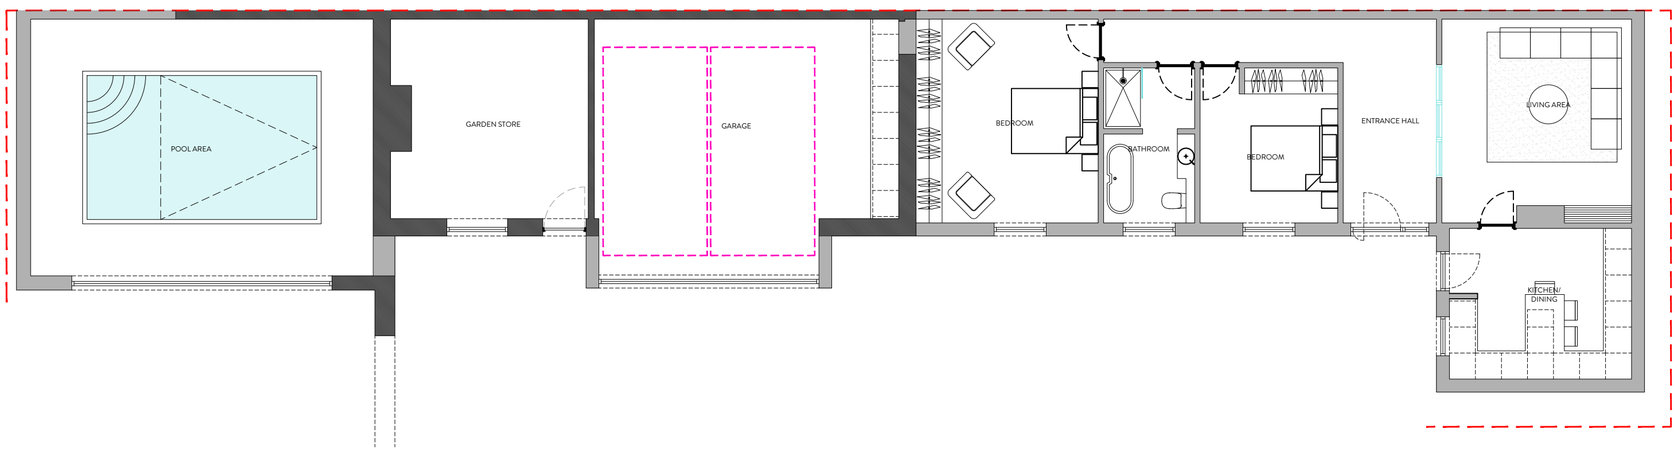

GROUND FLOOR PLAN
1:100

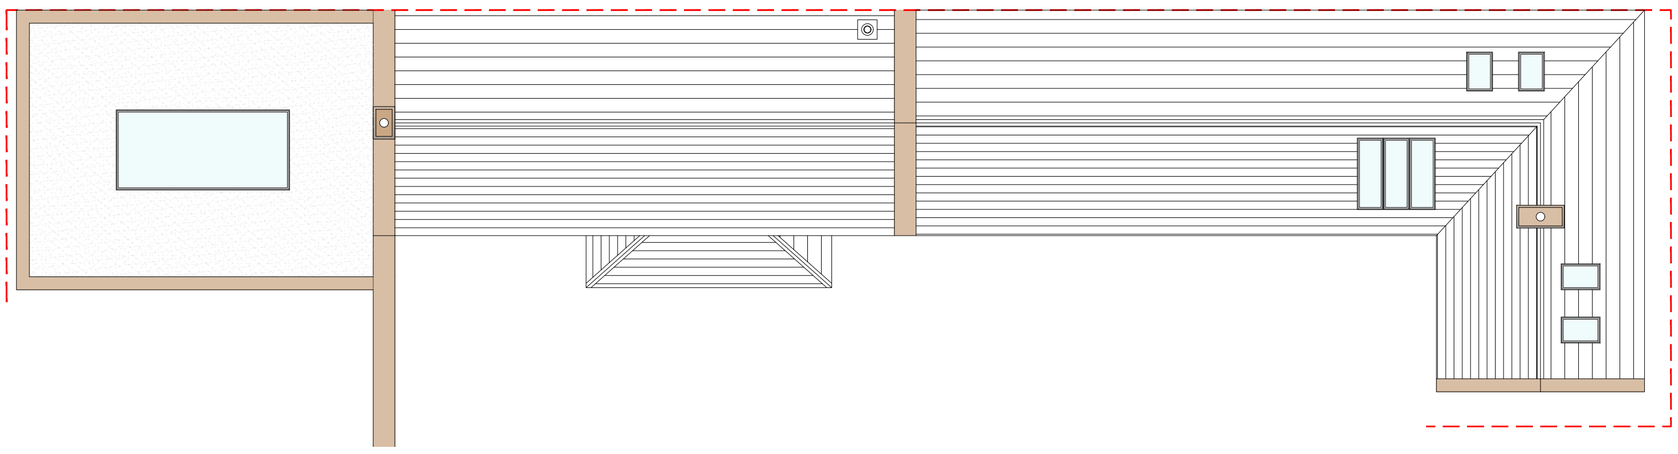

ROOF PLAN
1:100

Best of houzz 2020 SERVICE

BUILD 2020 Home Builder Awards — Orange Design Studio — Best High-End Residential Architecture Practice - West Yorkshire — winner

NORTHERN DESIGN AWARDS FINALIST 2016

BUILD Architecture Awards 2019

REVISION	DESCRIPTION	DATE
A	ALTERATIONS TO CLIENTS COMMENTS	02/12/20
B	ALTERATIONS TO PLANNERS COMMENTS	15/01/21
-	-	-
-	-	-
-	-	-
-	-	-
-	-	-
-	-	-
-	-	-
-	-	-
-	-	-

NOTES

STATUS: PLANNING DRAWING

ORANGE DESIGN STUDIO.
ARCHITECTURAL PRACTICE

hello@orangedesignstudio.co.uk
59A, Huddersfield Road, Mirfield, WF14 8AA
orangedesignstudio.co.uk
01924 650930

COPYRIGHT © ORANGE DESIGN STUDIO LIMITED

PROJECT TITLE: HOLMDENE

DRAWING TITLE: PROPOSED GA

SCALE	DRAWN	CHECKED	PROJECT REFERENCE
1:100	EG	JH	ODS 20/247

PAPER SIZE	DWG NUMBER	DATE	REVISION
A1	(20)001	25/09/20	B

CLIENT: MR J WAINWRIGHT