This drawing is copyright of Topping Engineers LTD and must not be copied or reproduced in anyway without written consent.
DO NOT SCALE OFF THIS DRAWING

Notes:

1. This drawing is to be read in conjunction with all relevant architect's and engineer's drawings.

2. It is assumed that all works will be carried out by a competent contractor working, where appropriate, to an approved method statement.

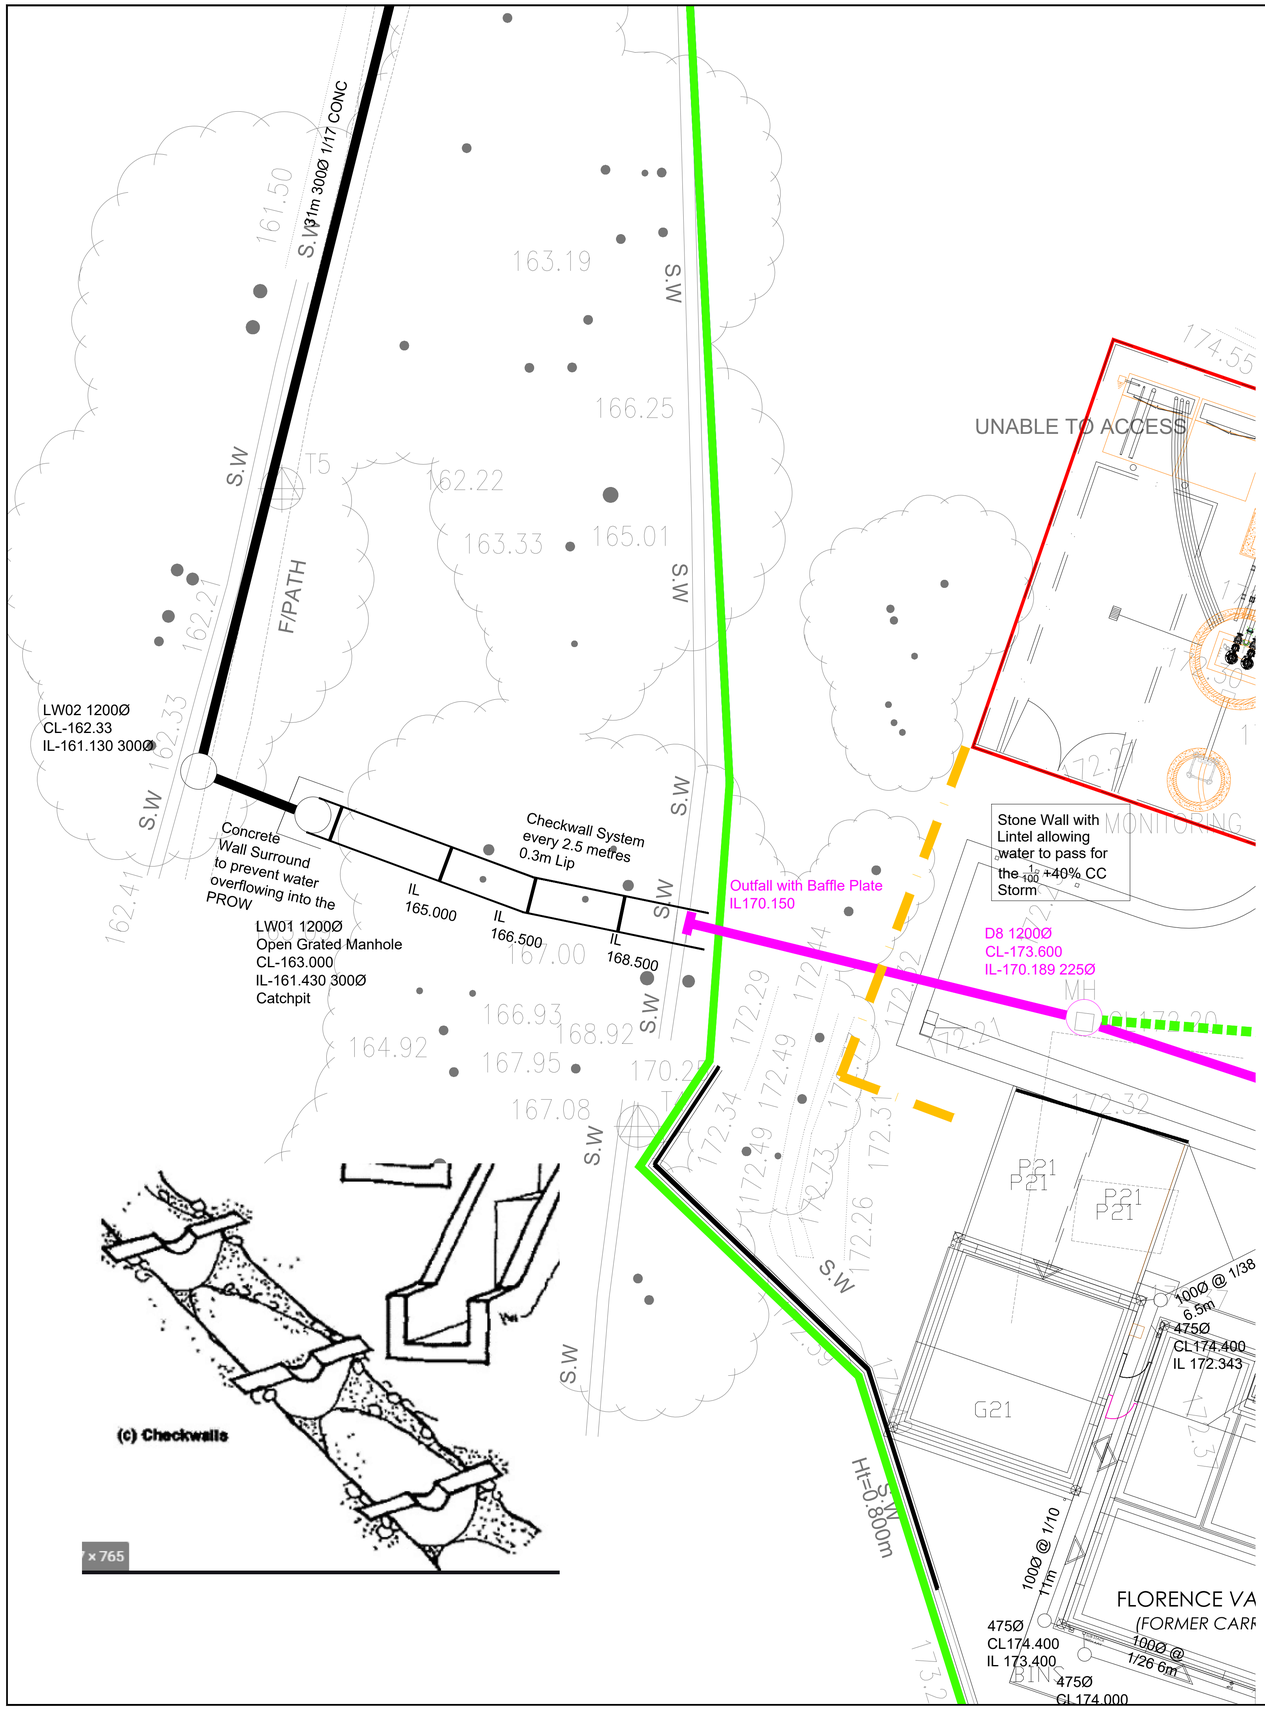

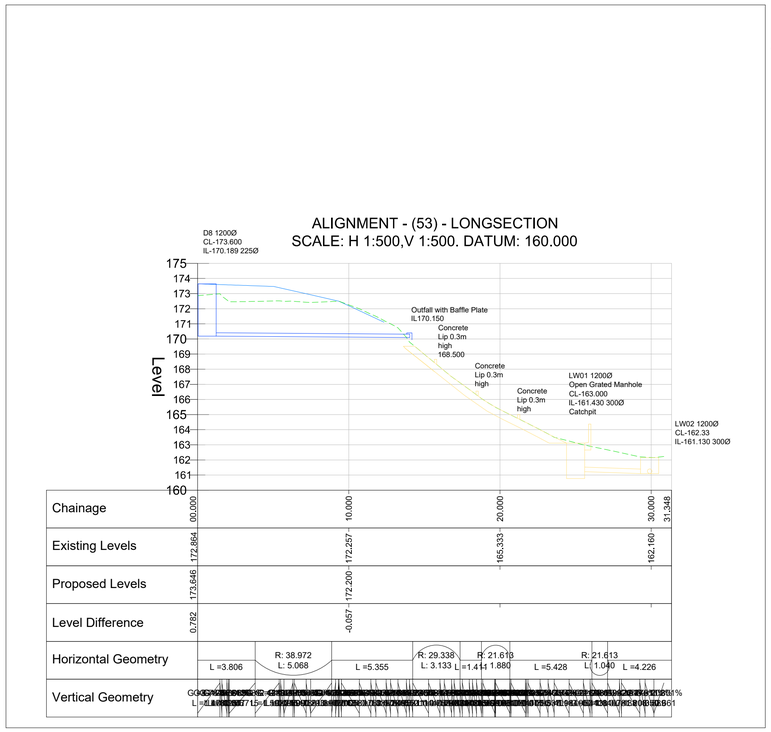

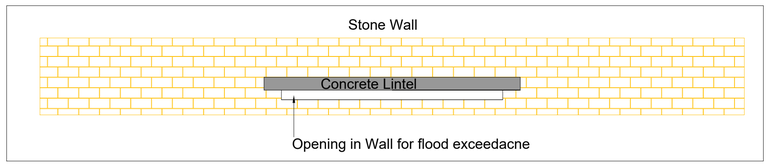

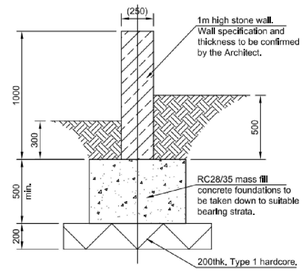

Typical Wall Section.
Scale 1:20

No.	Revision	Date	Drwn

Status: Preliminary

TOPPING ENGINEERS
CONSULTING CIVIL & STRUCTURAL ENGINEERS
Windsor House Cornwall Road Harrogate HG1 2PW
t: 01423 522 293
w: www.topping-engineers.com
e: info@topping-engineers.com

Client: SIGNATURE HOMES

Project: NEW MILL ROAD, HOLMFIRTH

Drawing title: Concrete Baffle Detail

Drawn	Chkd	Date	Scale
RT	AD	April 21	1/500

Contract No.	Drg No.	Revision
19539	DR-C-0122	P3