




FOR PLANNING USE ONLY
NOT FOR CONSTRUCTION

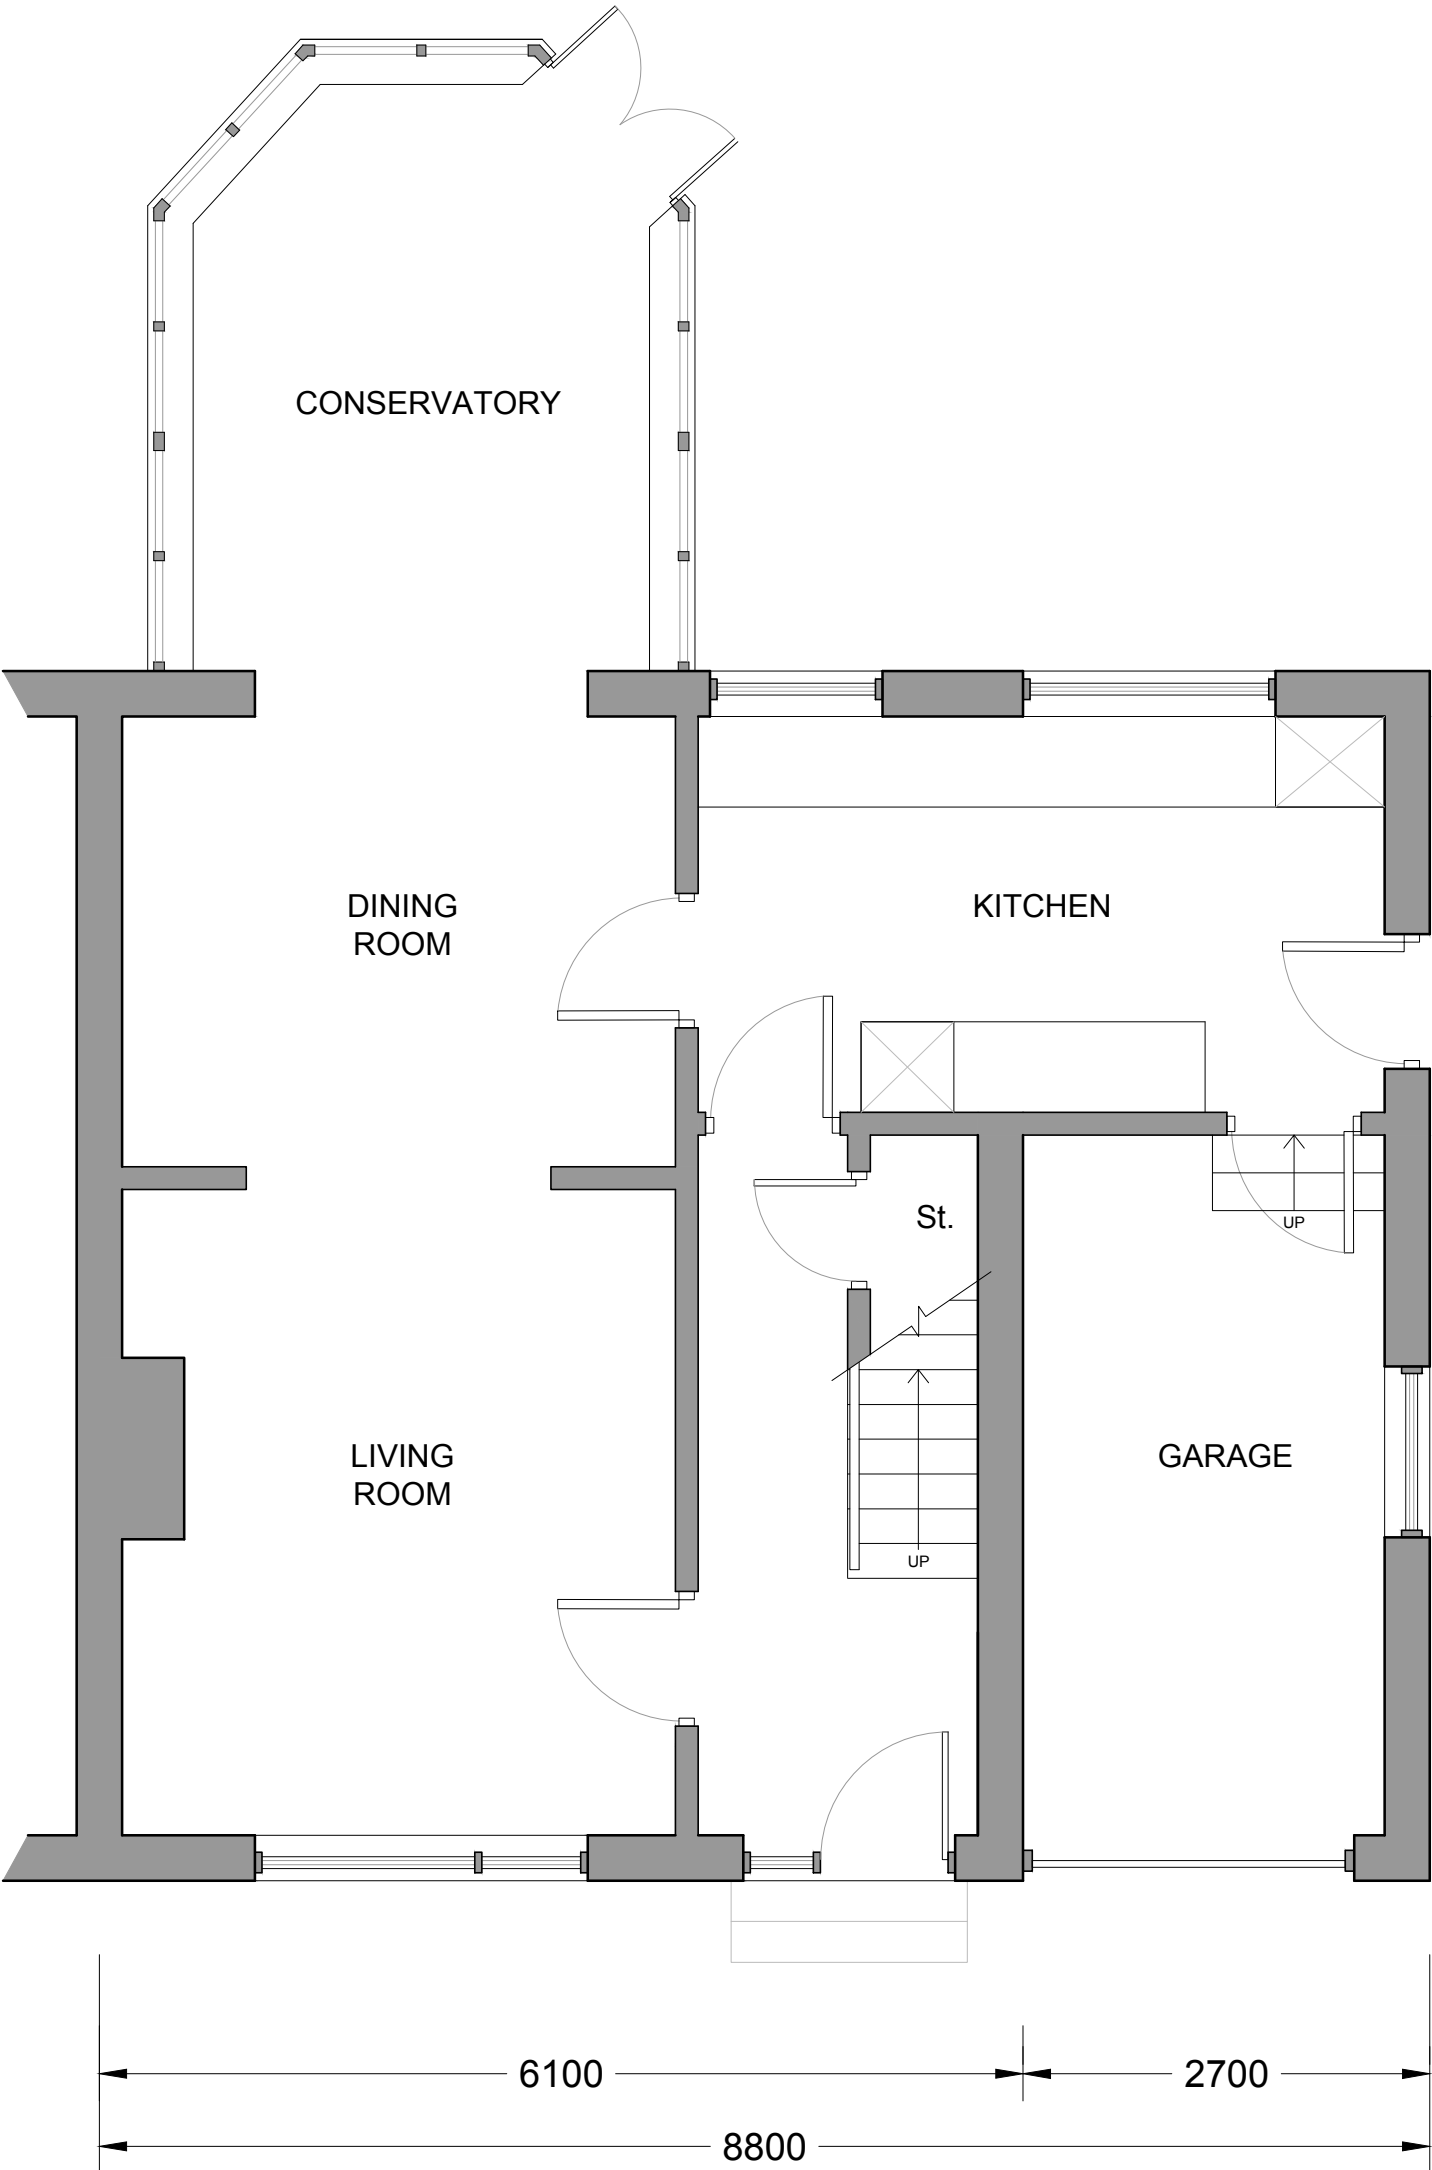


GROUND FLOOR PLAN

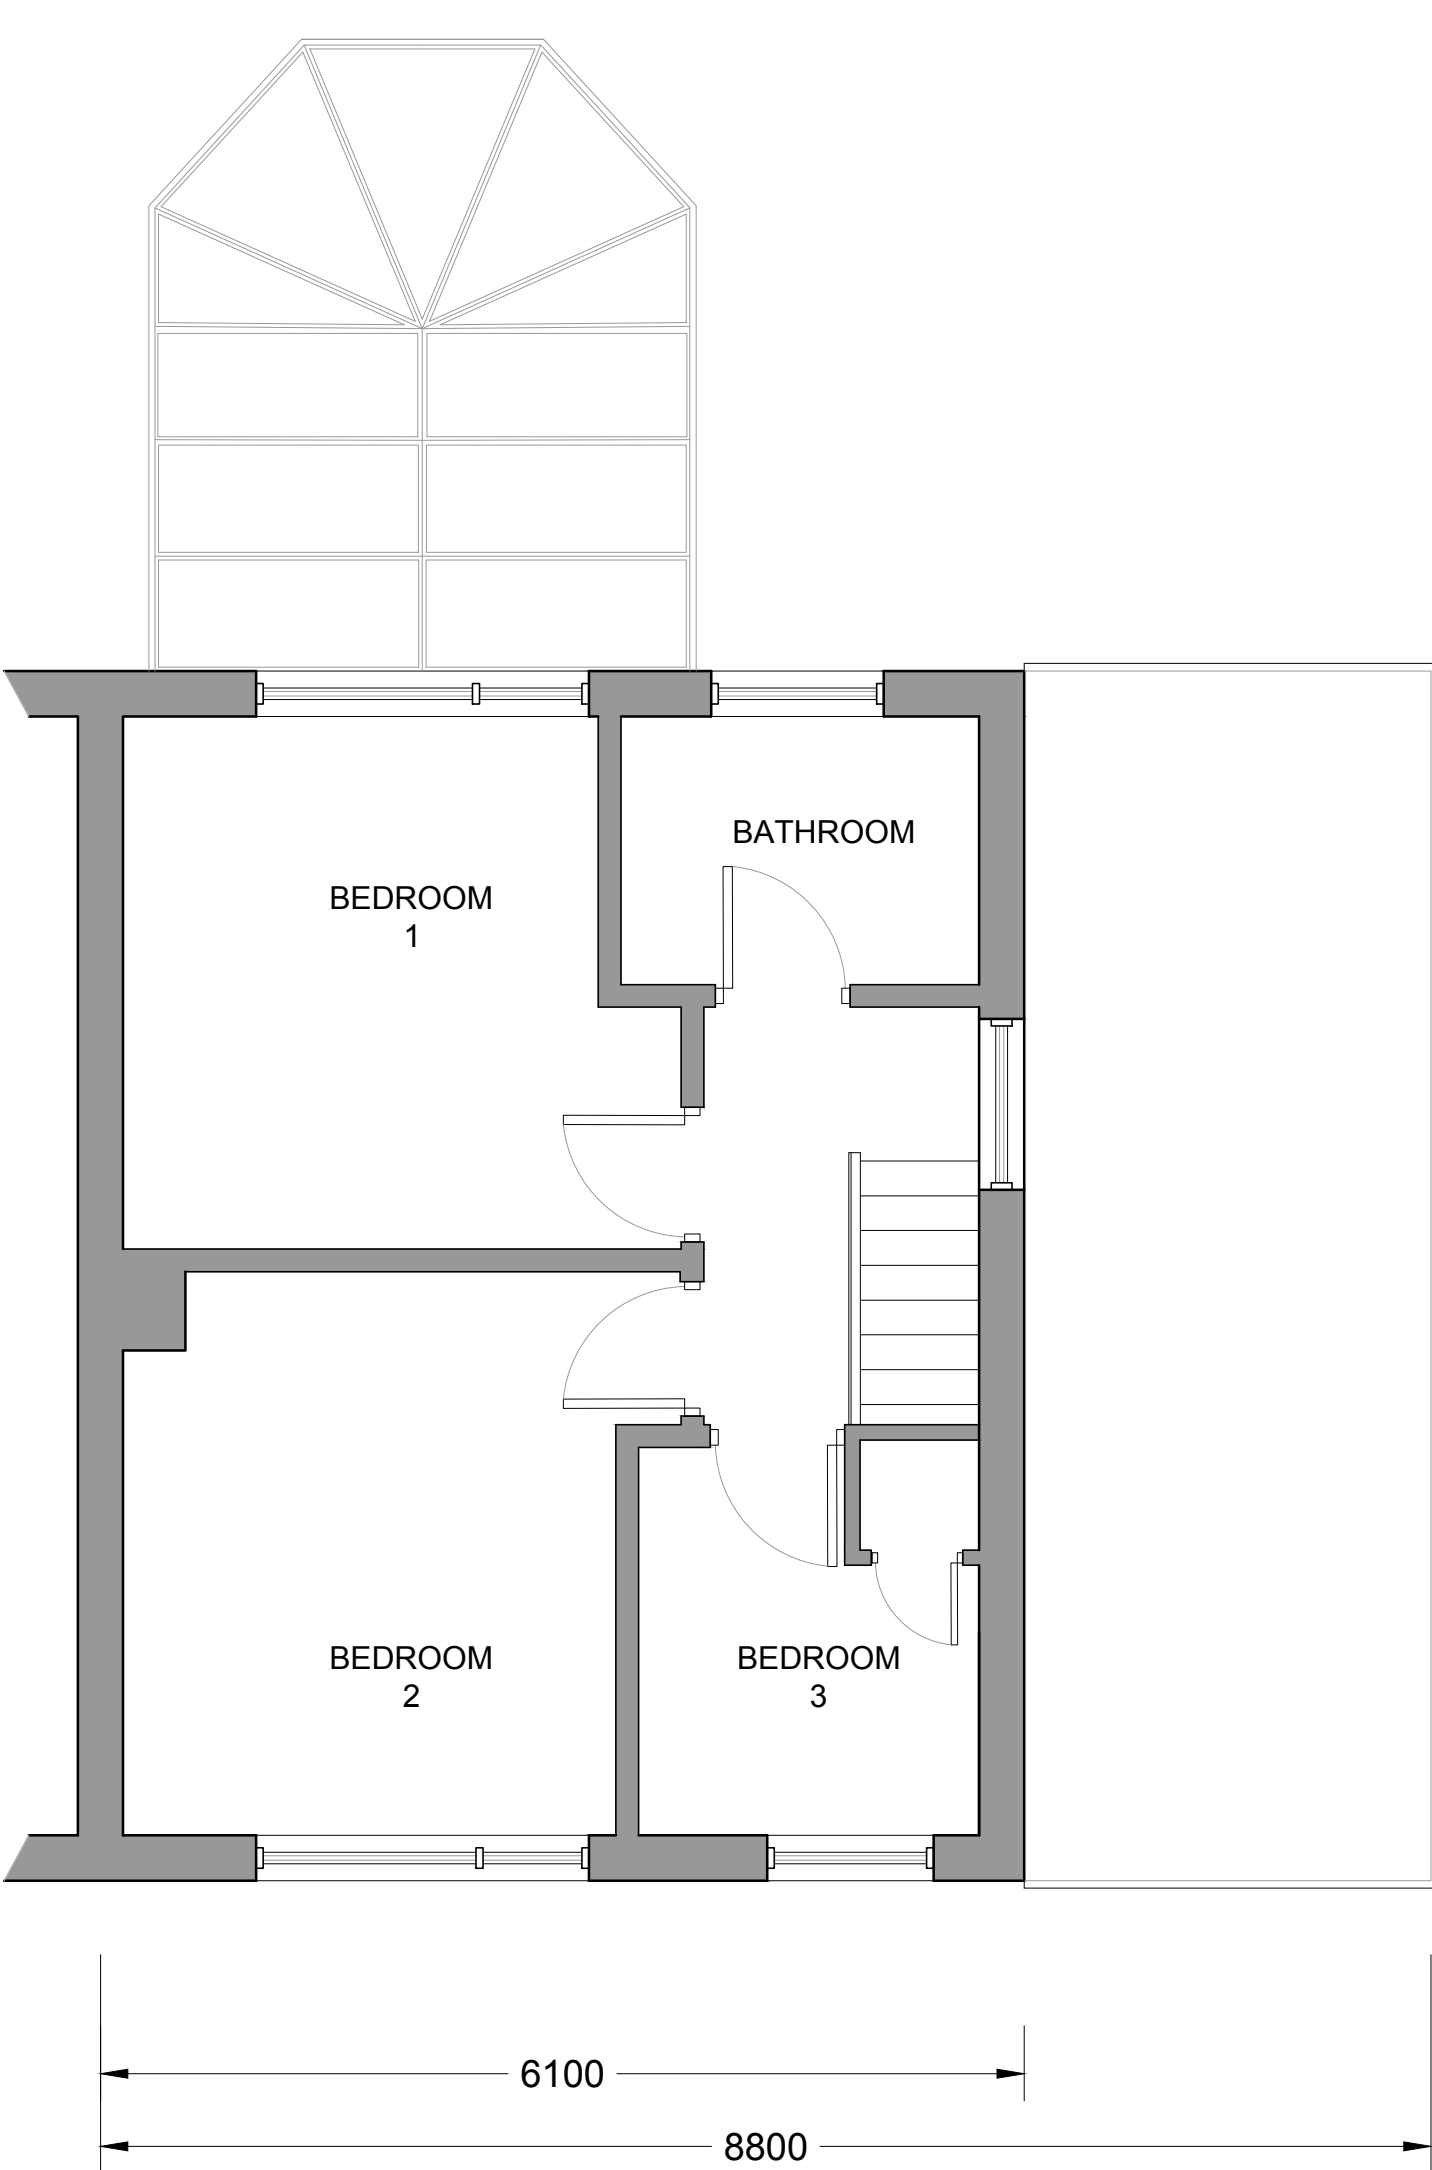

FIRST FLOOR PLAN

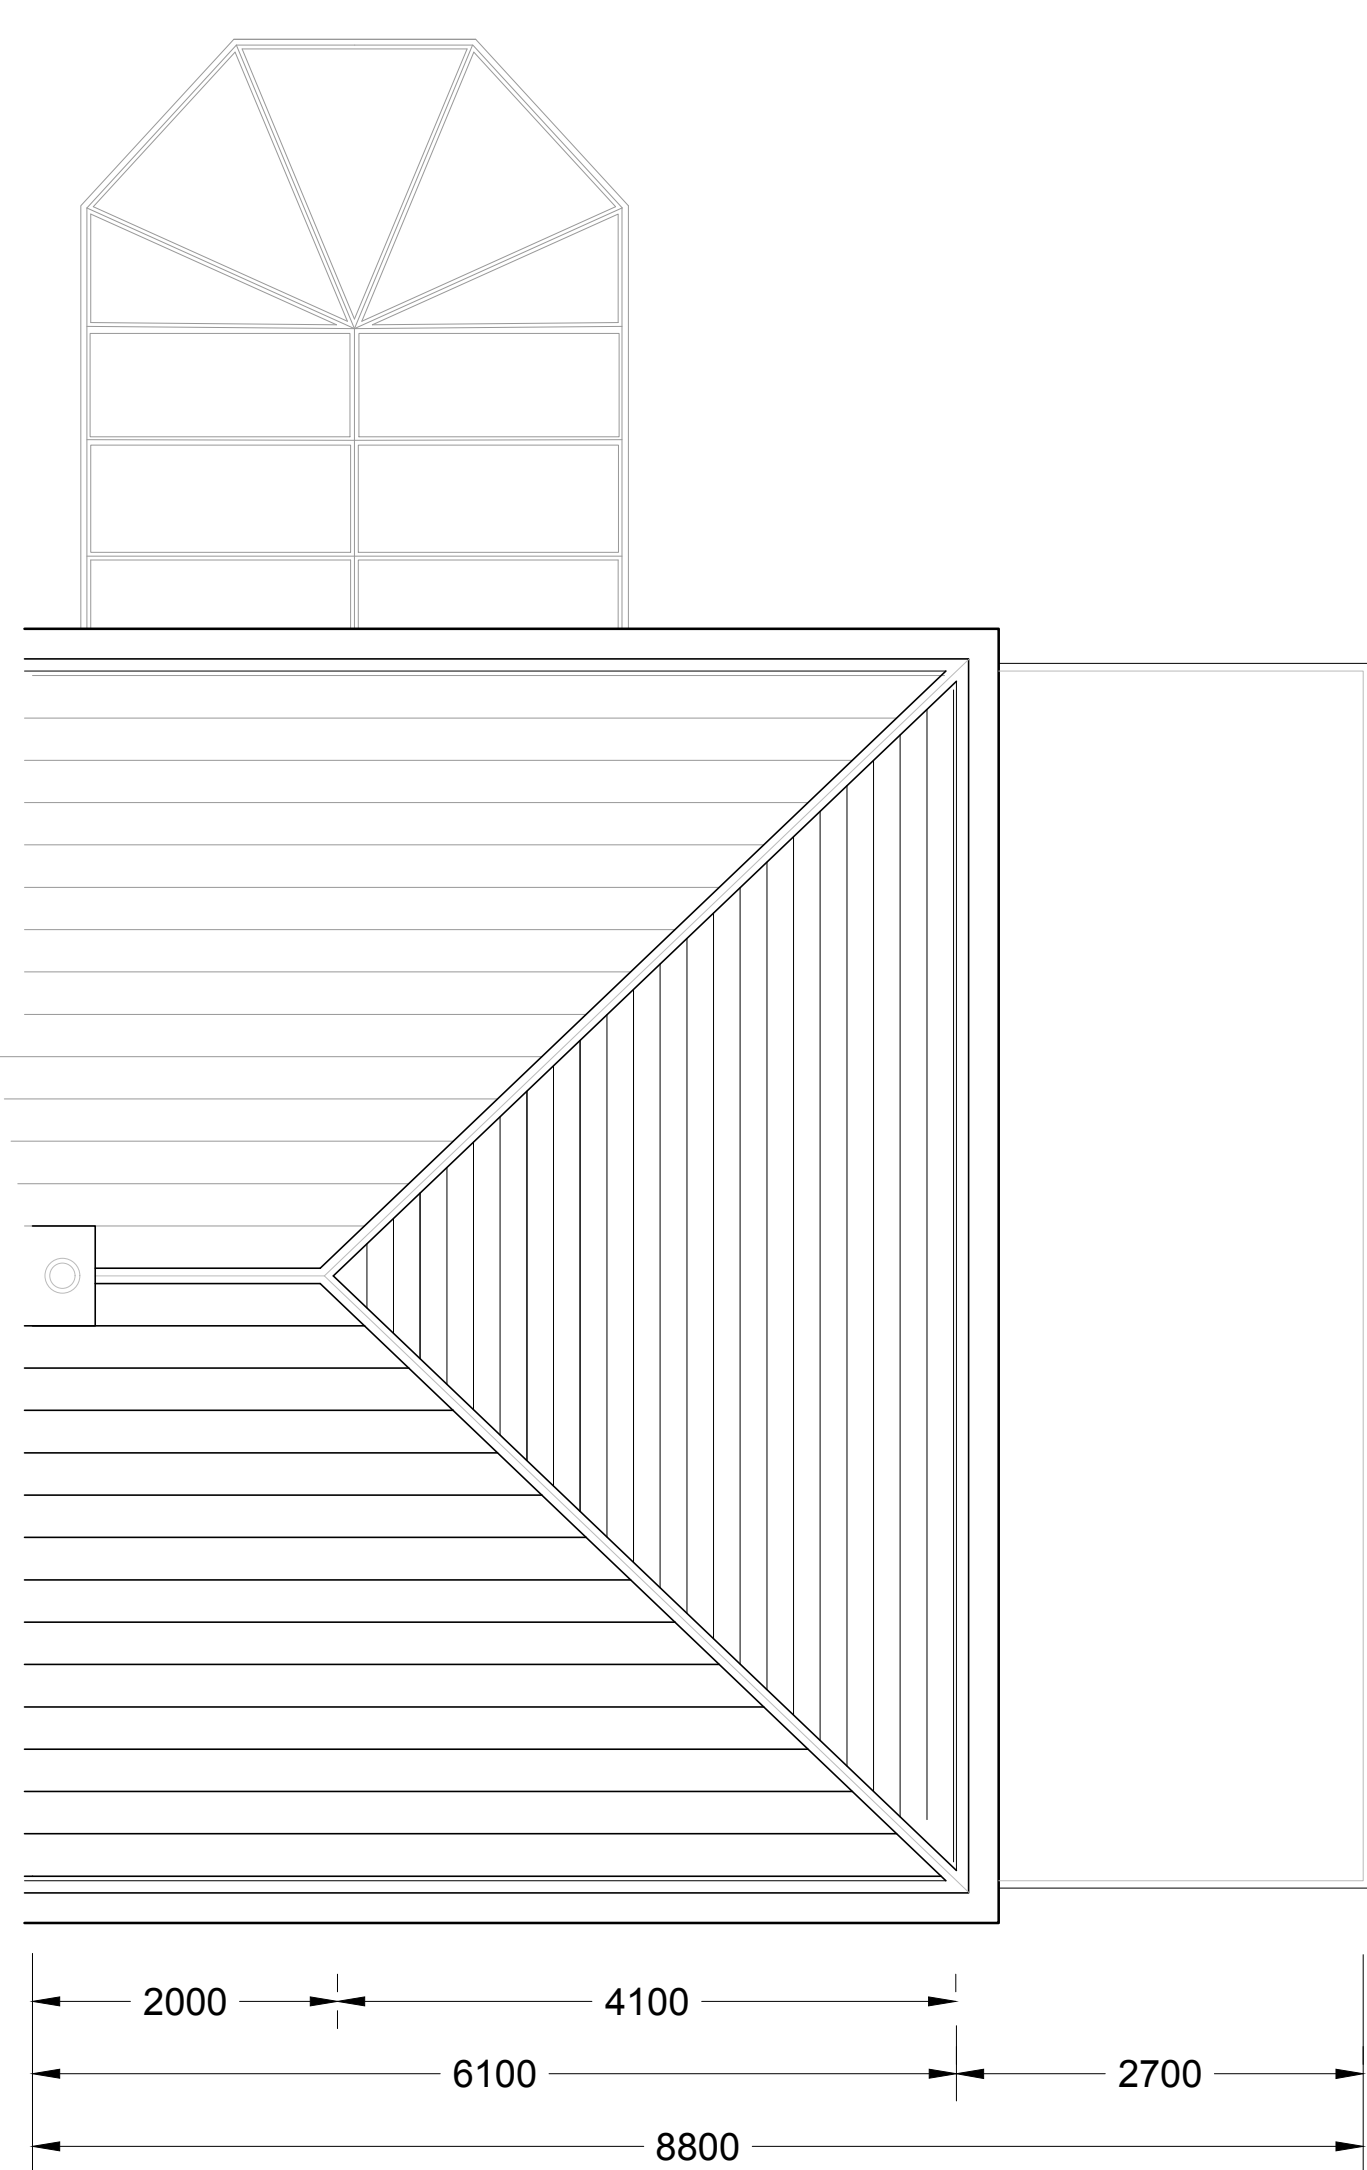

ROOF PLAN

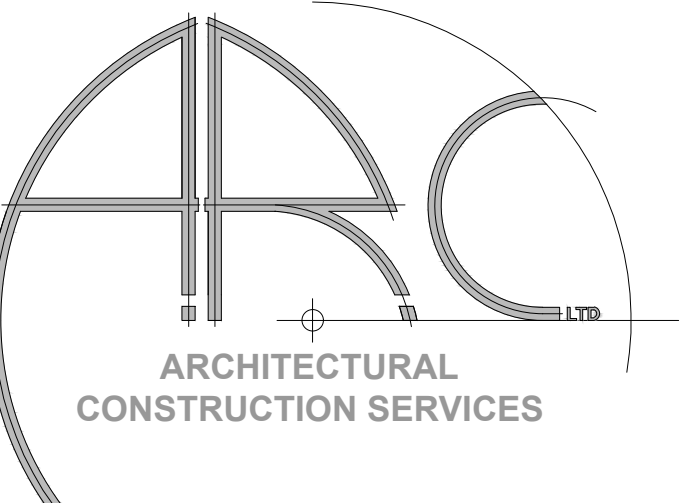

20 RAFBORN GROVE
HUDDERSFIELD

EXISTING PLANS

DWG# 003
DRAWN - JDW
16.10.2020
SCALE: 1.50@A1