



FOR PLANNING USE ONLY
NOT FOR CONSTRUCTION



EXISTING NORTH ELEVATION

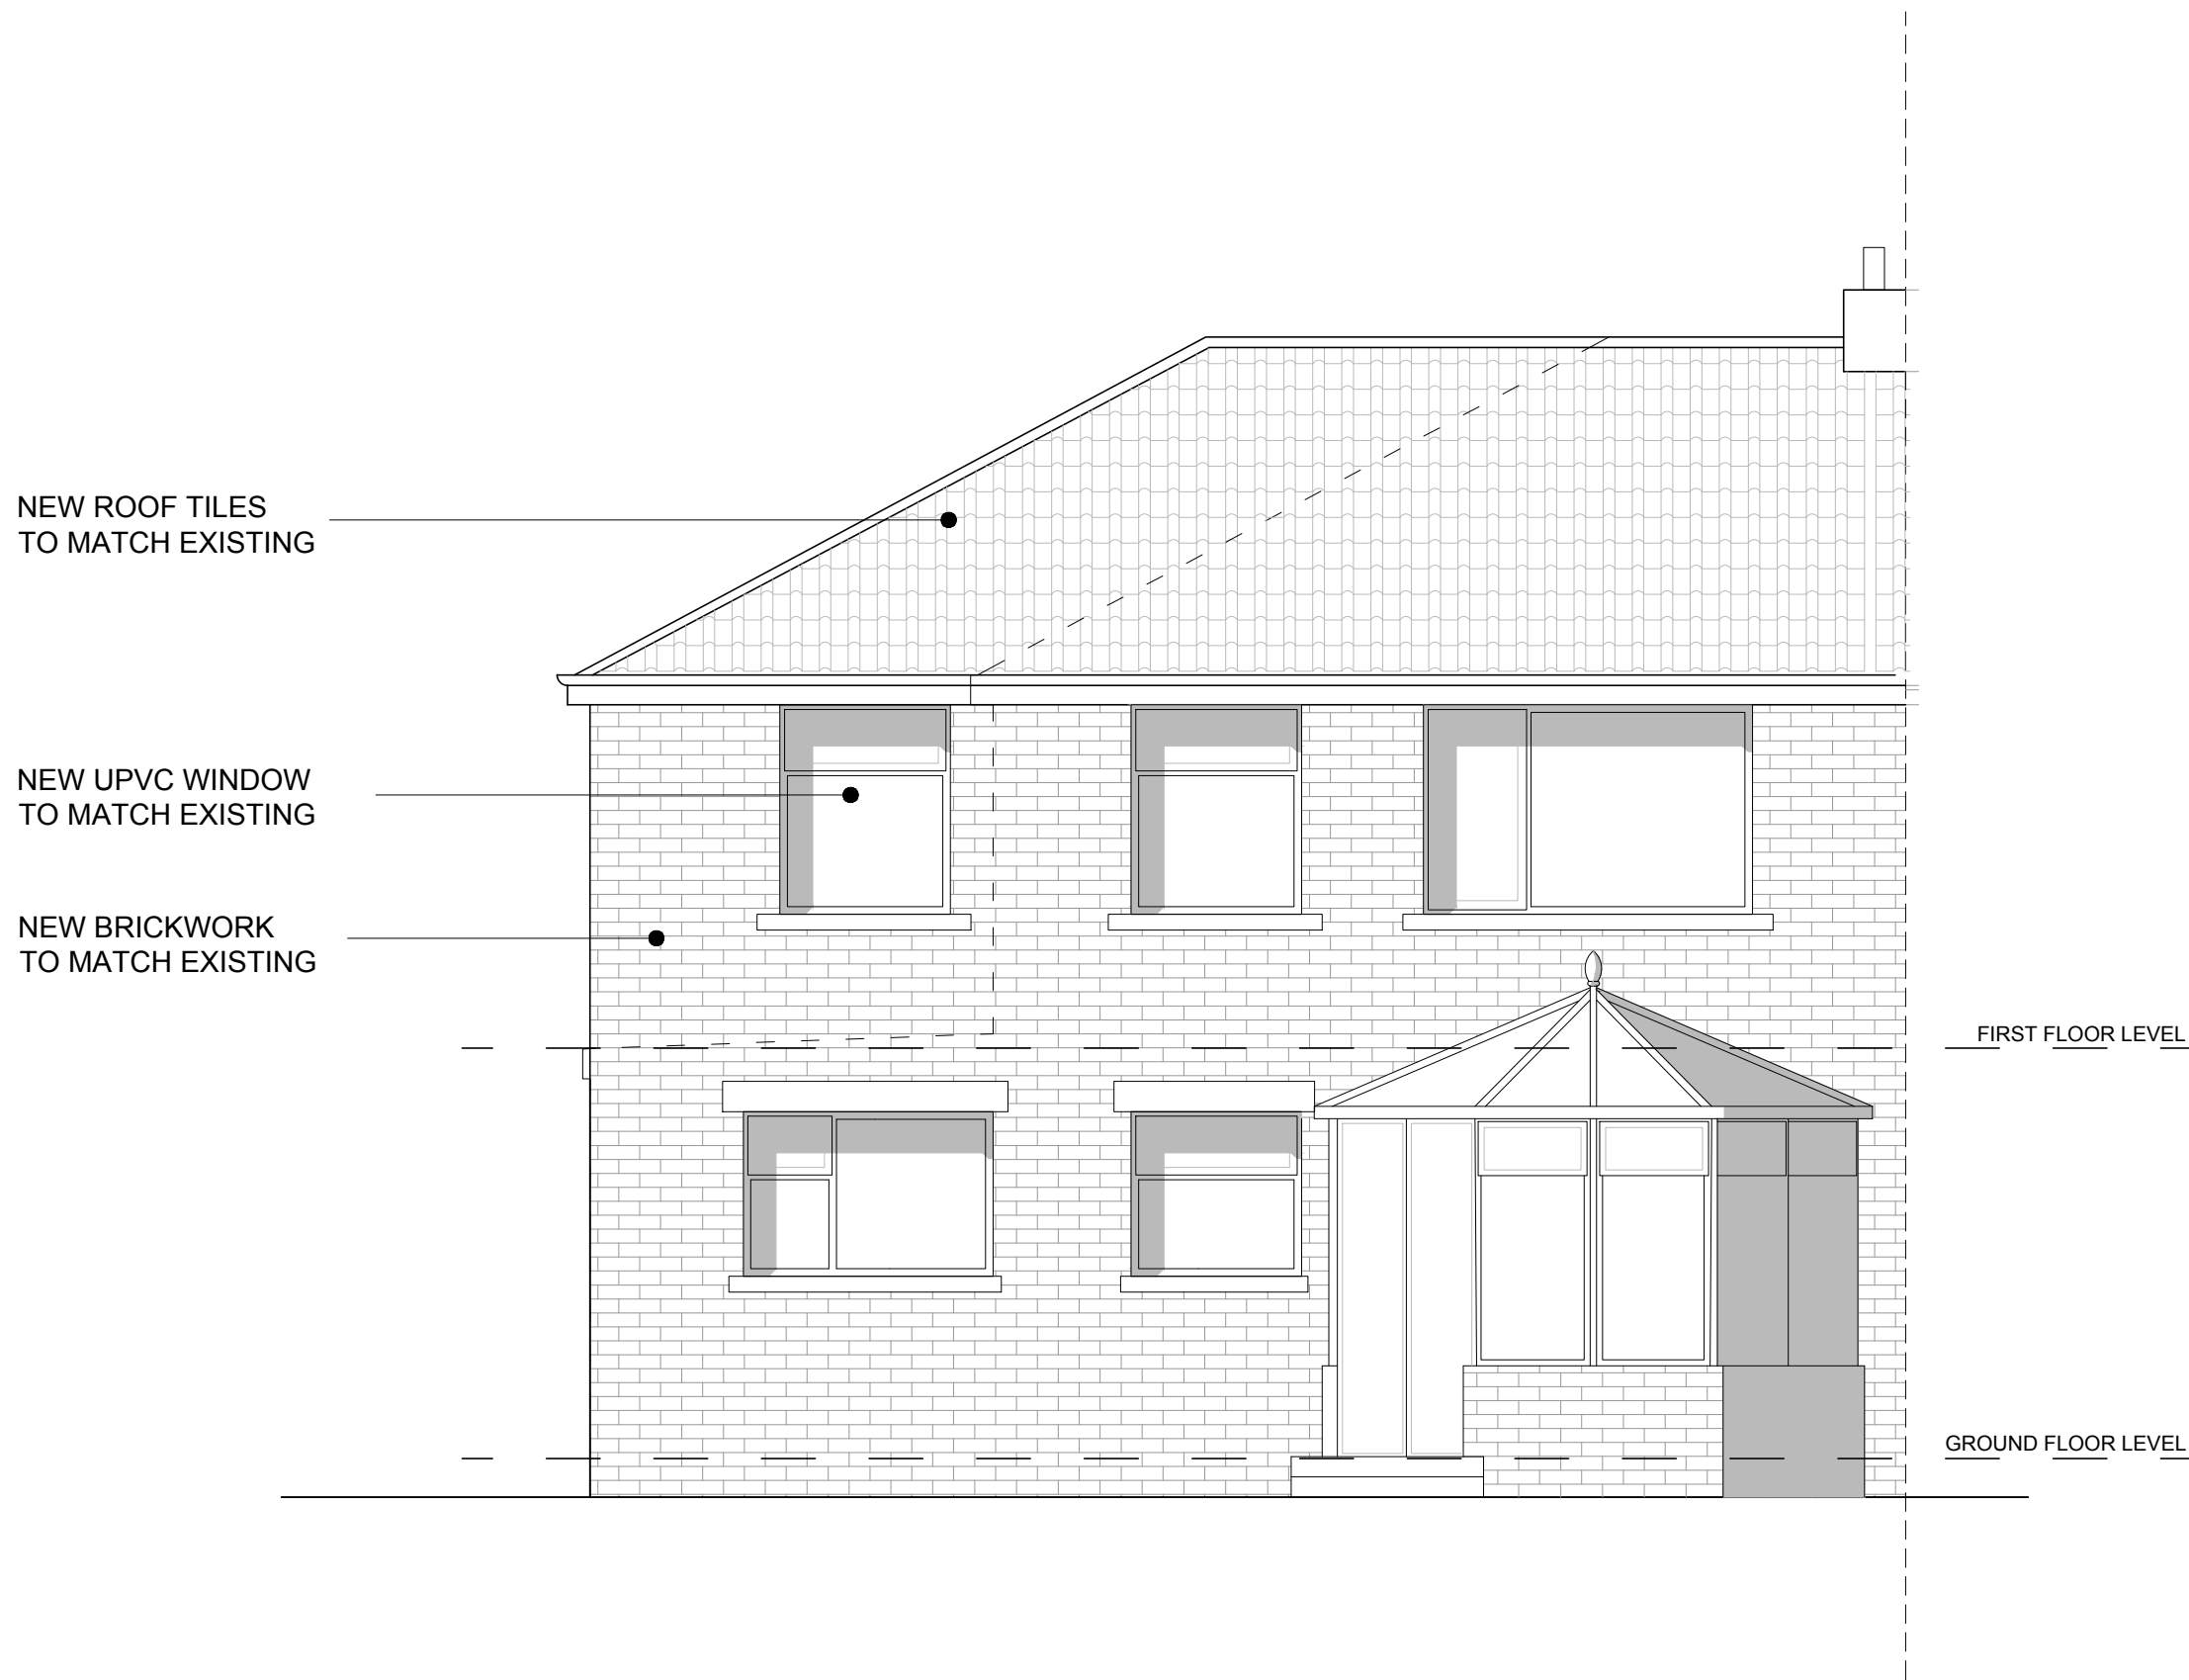

PROPOSED NORTH ELEVATION

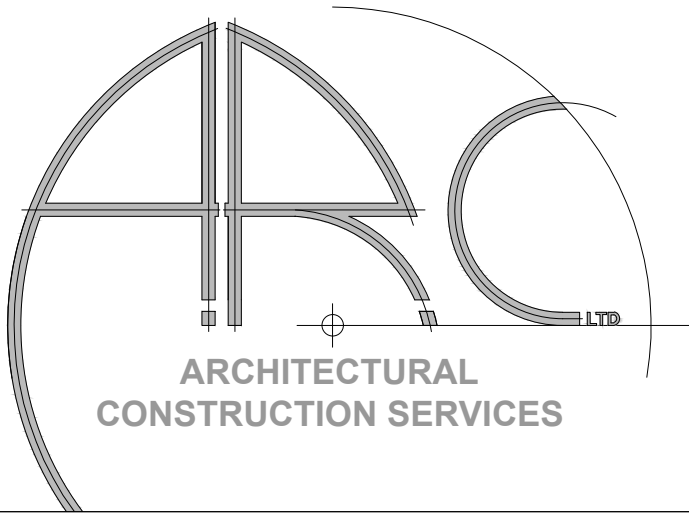

20 RAFBORN GROVE
HUDDERSFIELD

NORTH ELEVATION

DWG# 007

DRAWN - JDW
16.10.2020

SCALE: 1.50@A1